
Project	Double Garage	Job No		Drg No	
		By	Author	Sheet No	25
Client	91 Battlefields lane South	Date	22/08/2019	–	Revn
		Last Revised	05/09/2019 22:49:04		Status

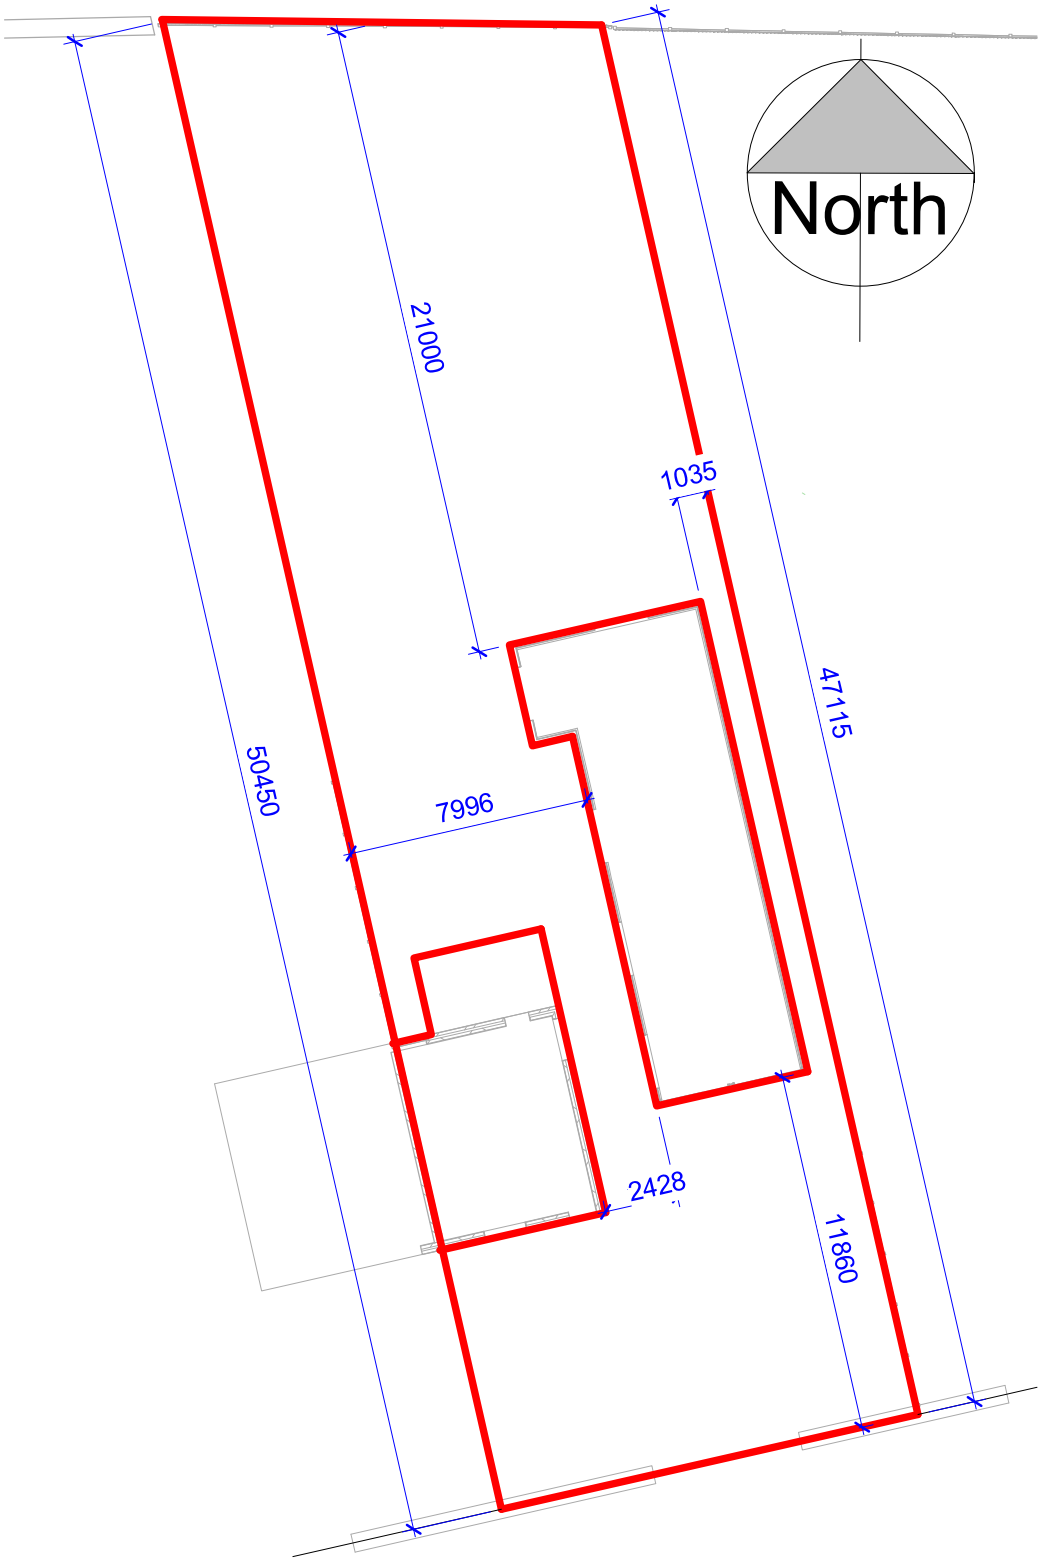

Block Plan North

1 : 250

This Schedule conforms to BS 8666:2005

* Specified in multiples of 5 mm + Specified in multiples of 25 mm

Status: P Preliminary T Tender C Construction