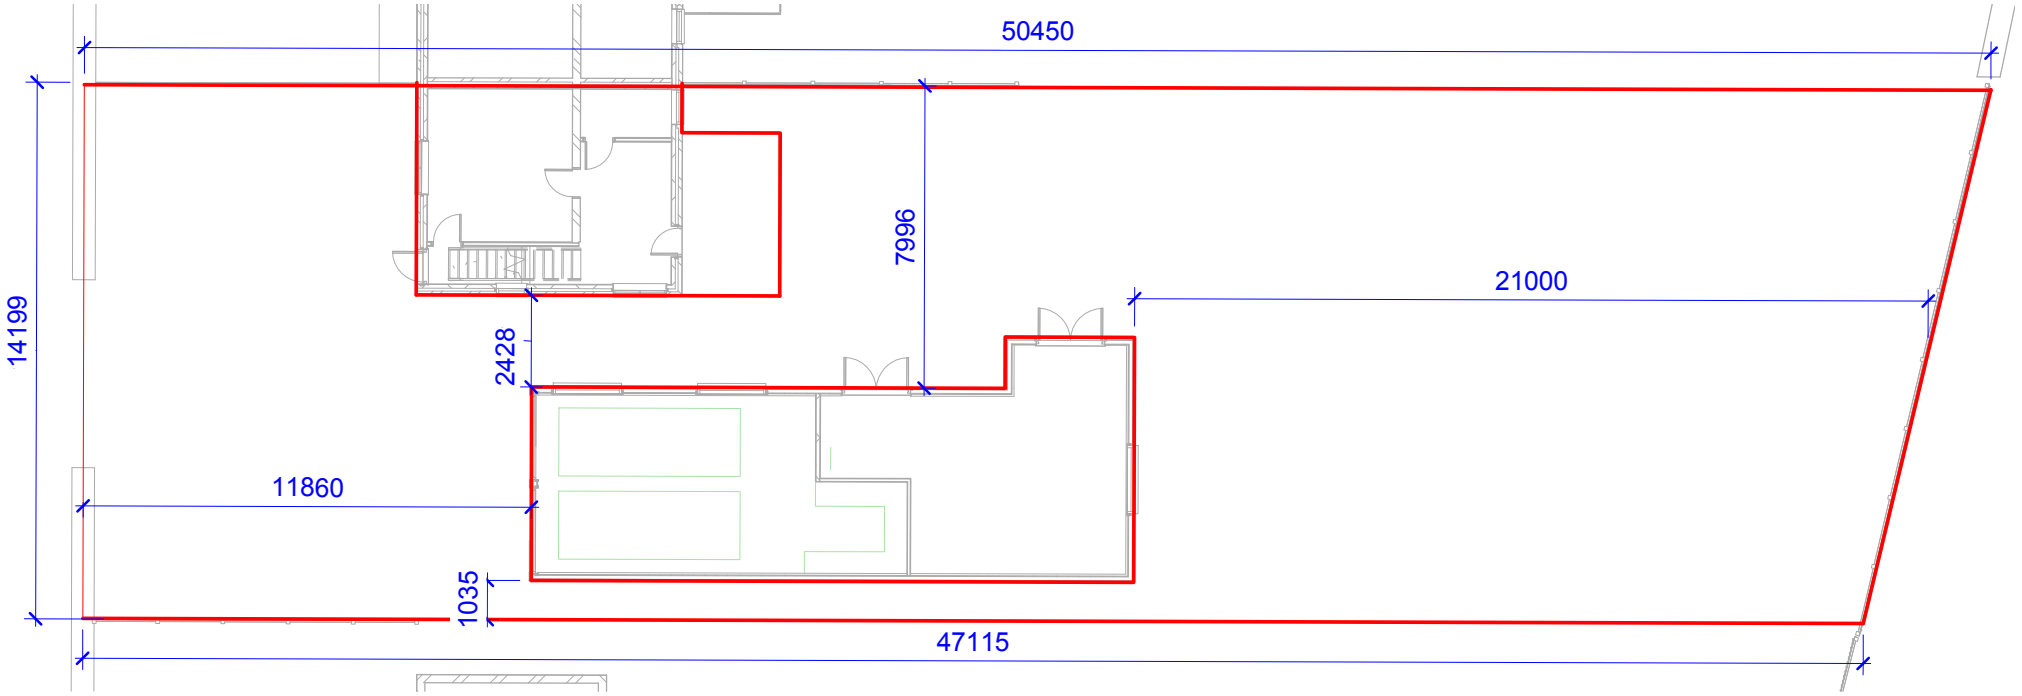



# Block Plan

1 : 200

AUTODESK.

info@tempotechnology.com

| | |
|---|---|
| Code | Status |
| SUITABILITY DESCRIPTION | PURPOSE OF ISSUE |

PROJECT

Double Garage

SHEET

Block Plan O

Property Address

91 Battlefields lane South

| | | | | | | | |
|---|---|---|---|---|---|---|---|
| Date | 22/08/2019 | Project Number | GRG 08 | Scale (@ A4) | 1 : 200 | REV | |
| Drawn by | Mauro Andreini | DRAWING NUMBER | 24 | | | | |
| Checked by | A Maz | | | | | | |