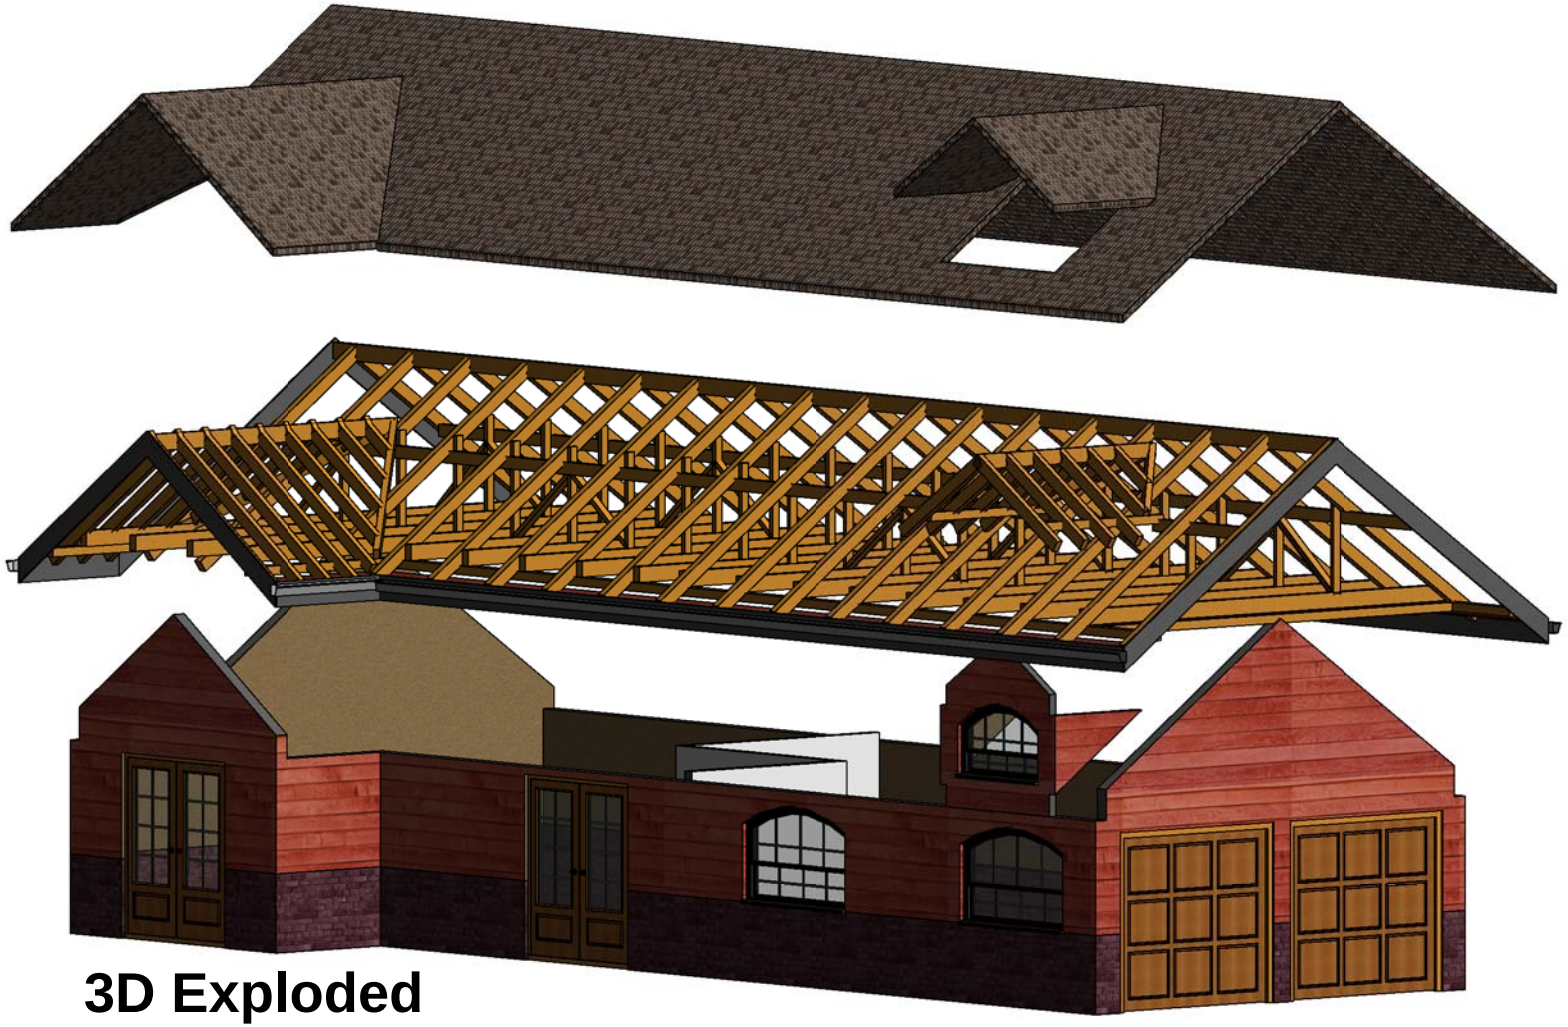


3D Exploded

AUTODESK.

info@tempotechnology.com

Code	Status
SUITABILITY DESCRIPTION	PURPOSE OF ISSUE

PROJECT

Double Garage

SHEET

Explode View

Property Address

Owner

Date	22/08/2019	Project Number GRG 08	Scale (@ A4)	REV
Drawn by	Mauro Andreini	DRAWING NUMBER	B 01	
Checked by	A. Maz			