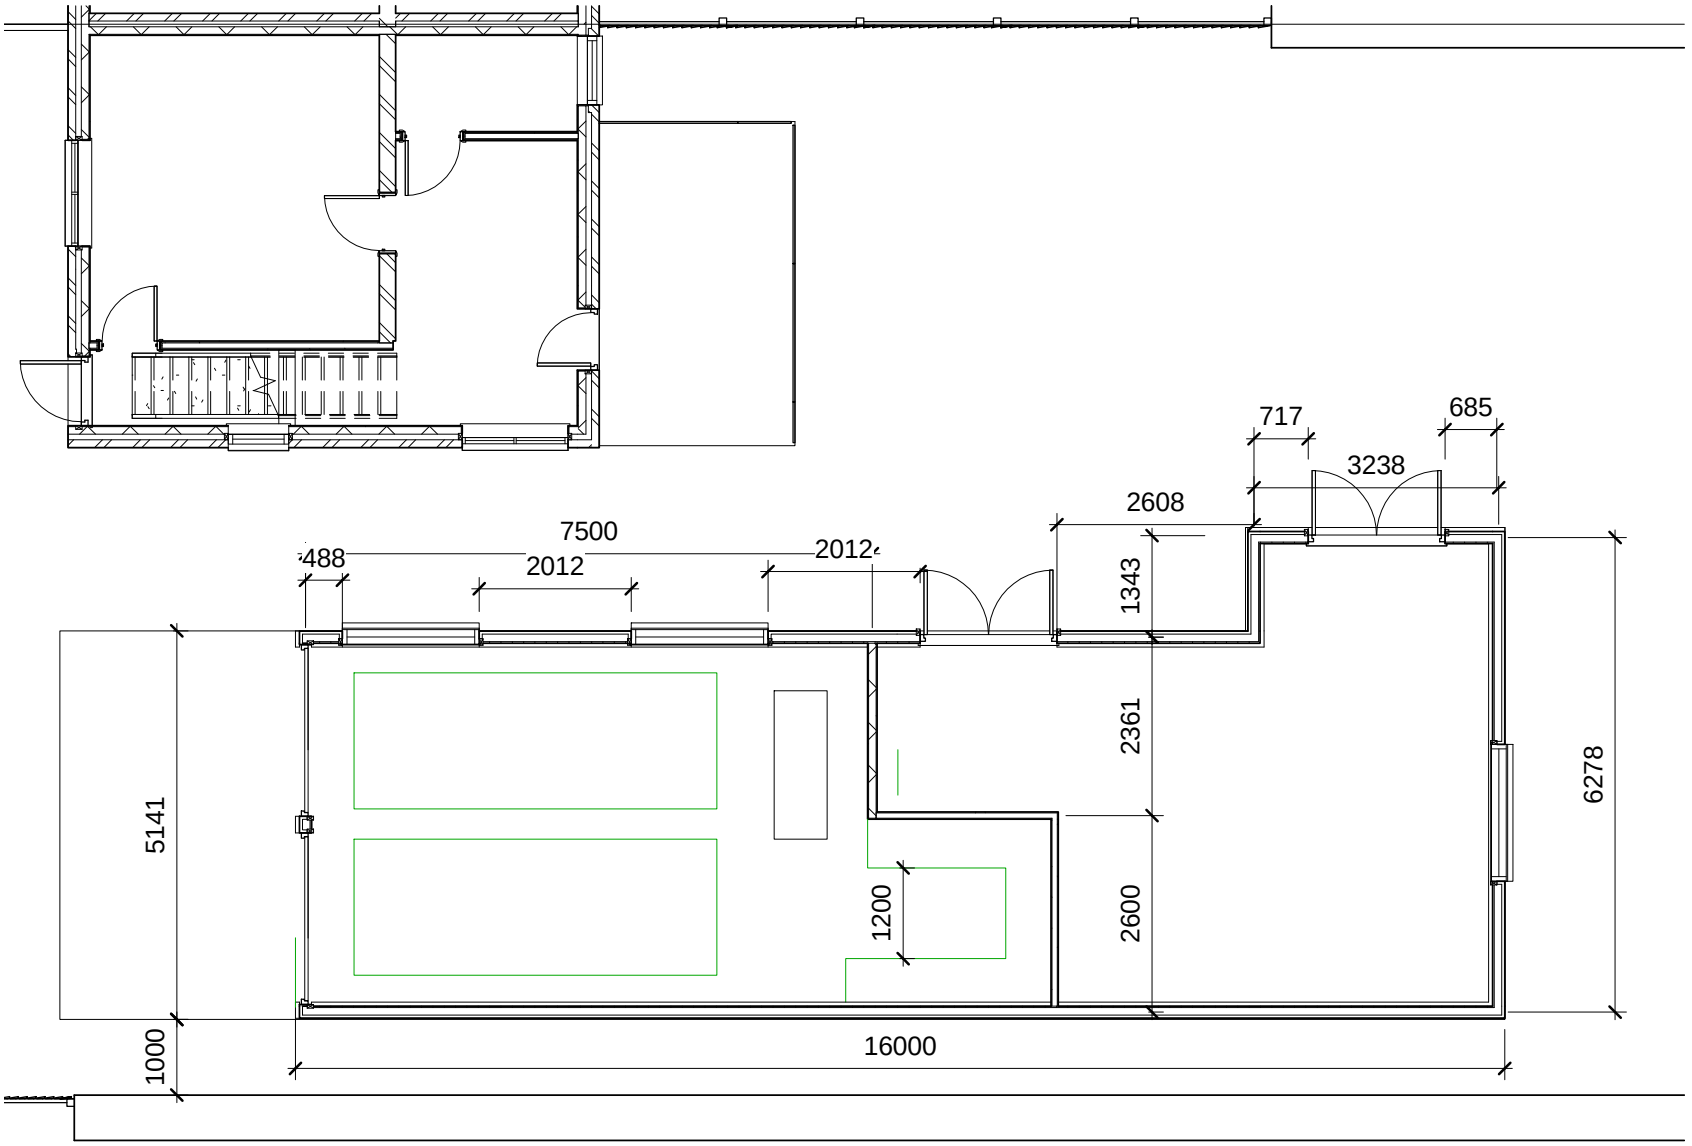


AUTODESK.

info@tempotechnology.com

Code	Status
SUITABILITY DESCRIPTION	PURPOSE OF ISSUE

PROJECT

Double Garage

SHEET

Gnd Fl + House

Property Address

91 Battlefields lane South

Date	22/08/2019	Project Number GRG 08	Scale (@ A4) 1 : 100	REV
Drawn by	MauroAndreini	DRAWING NUMBER	10	
Checked by	A. Maz			