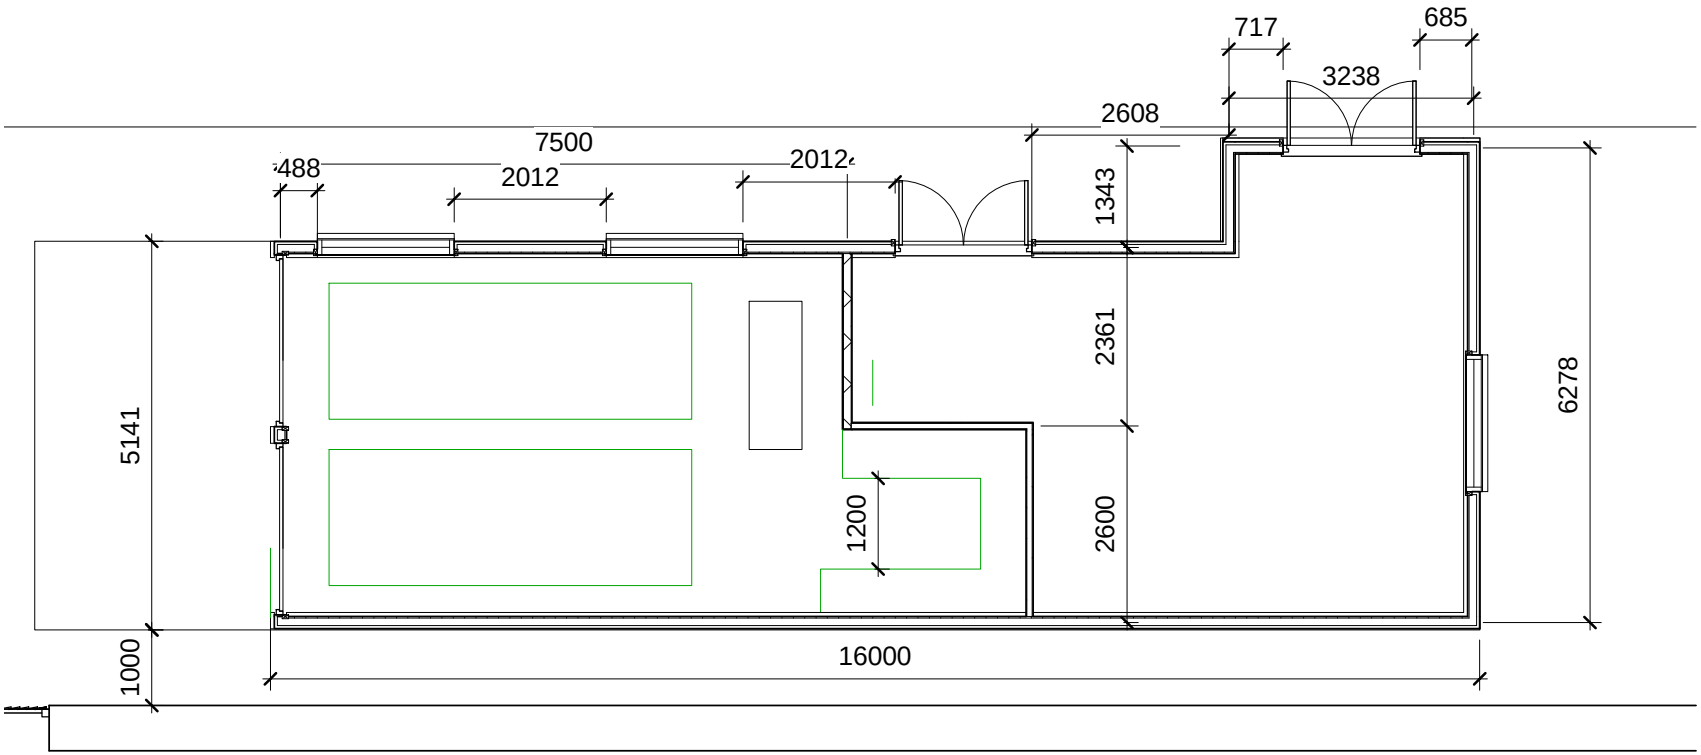


01 Ground Floor - Garage

1 : 100

AUTODESK. info@tempotechnology.com		PROJECT Double Garage	Property Address 91 Battlefields lane South		
Code	Status	SHEET Gnd Fl Garage	Date 22/08/2019	Project Number GRG 08	Scale (@ A4) 1 : 100	REV
SUITABILITY DESCRIPTION	PURPOSE OF ISSUE		Drawn by MauroAndreini	DRAWING NUMBER 09	
			Checked by A. Maz		