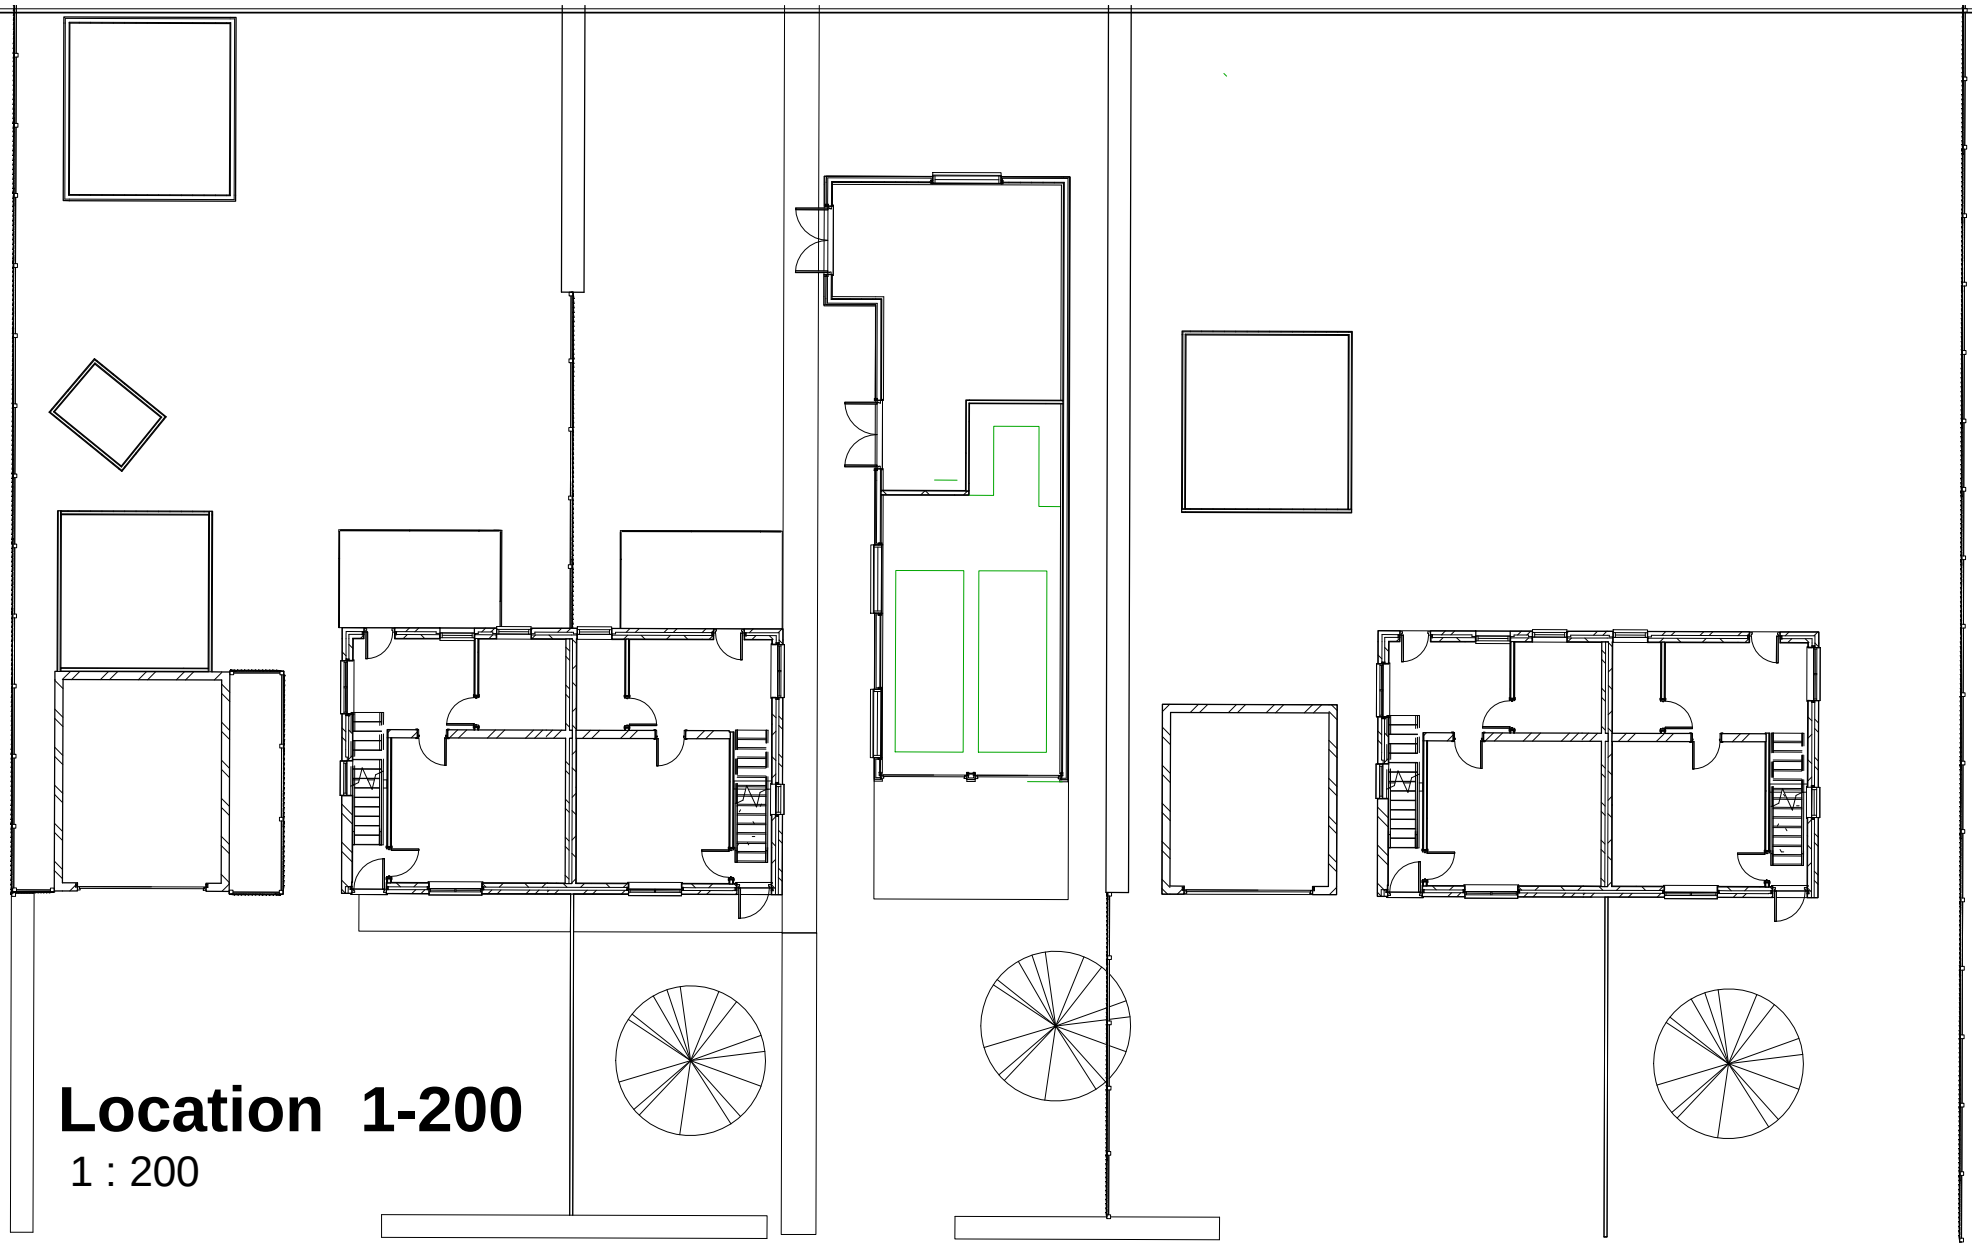


Location 1-200

1 : 200

AUTODESK.

info@tempotechnology.com

Code	Status
SUITABILITY DESCRIPTION	PURPOSE OF ISSUE

PROJECT

Double Garage

SHEET

LOCATION

Property Address

91 Battlefields lane South

Date	22/08/2019	Project Number GRG 08	Scale (@ A4) 1 : 200	REV
Drawn by	Author	DRAWING NUMBER	23	
Checked by	Checker			