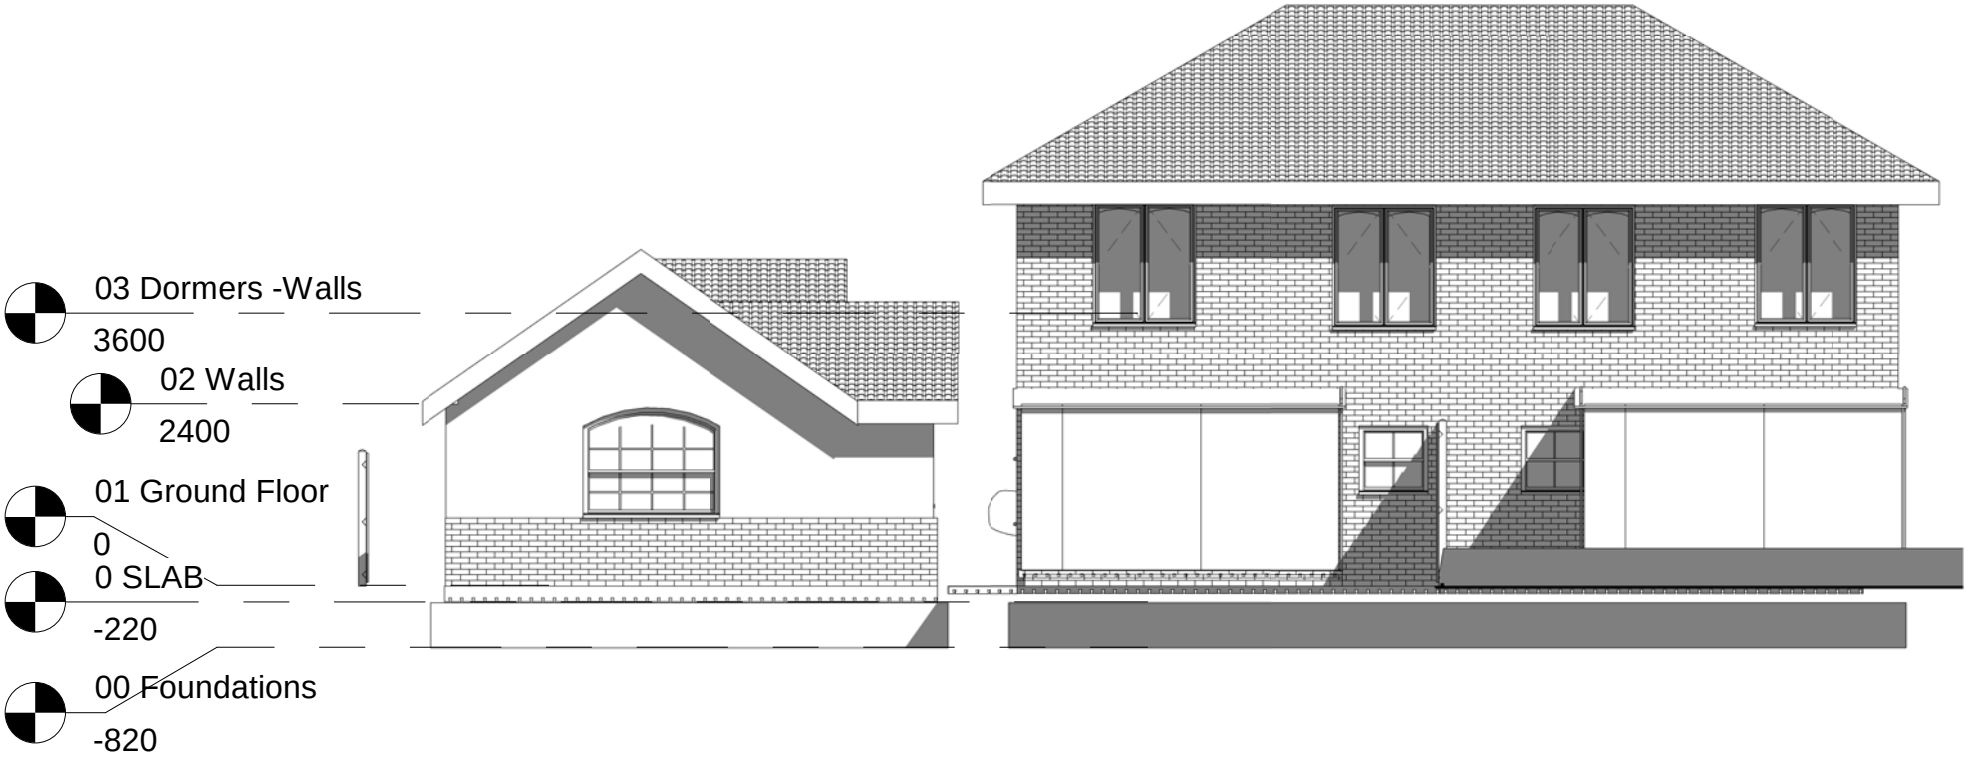



# 7-NORTH-H

1 : 100

| | | | | | |
|---|---|---|---|---|---|
| AUTODESK. info@tempotechnology.com | | PROJECT Double Garage | Property Address 91 Battlefields lane South | | |
| Code | Status | SHEET North Global | Date 22/08/2019 | Project Number GRG 08 | Scale (@ A4) 1 : 100 | REV |
| SUITABILITY DESCRIPTION | PURPOSE OF ISSUE | | Drawn by Mauro Andreini | DRAWING NUMBER 07 | |
| | | | Checked by . maz | | |