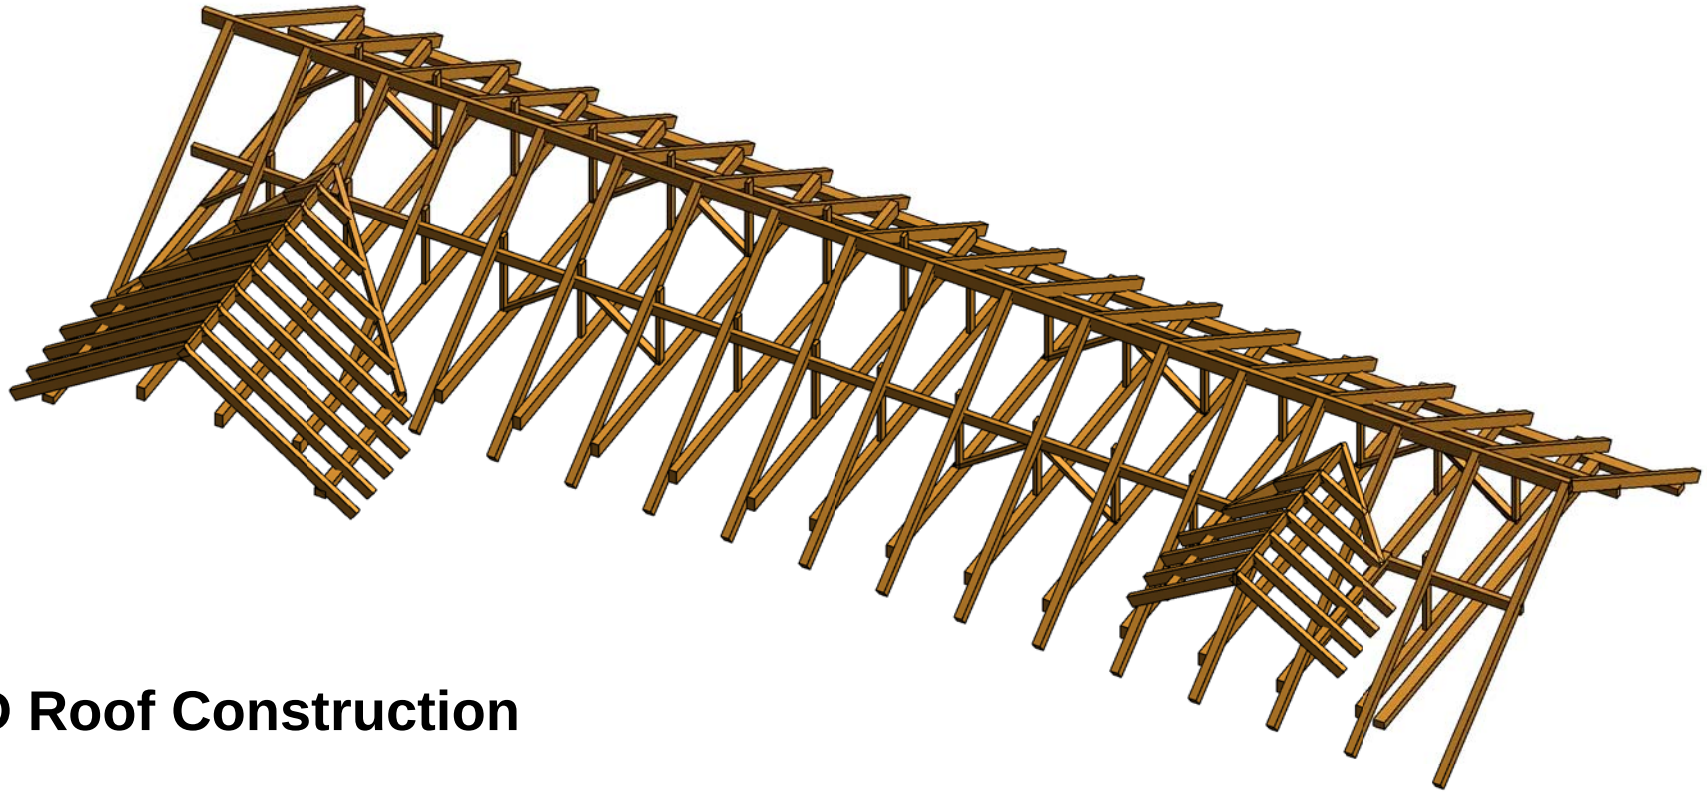


3D Roof Construction

AUTODESK. info@tempotechnology.com		PROJECT Double Garage	Property Address Owner		
Code	Status		Date 22/08/2019	Project Number GRG 08	Scale (@ A4)	REV
SUITABILITY DESCRIPTION	PURPOSE OF ISSUE	SHEET Roof Construction	Drawn by Mauro Andreini	DRAWING NUMBER B 02		
			Checked by A. Maz			