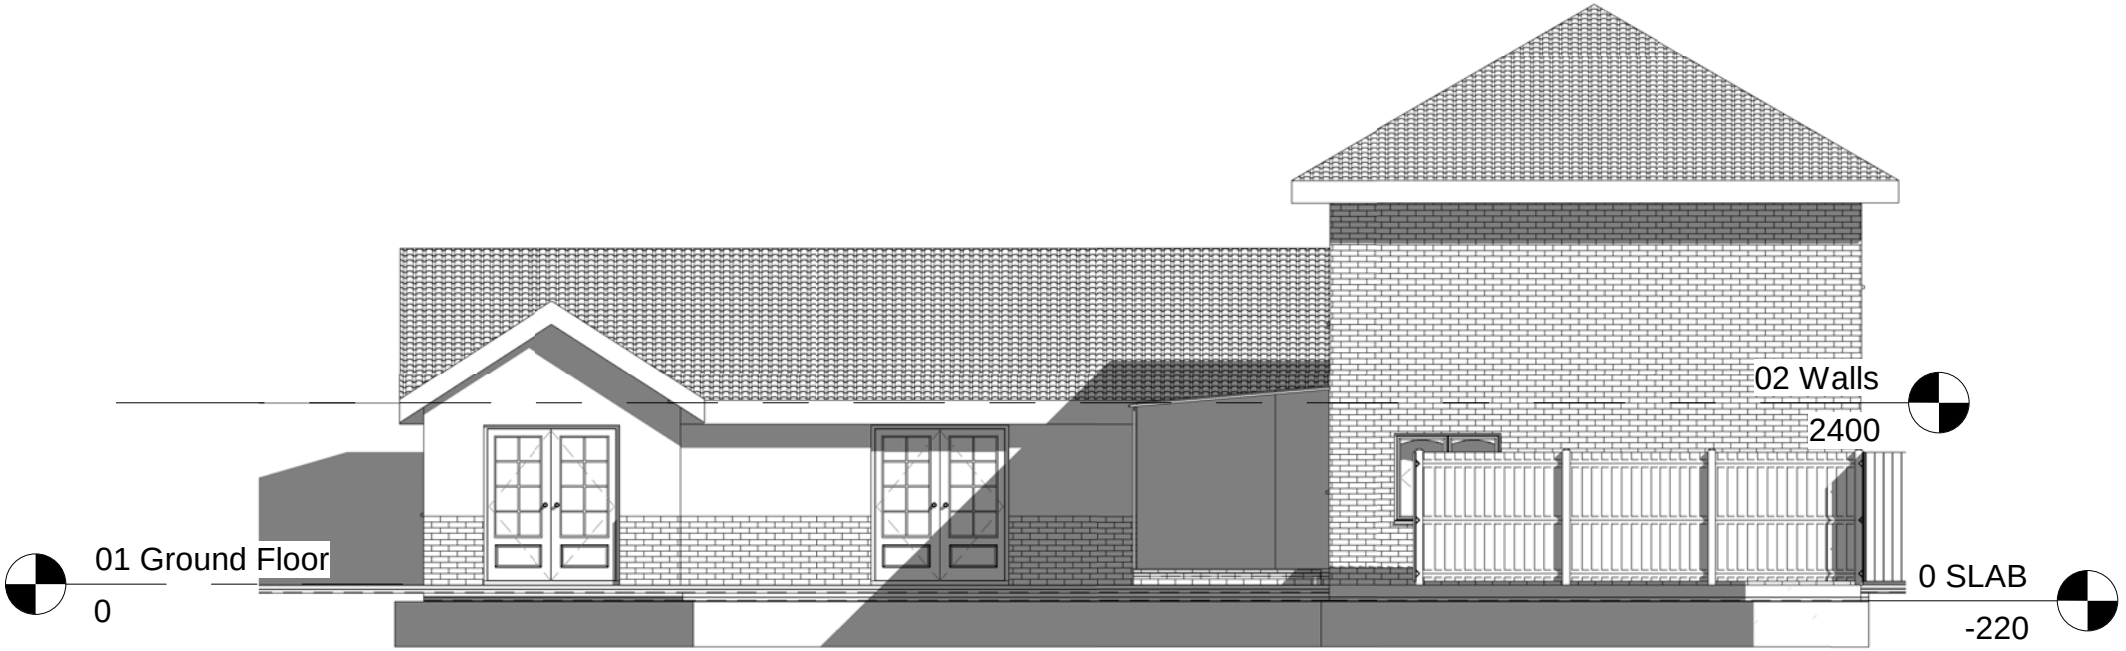


6-WEST-H

1 : 100

AUTODESK.
info@tempotechnology.com

Code	Status
SUITABILITY DESCRIPTION	PURPOSE OF ISSUE

PROJECT
Double Garage

SHEET
West Global

Property Address
91 Battlefields lane South

Date	22/08/2019	Project Number GRG 08	Scale (@ A4) 1 : 100	REV
Drawn by	Mauro Andreini	DRAWING NUMBER 06		
Checked by	A. maz			