
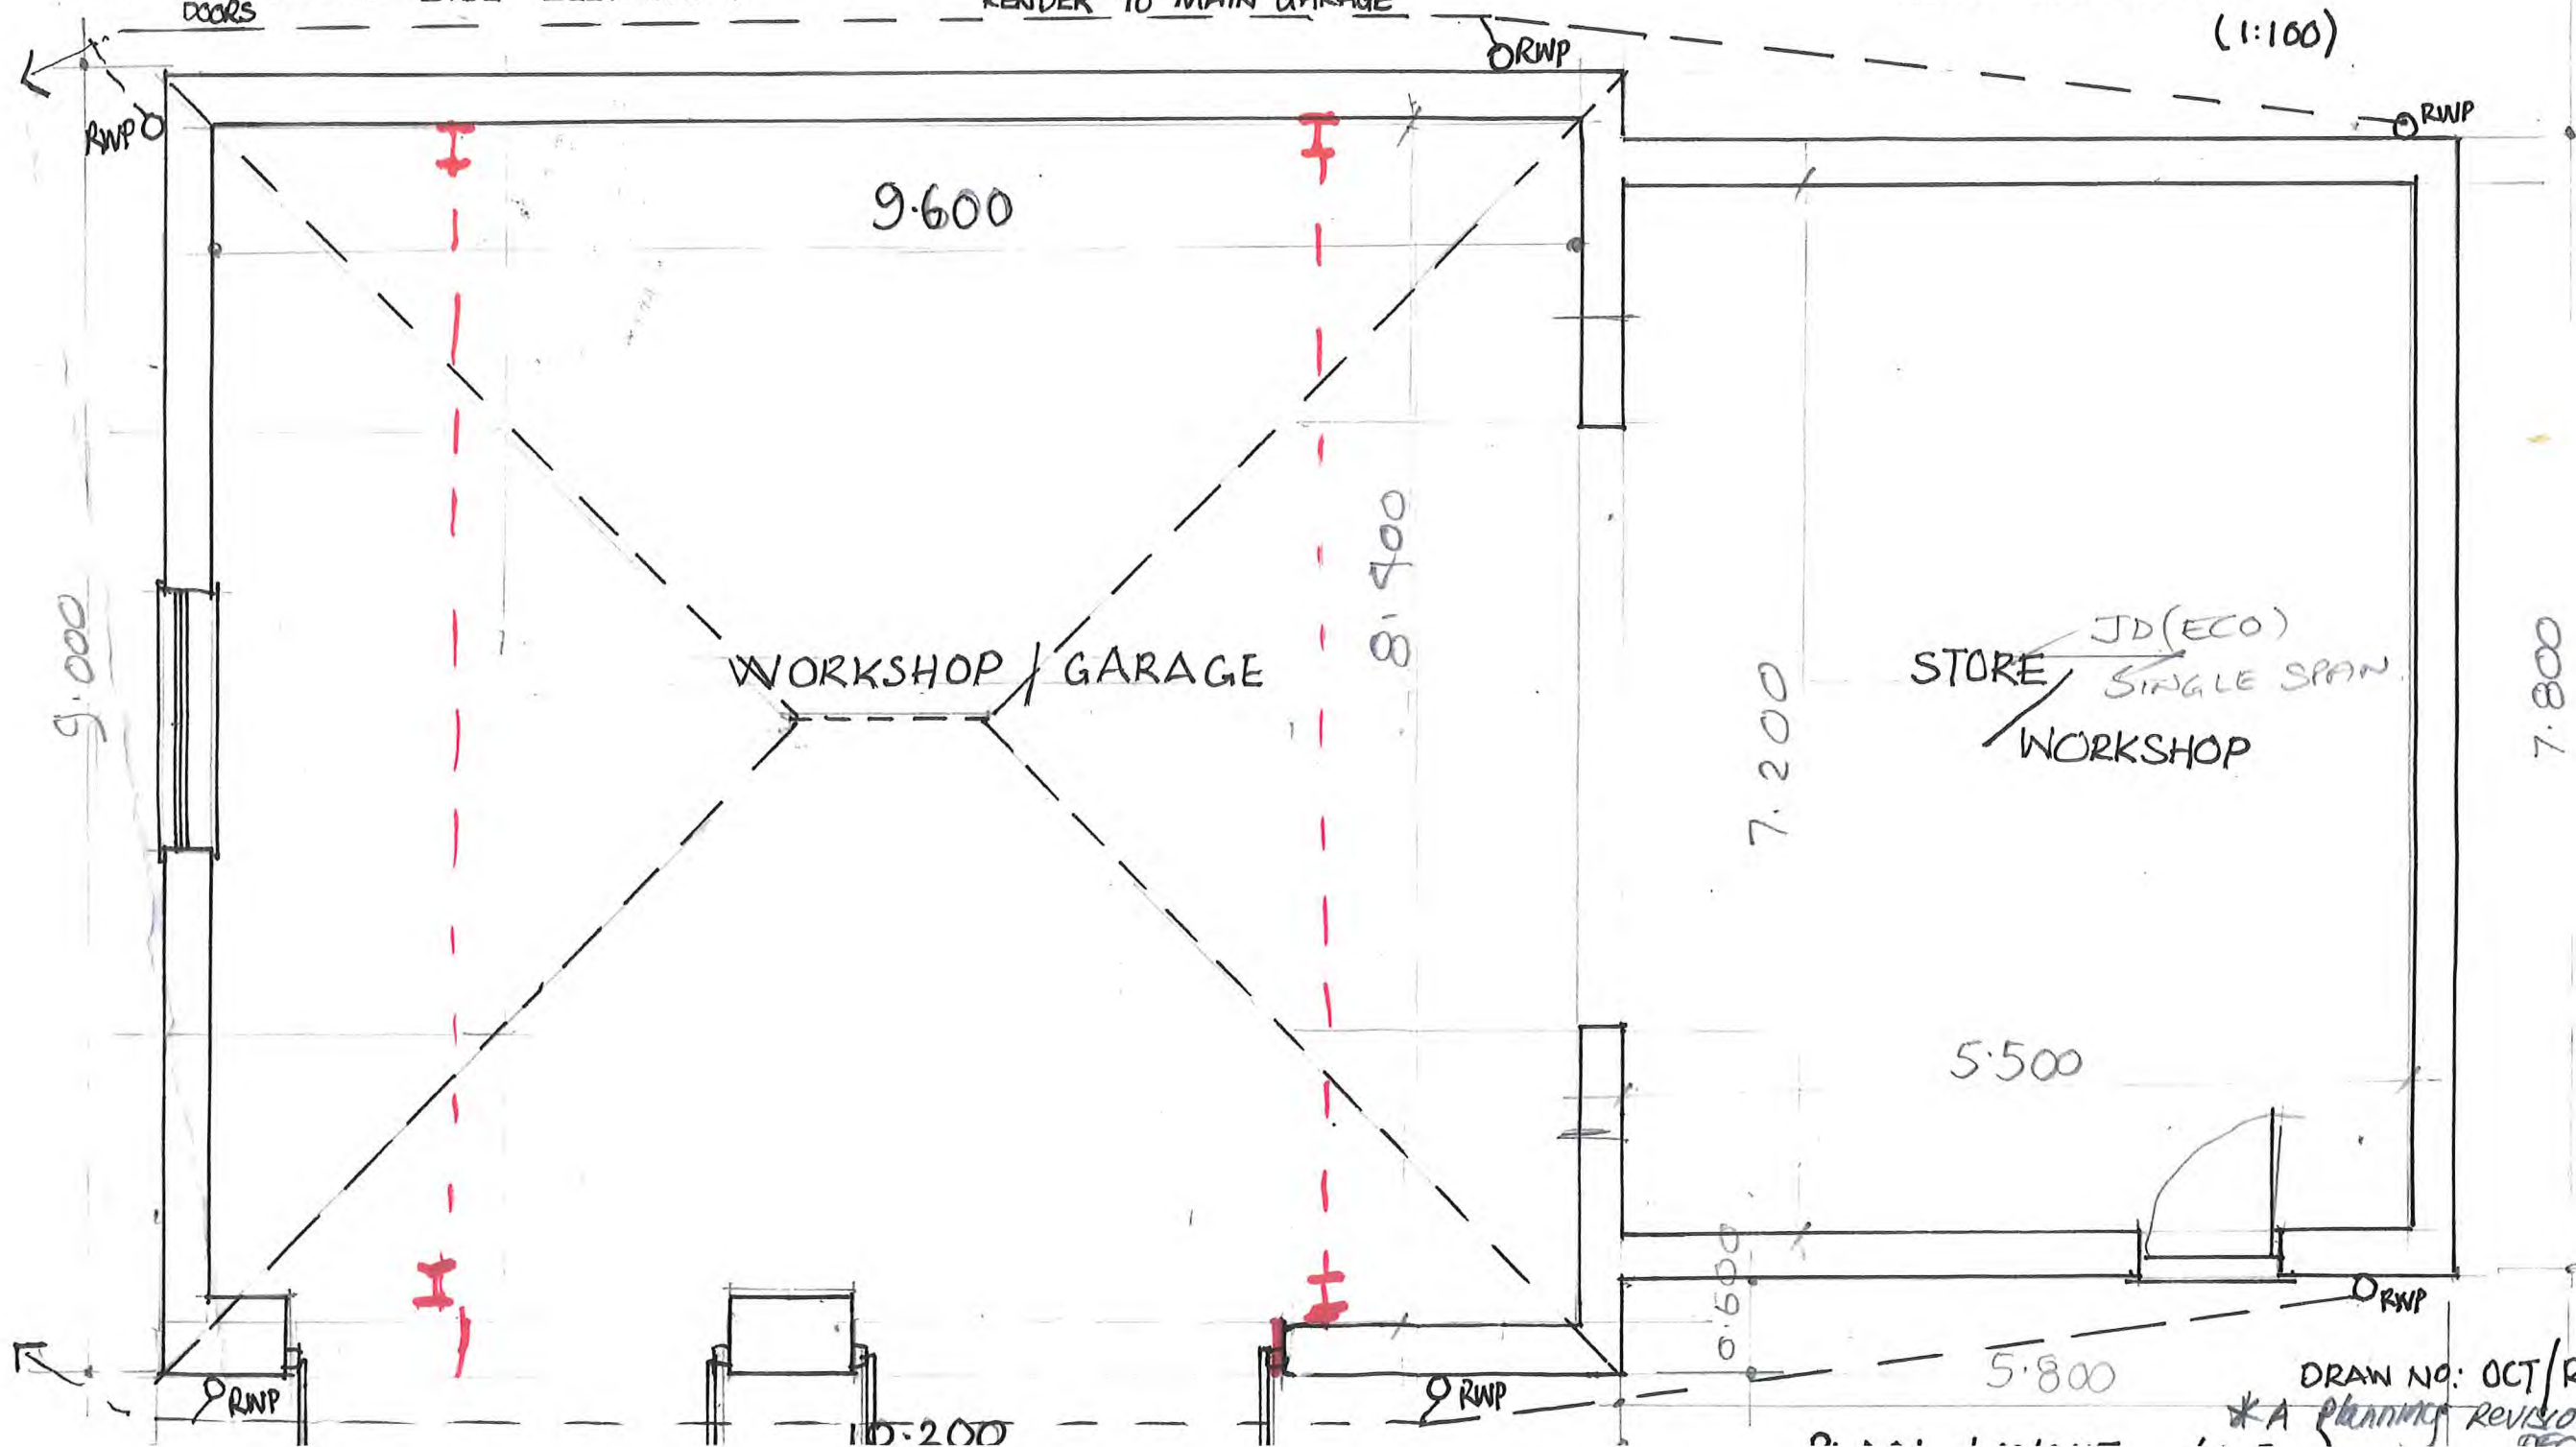


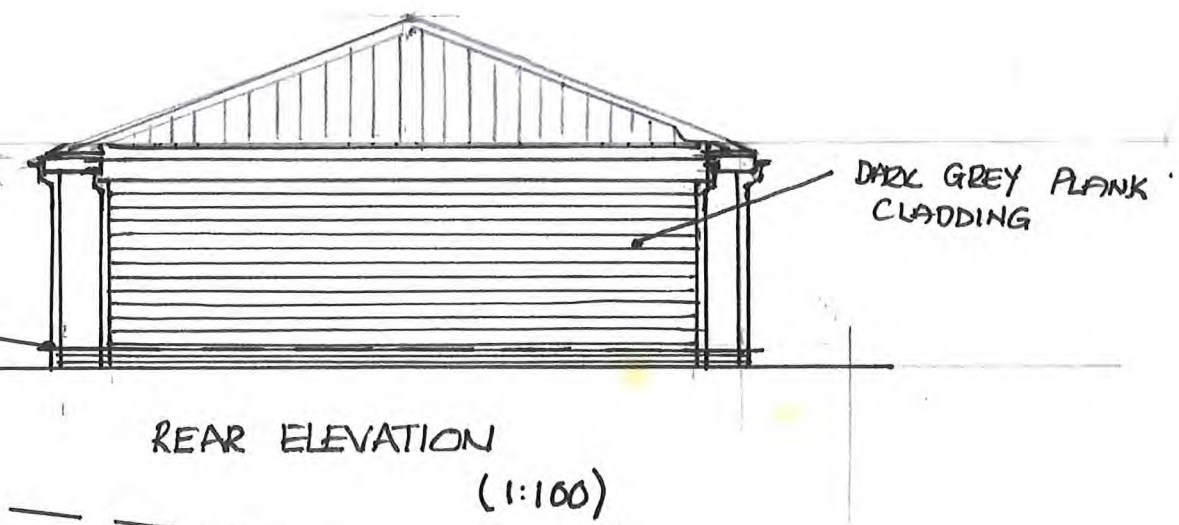

DRAW NO: OCT/RW/01/24
* A PLANNING REVISION ROOF LOWERED
REV 2/1