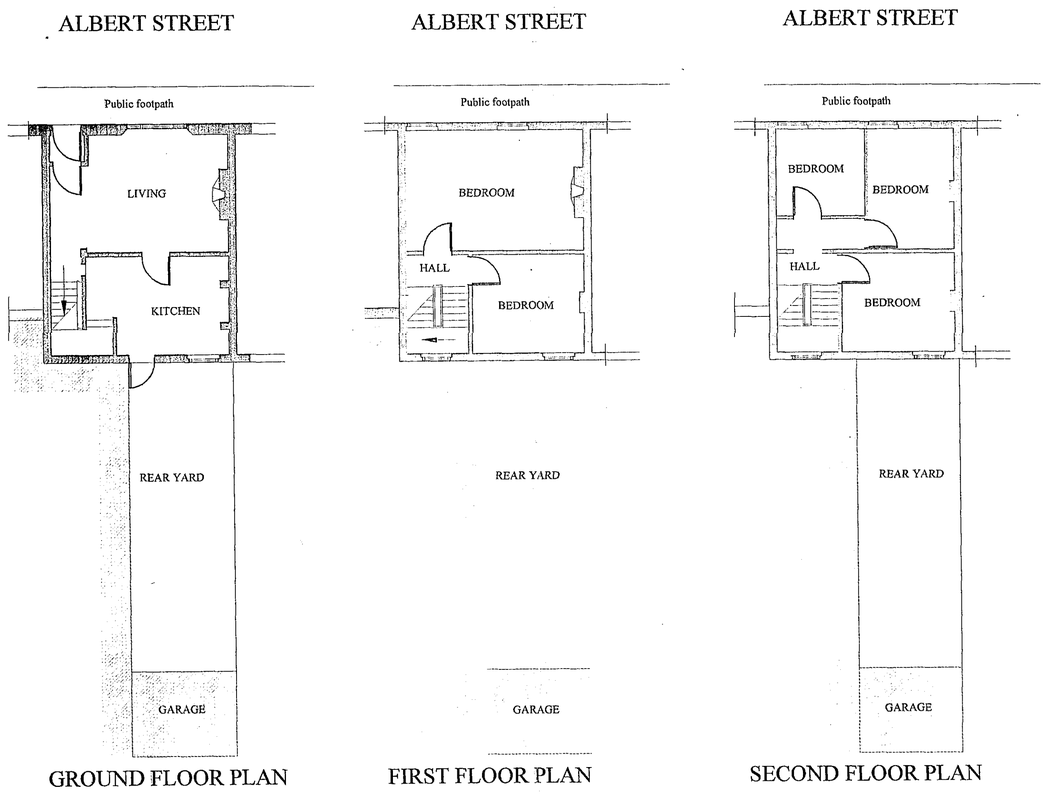
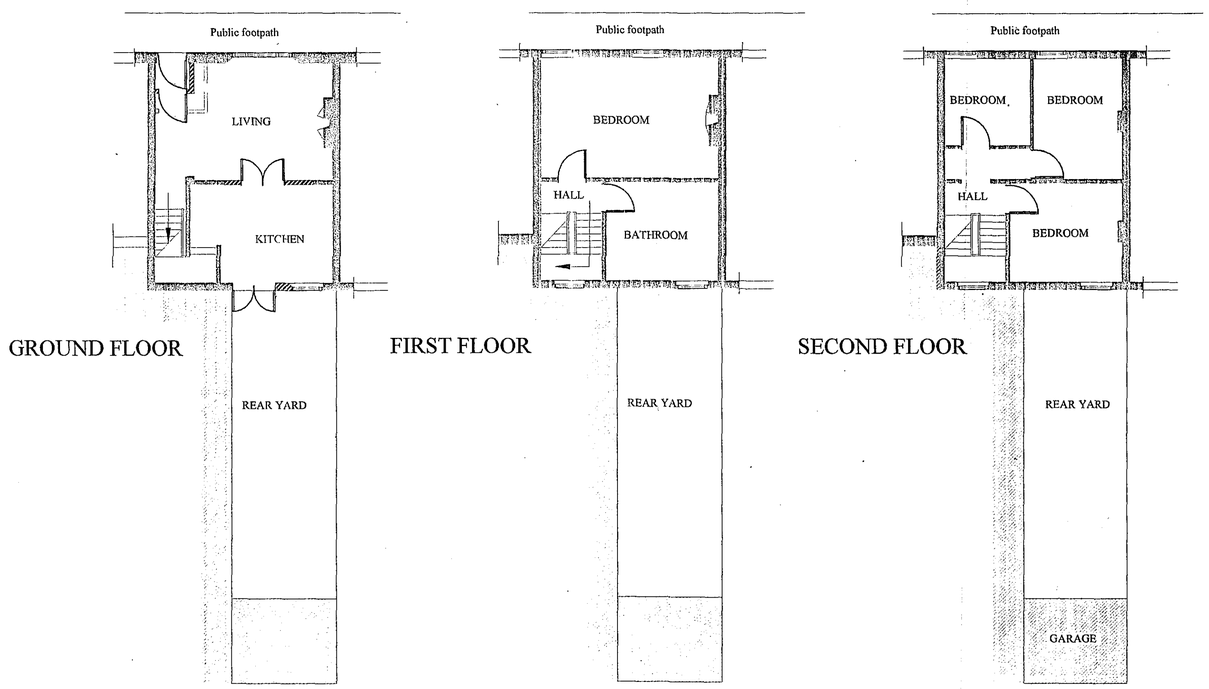
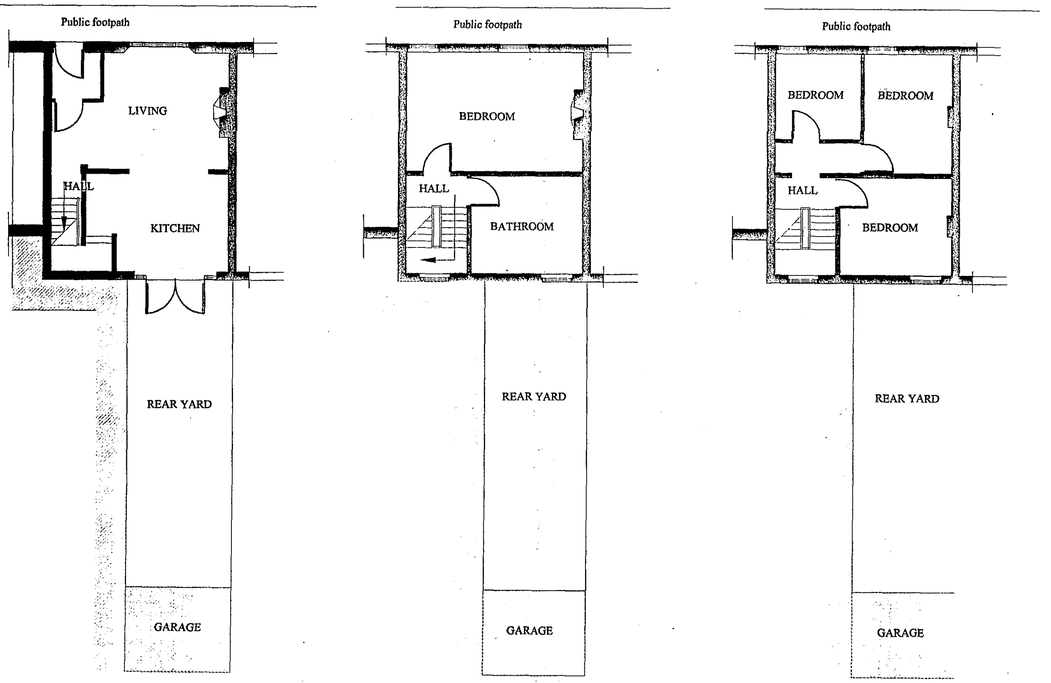


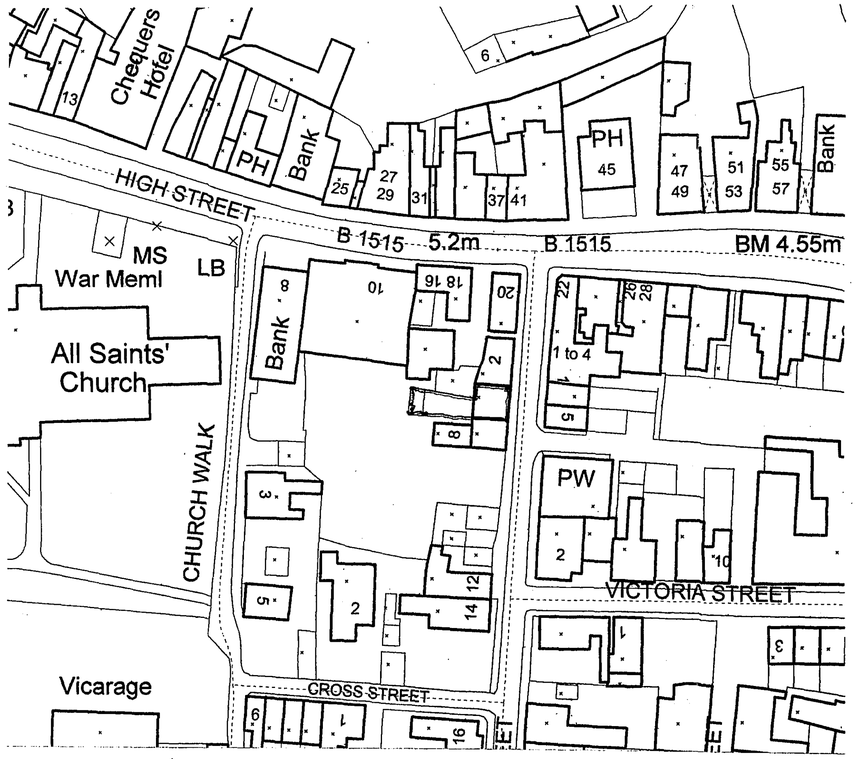

LAYOUT OF DWELLING AS PURCHASED BY MR A ELWINE




PROPOSED RE-INSTATEMENT OF DWELLING




LAYOUT OF DWELLING AS ALTERED BY MR A ELWINE




Planning Services
17 JAN 2008
Ref: 8801

JOHN LYNCH
pib trsrtor fa
CHARTERED ARCHITECTS

| | |
|---|---|
| Client: Mr A Elwine | |
| Project: Listed Building Application | |
| Drawing: Existing and Proposed- Plans & Location Plan | |
| Date: Nov. 2007 | Drawn: JDL |
| Job No.: 1673 | Drawing No.: WD/1 |
| Scale: 1:100, 1:1250 | Revision: A |