

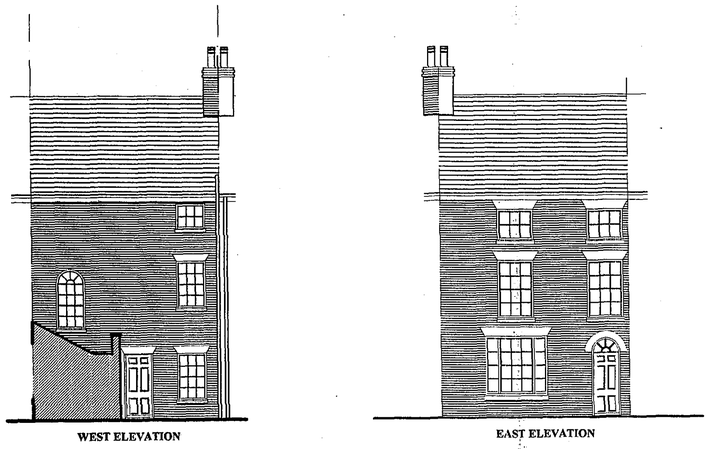



ELEVATIONS AS INHERITED BY MR A ELWINE

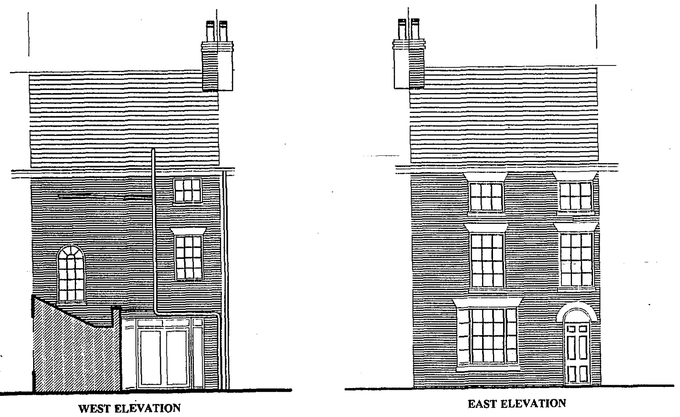


ELEVATIONS AS ALTERED BY MR A ELWINE

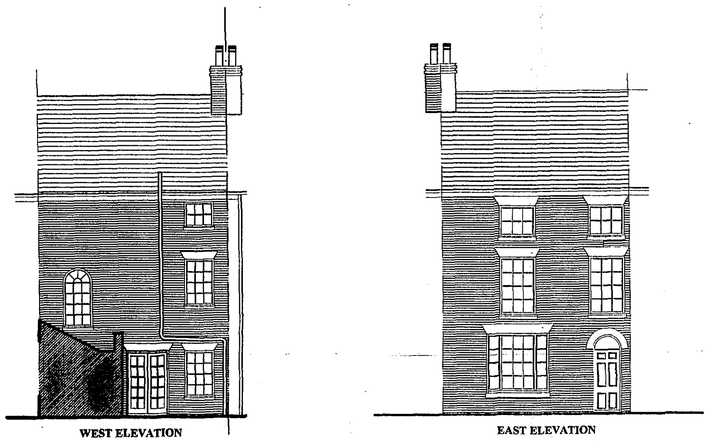


ELEVATIONS OF PROPOSED MODIFICATIONS

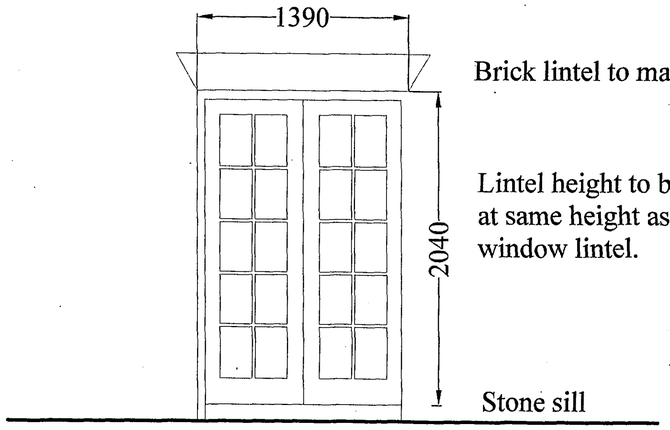

NEW FRENCH WINDOW
Scale : 1:20

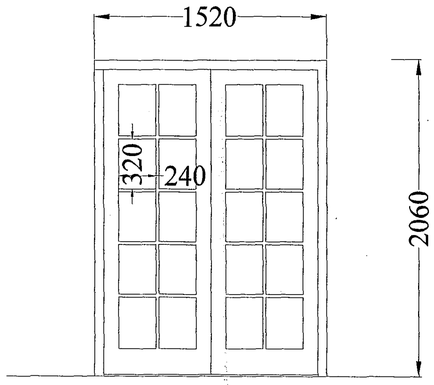


INTERNAL DOORS
Scale : 1:20

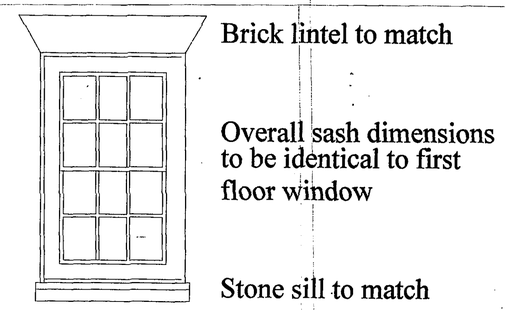

NEW VERTICAL SLIDING SASH WINDOW
Scale : 1:20

PORCH

Remove existing porch partition & door
Set aside door for re-use.
Locate supporting wall of original partition
Erect new brickwork in position shown.
Form opening in position shown to receive door which was set aside.
Plaster new walls in two coats with a Thistle base coat and Thistle finishing coat to an overall thickness of 15mm finished smoothe to receive decorations.
Re-fix or replace skirtings, architraves etc. to match original woodwork in every respect.
Re-hang door and make good to finishes floors etc.

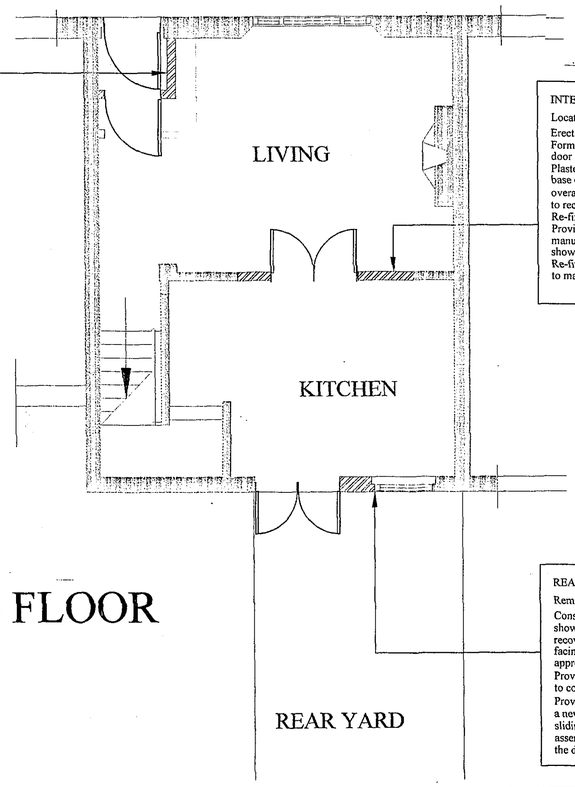

INTERNAL DIVIDING WALL

Locate supporting wall of original partition
Erect new brickwork in position shown.
Form opening in position shown to receive door and side screen..
Plaster new walls in two coats with a Thistle base coat and Thistle finishing coat to an overall thickness of 15mm finished smoothe to receive decorations.
Re-fix or replace skirtings, architraves etc.
Provide and hang new door and side screens manufactured and assembled to the details shown on the drawings.
Re-fix or replace skirtings, architraves etc. to match original woodwork in every respect.

REAR KITCHEN WALL

Remove existing Upvc door & window frame
Construct new brick walling to dimensions shown on the plans and using second hand recovered facing bricks to match existing facings in every respect. New facings to be approved before commencement.
Provide recovered brick soldier course facings to construct lintels to match existing.
Provide and fix to door and window openings a new timber french door set and timber sash sliding sash window manufactured and assembled to the design and details shown on the drawings.

GROUND FLOOR

Planning & Development
17 JAN 2008
Ref: 88/07

JOHN [redacted] LYNCH partnership
CHARTERED ARCHITECTS

Client	Mr A Elwine
Project	Listed Building Application
Drawing	Elevations and Proposals
Date: Nov. 2007	Drawn: JDL
Job No.: 1673	Drawing No.: WD/2
Scale: 1:100, 1:50, 1:20	Revision: A