




GROUND FLOOR PLAN
AS EXISTING



LOFT PLAN AS
EXISTING

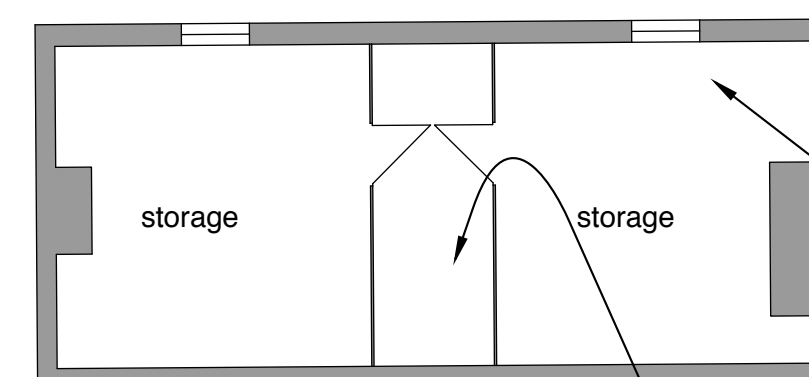


existing staircase position
boarded over by previous
owners

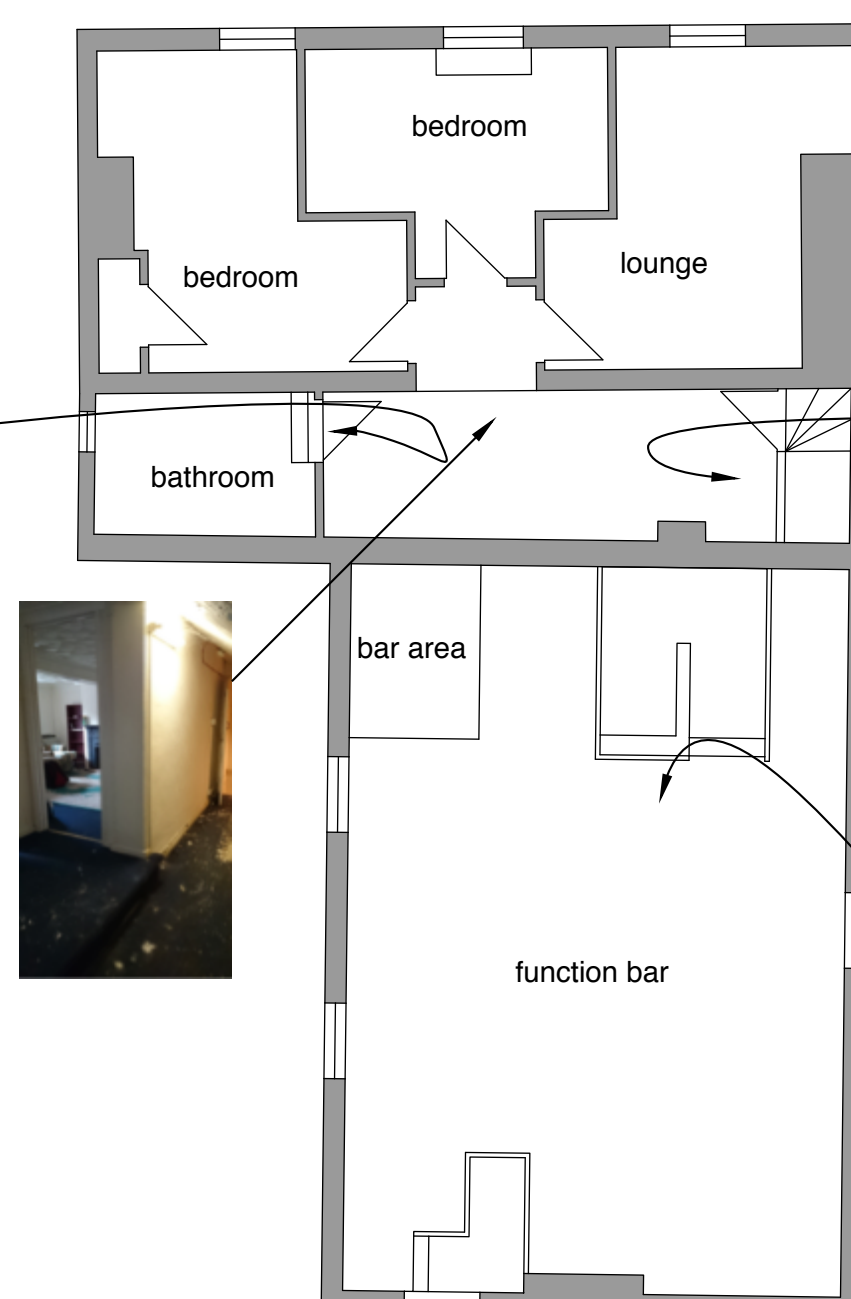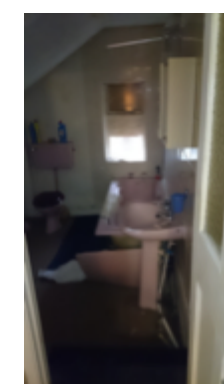

FIRST FLOOR PLAN AS
EXISTING



FRONT ELEVATION AS
EXISTING

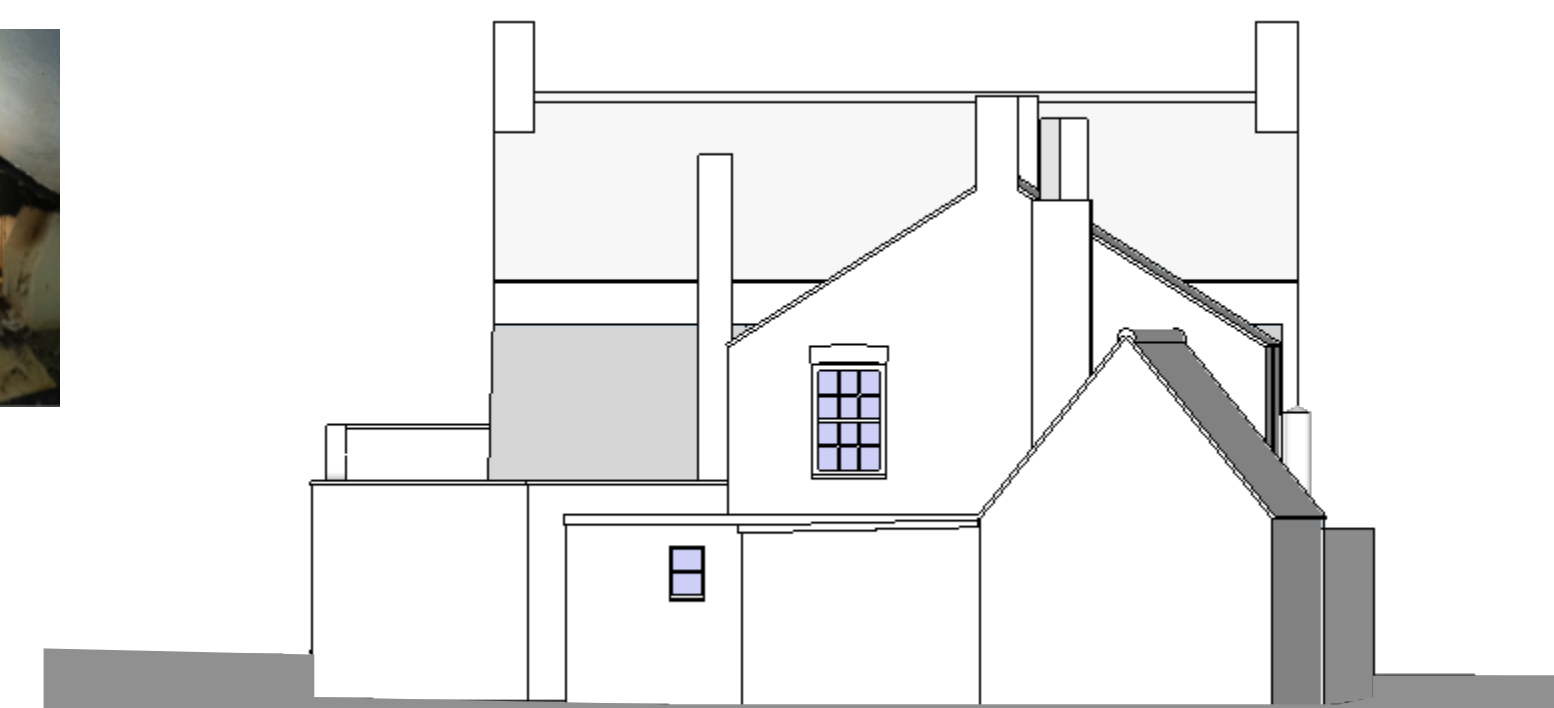

REAR ELEVATION AS
EXISTING



PROPOSED EXTENSION AND ALTERATIONS TO THE RED LION PH SPALDING ROAD HOLBEACH FOR STP PROPERTIES

EXISTING PLANS & ELEVATIONS

1/100

SEP 2015

J026- PL 3

Julian Warrick

Architectural Design Consultant

SEE your design. Imagine no longer how it looks. SEE how it looks

Email: julian@jwarrick-design-cons.com

Tel: 01775 820123

Mob: 07849 652067

JulianWarrick.co.uk

Google +

8 Beech Grove

Donington

Spalding

Lincs
PE11_4YO

PE11 4XQ |

DO NOT SCALE FROM THIS DRAWING