
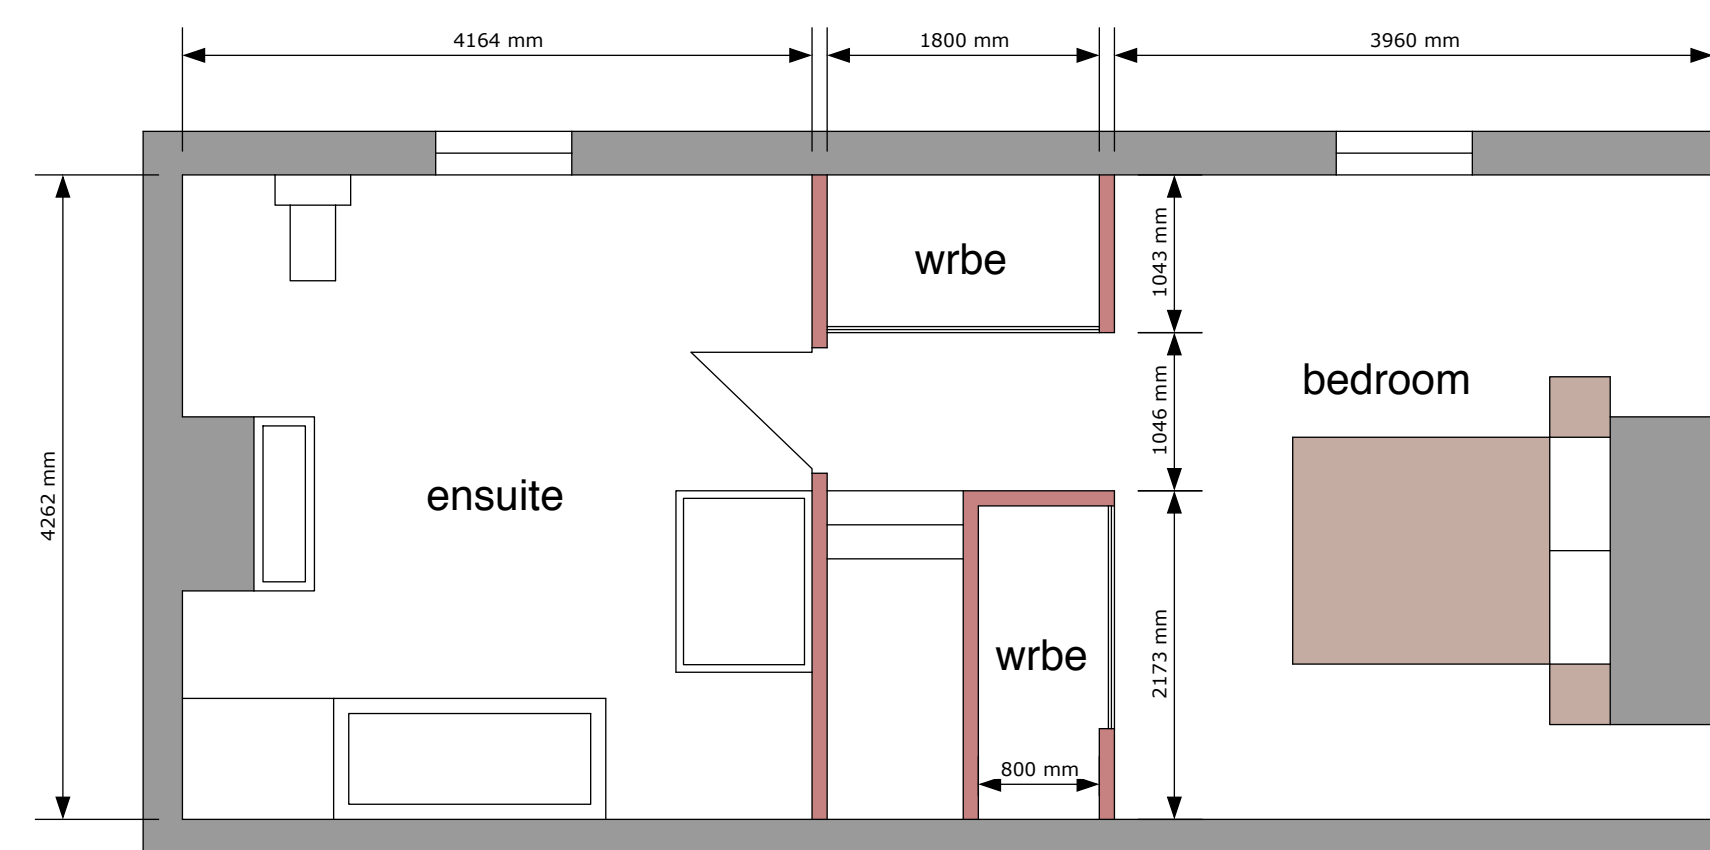


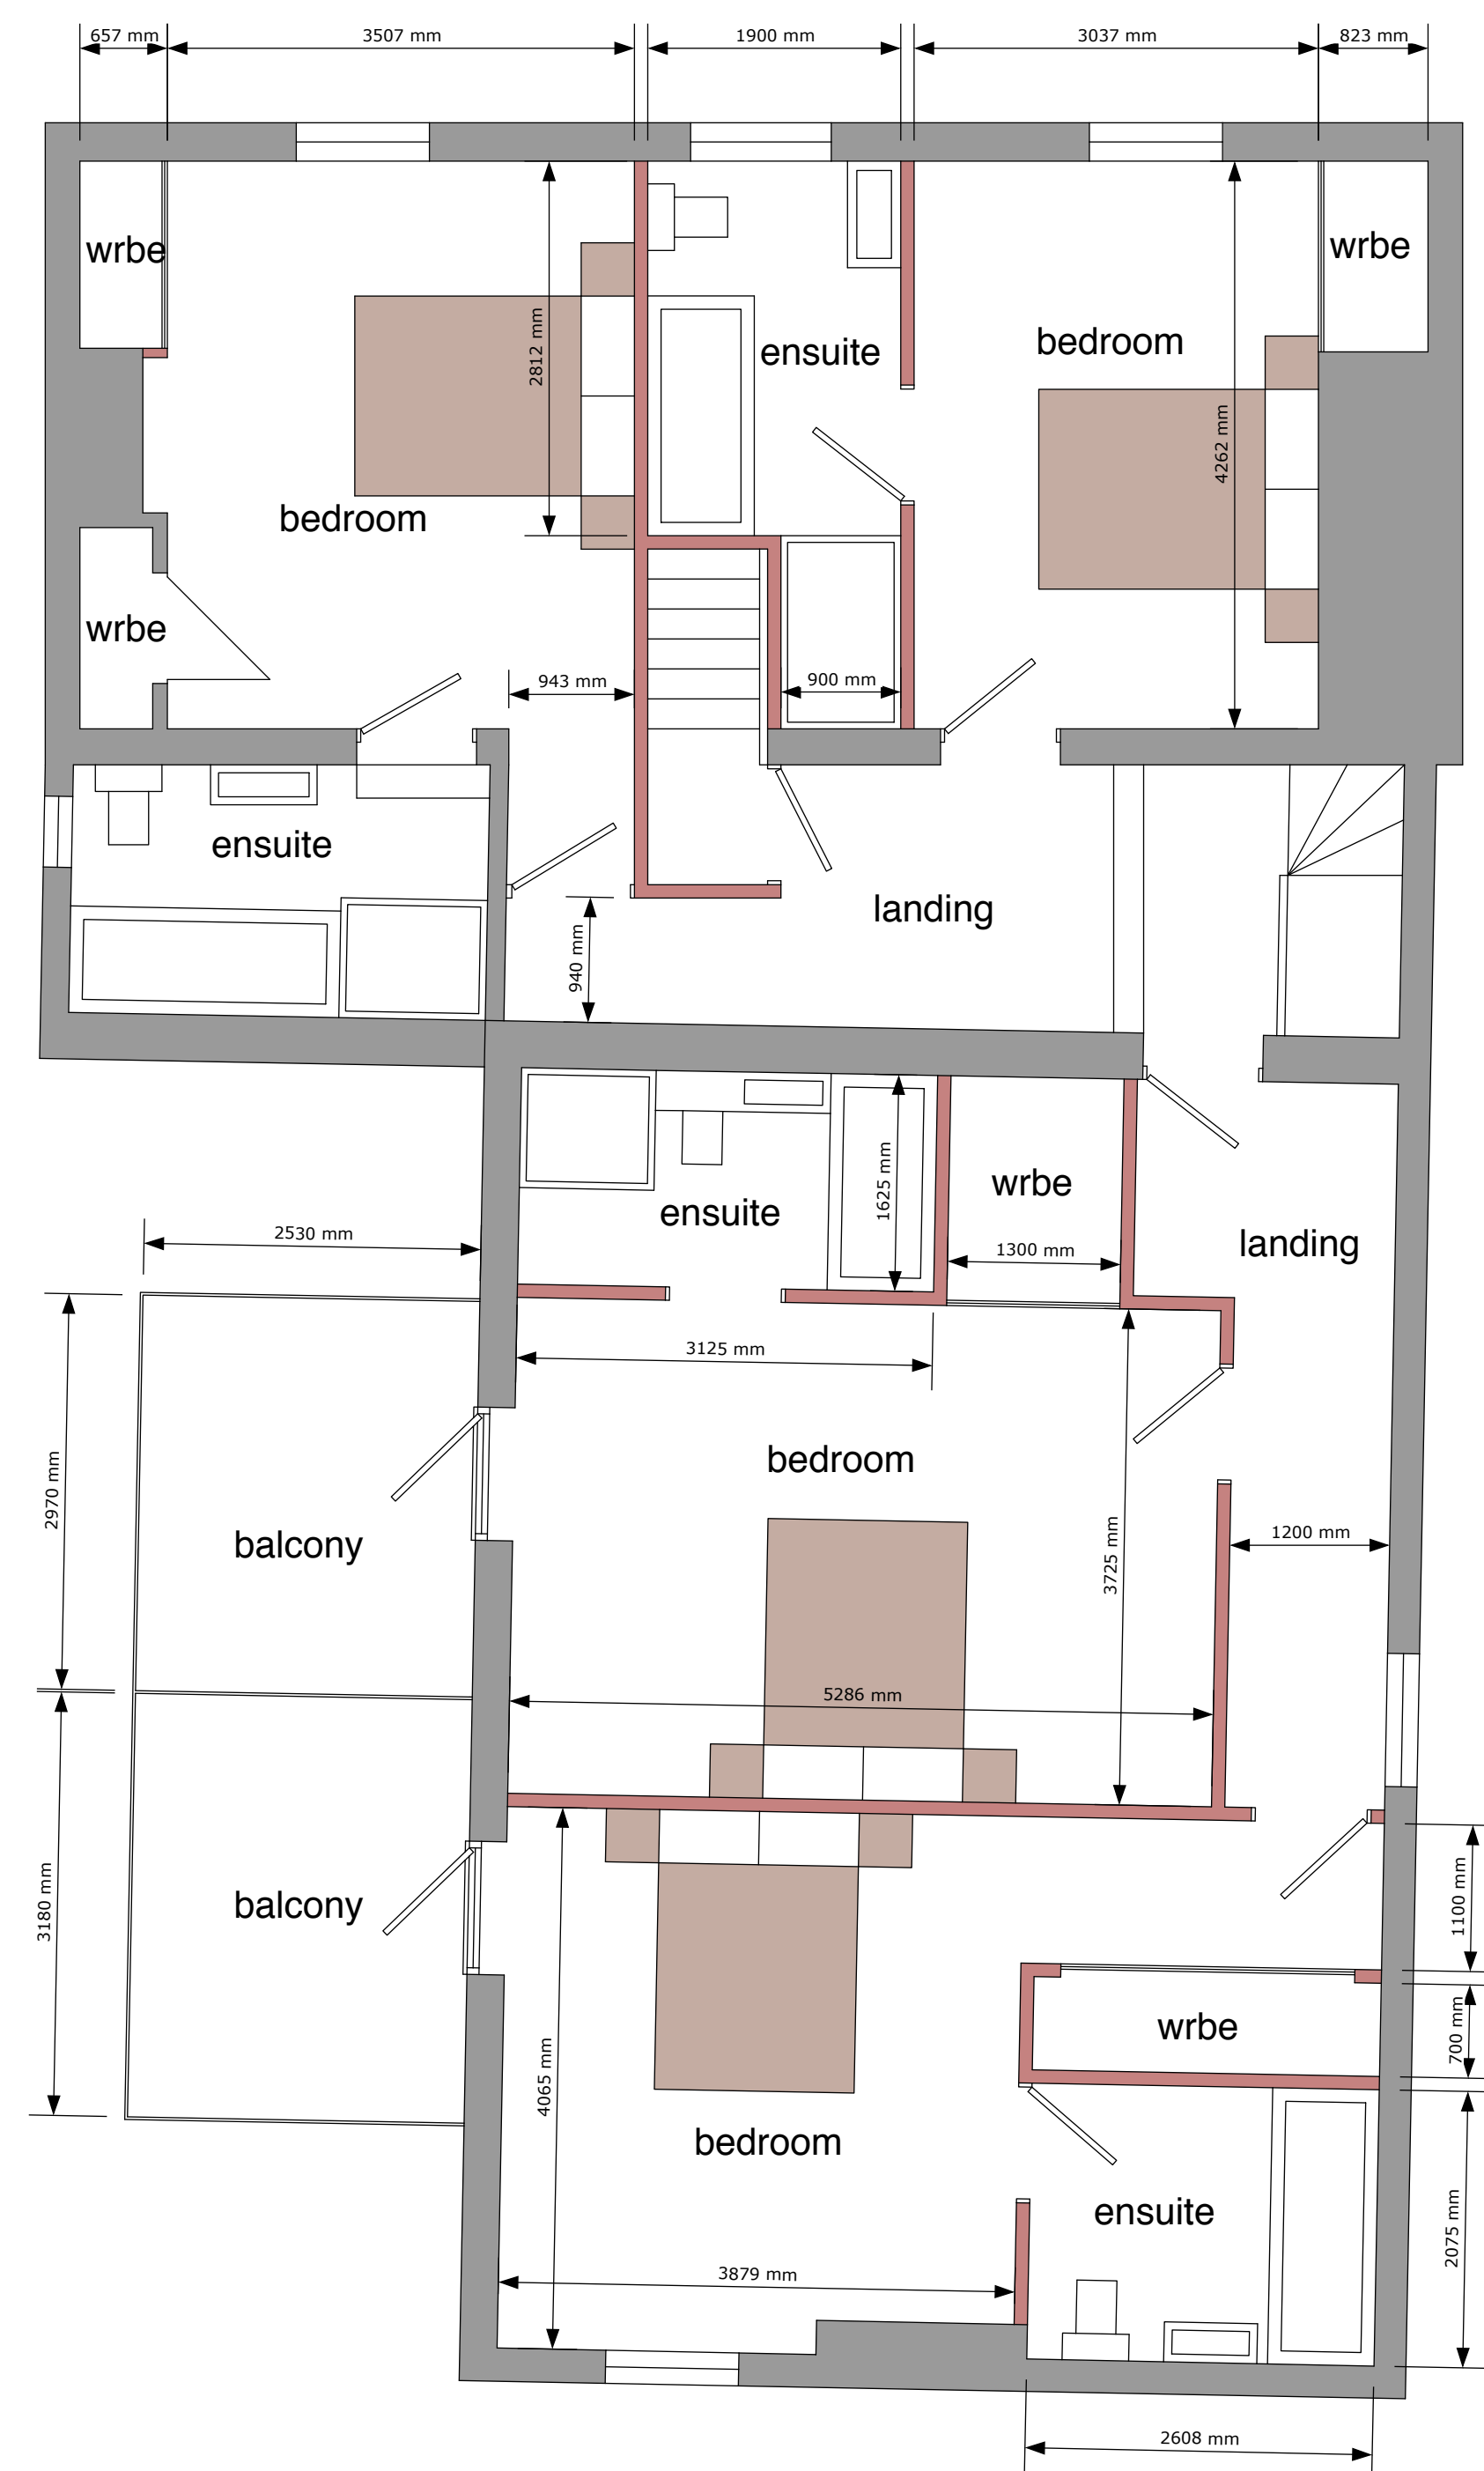

PROPOSED EXTENSION AND ALTERATIONS TO THE RED LION PH SPALDING ROAD HOLBEACH FOR STP PROPERTIES

[illegible]

PROPOSED FIRST FLOOR & SECOND FLOOR PLANS

1/50

SEP 2015

J026- PL 5

Julian Warrick

Architectural Design Consultant

SEE your design. Imagine no longer how it looks. SEE how it looks

Email: julian@jwarrick-design-cons.com
Tel: 01775 820123
Mob: 07849 652067
JulianWarrick.co.uk
Google +

8 Beech Grove
Donington
Spalding
Lincs
PE11 4XQ