







J W KINDER
3A STATION STREET
HOLBEACH
PE12 7LF

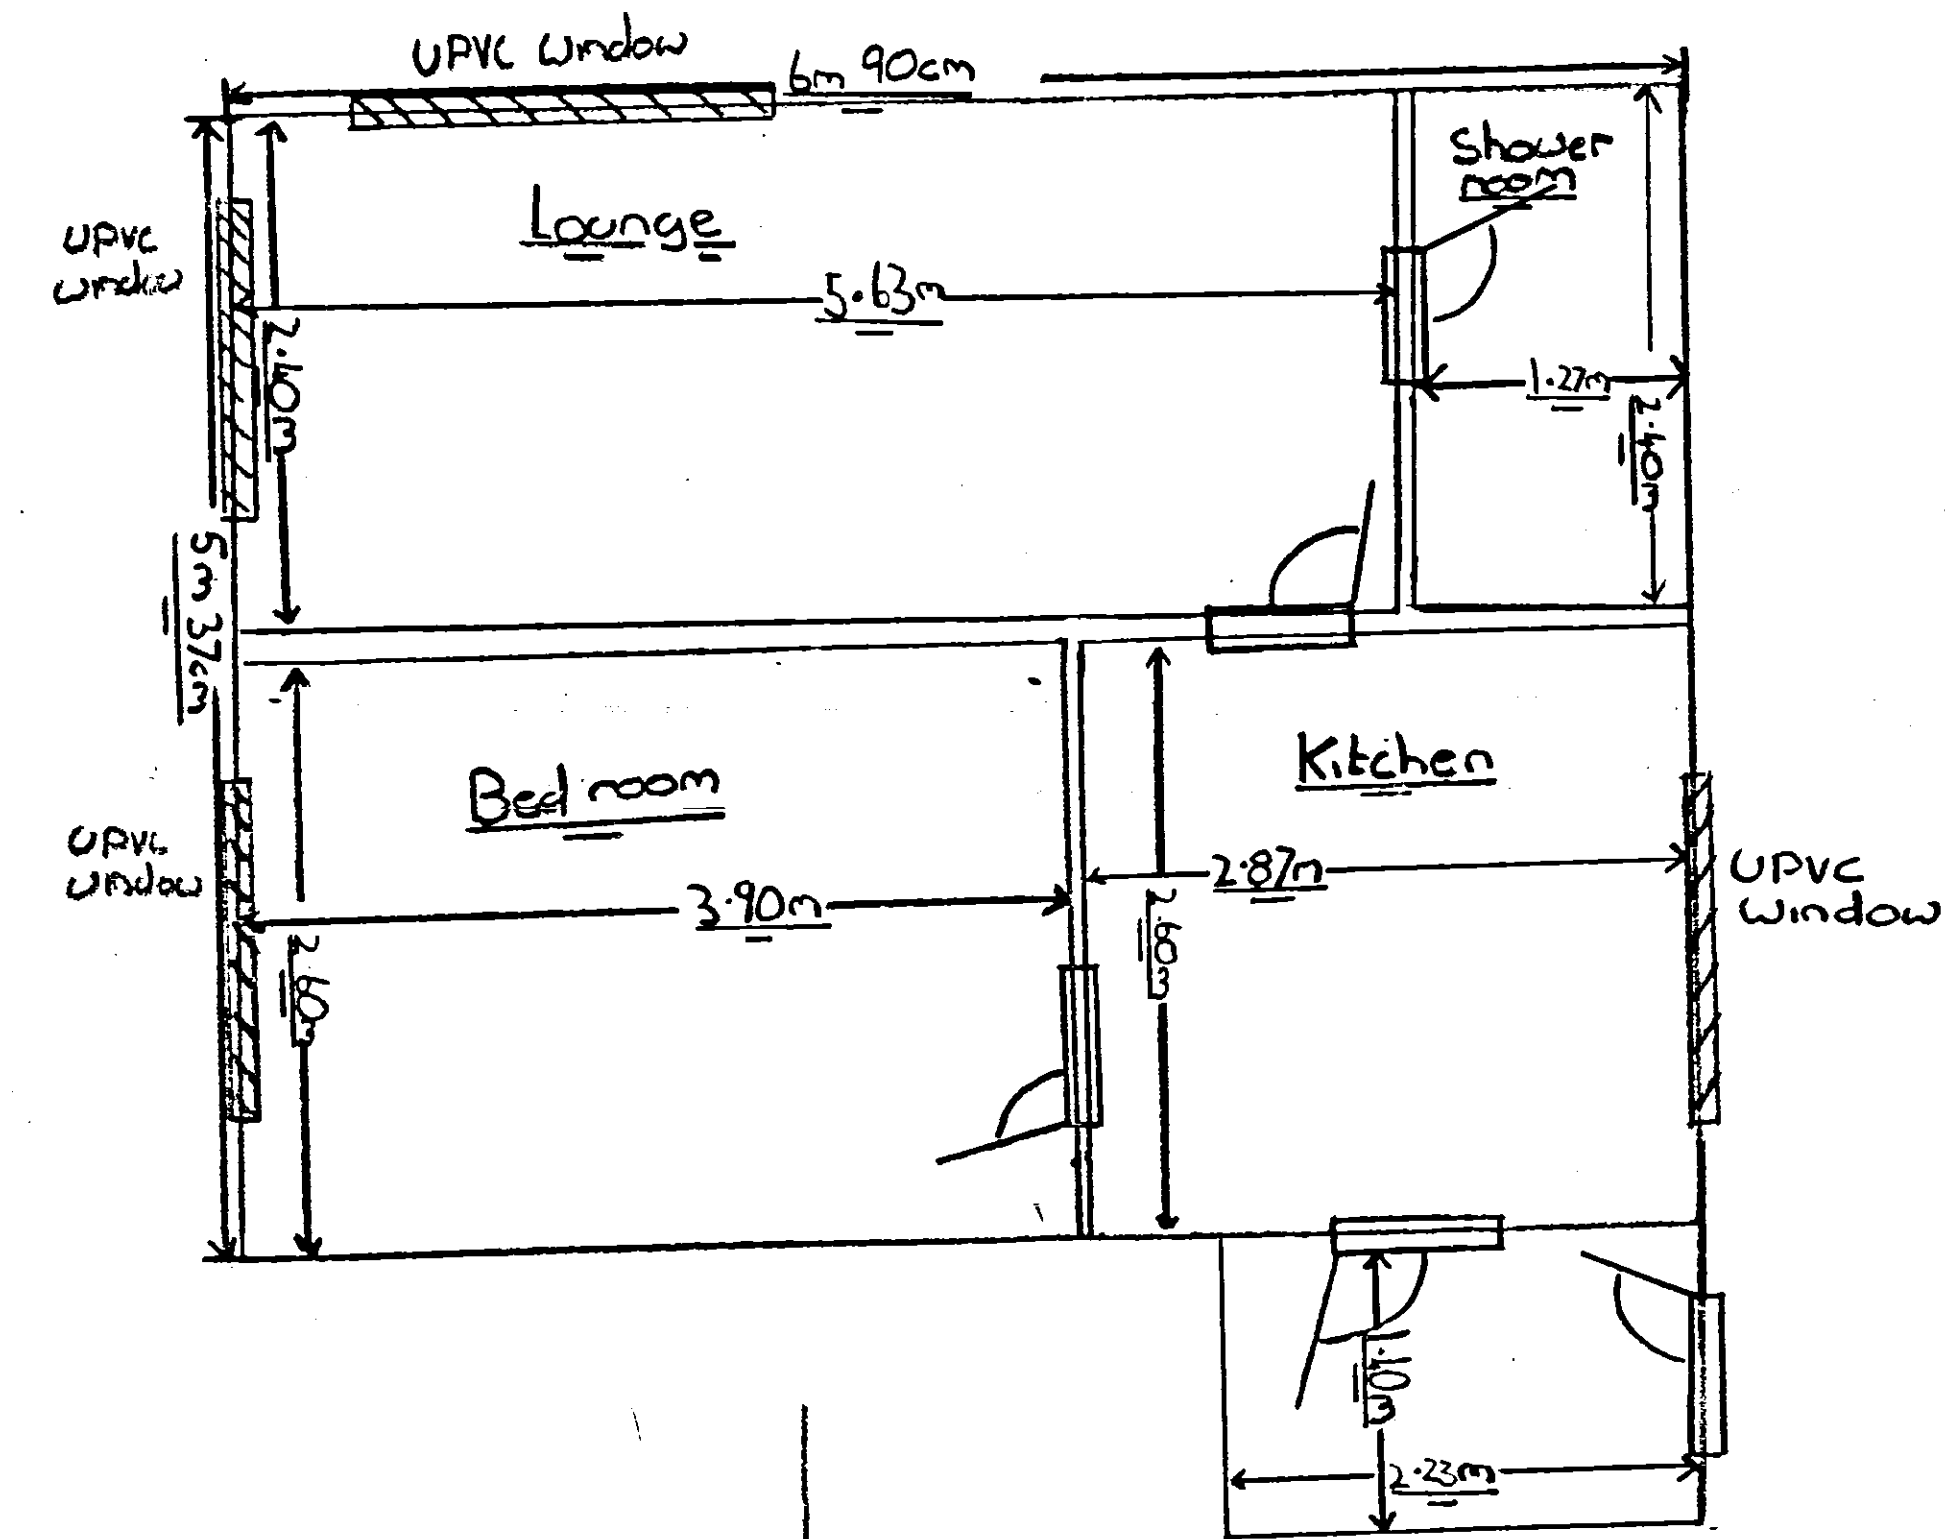

SCALE = 10mm = 0.35mtr

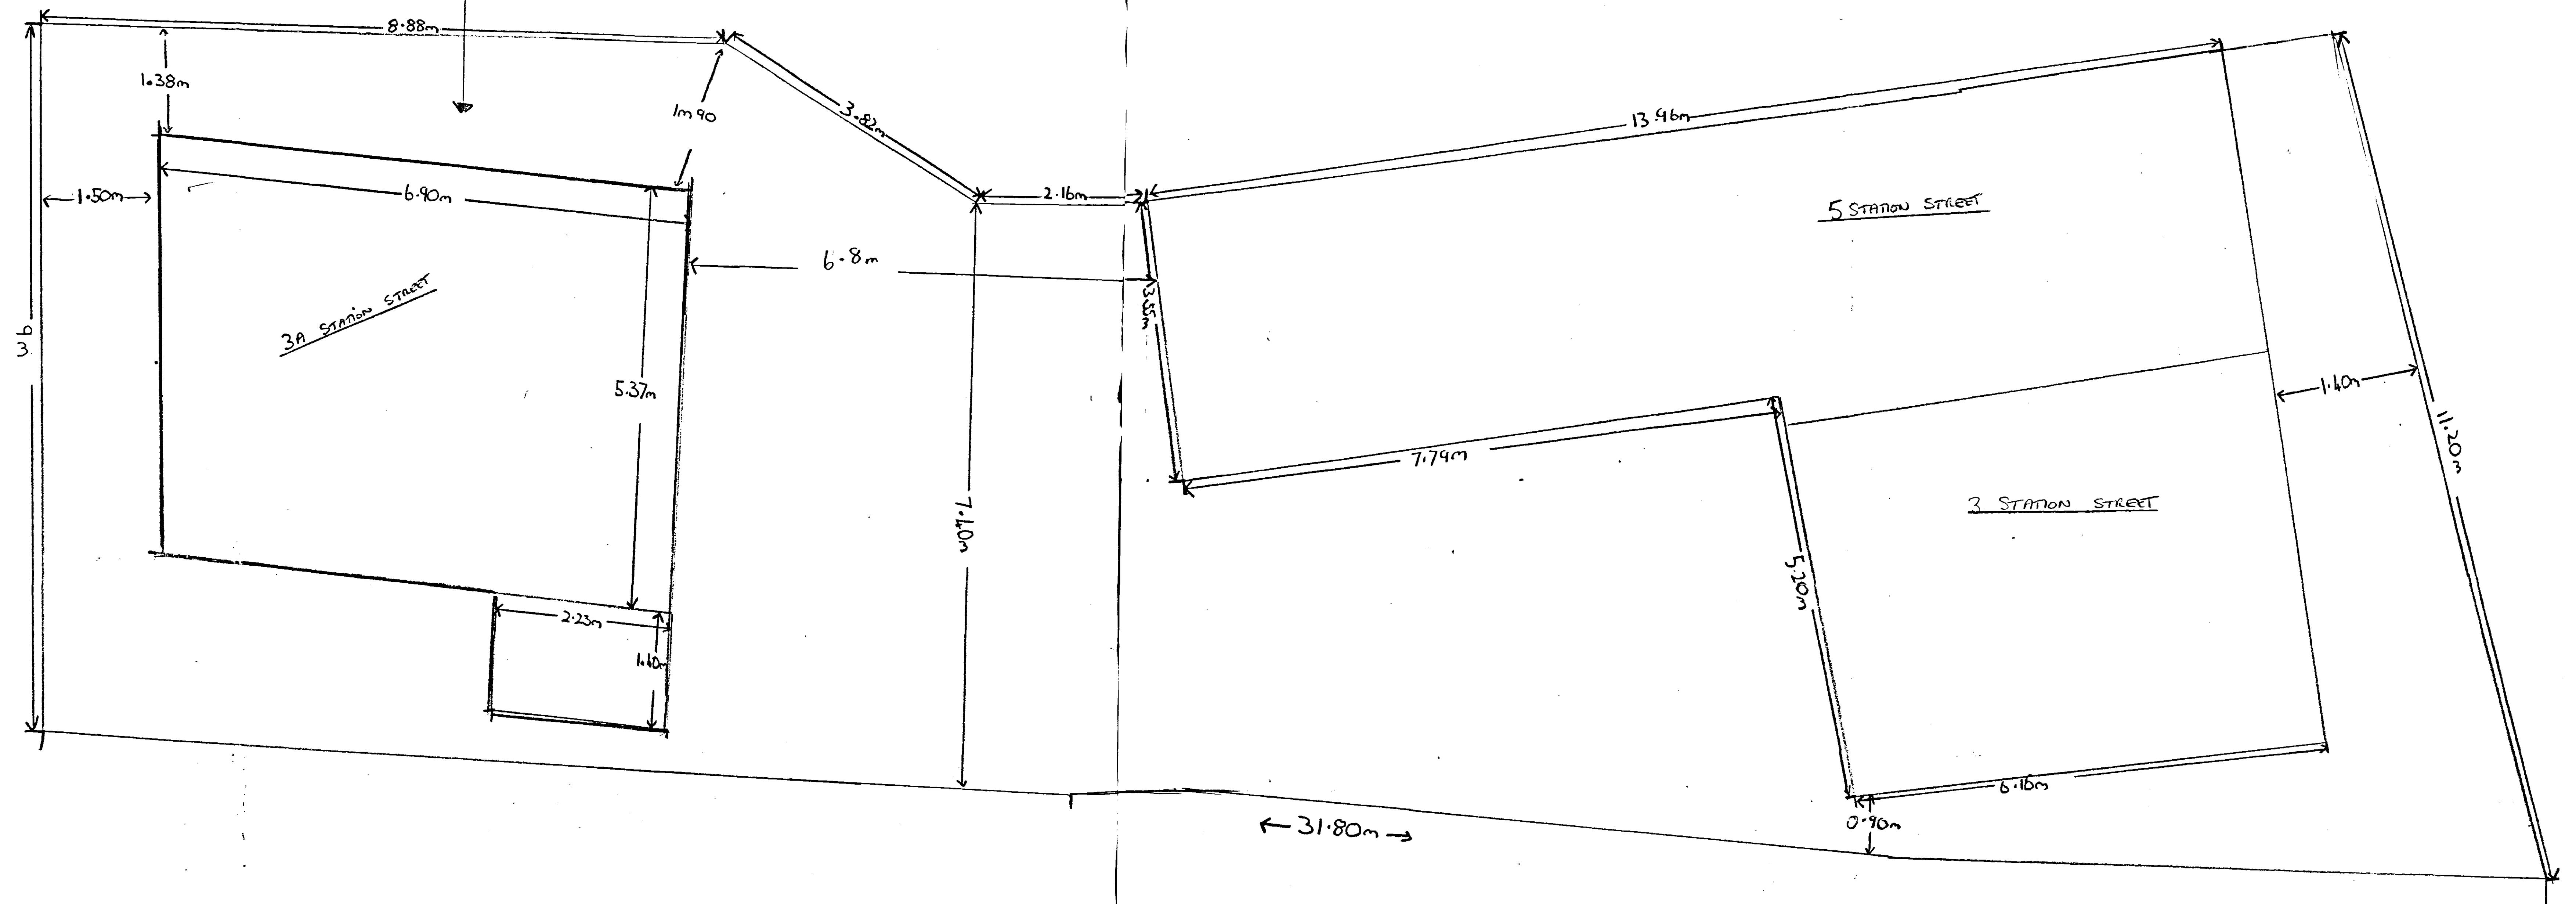

ELEVATIONS (NOT TO SCALE)

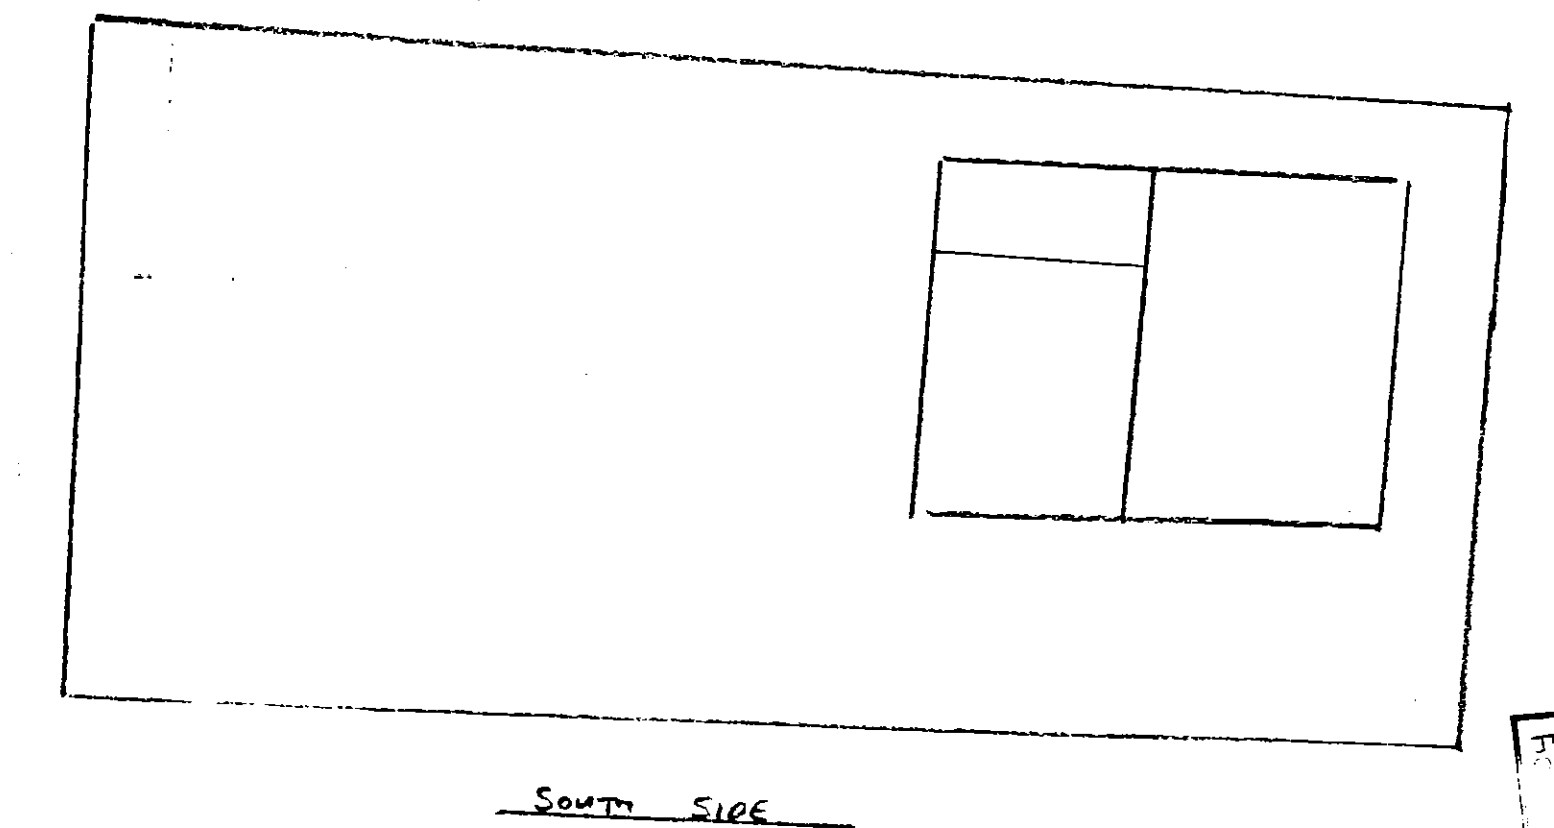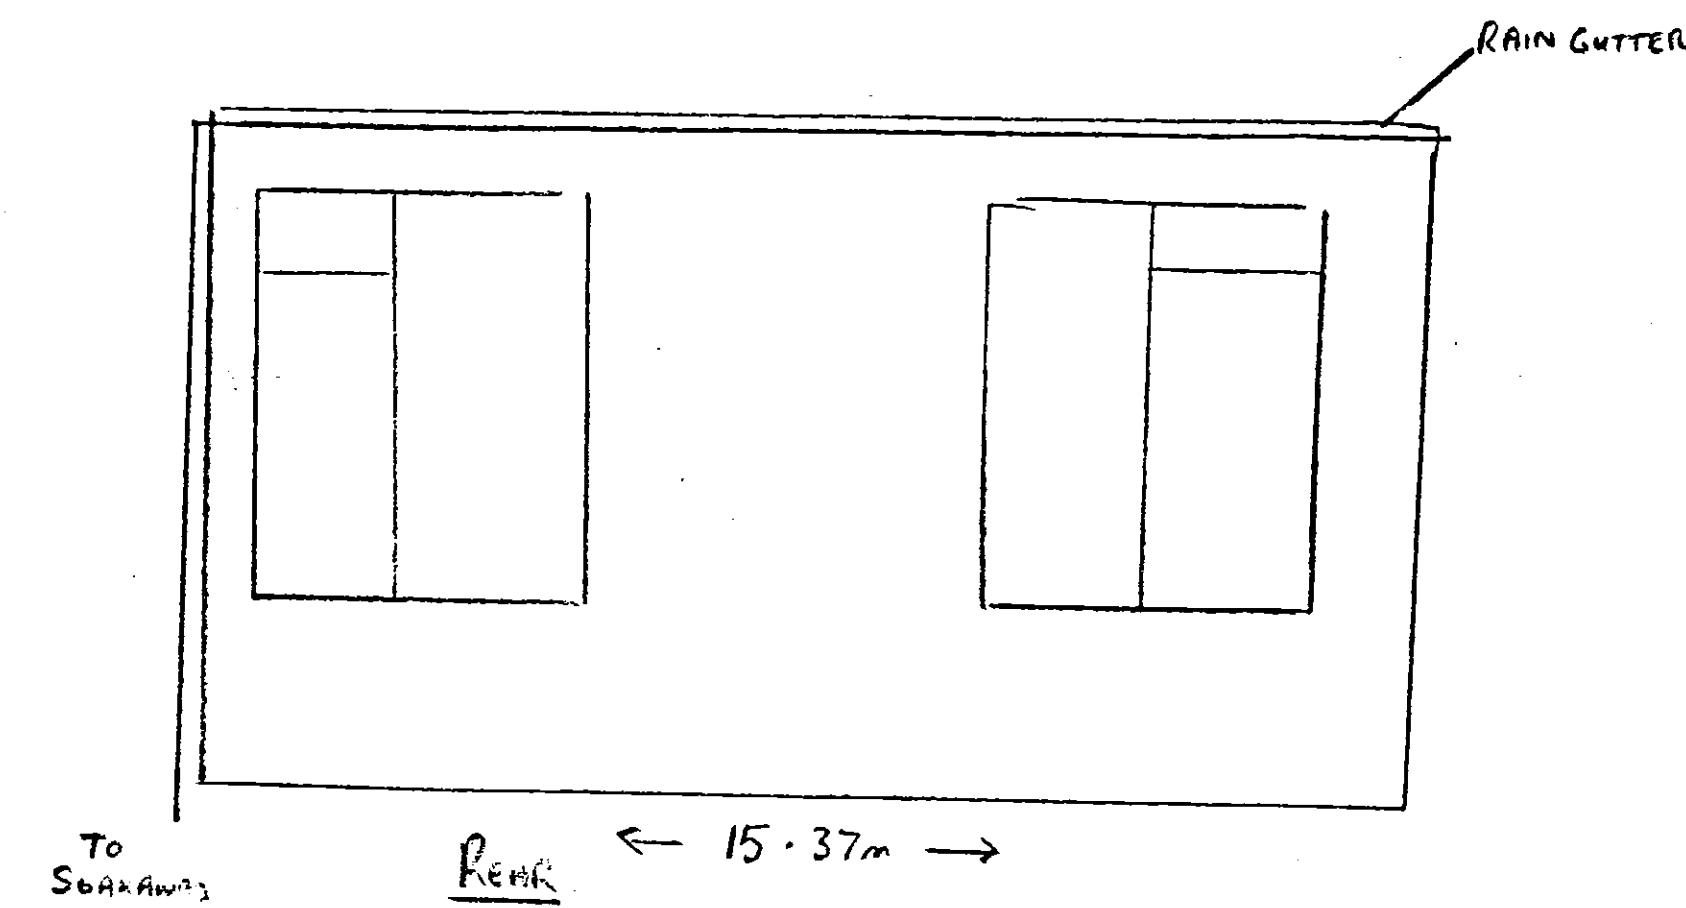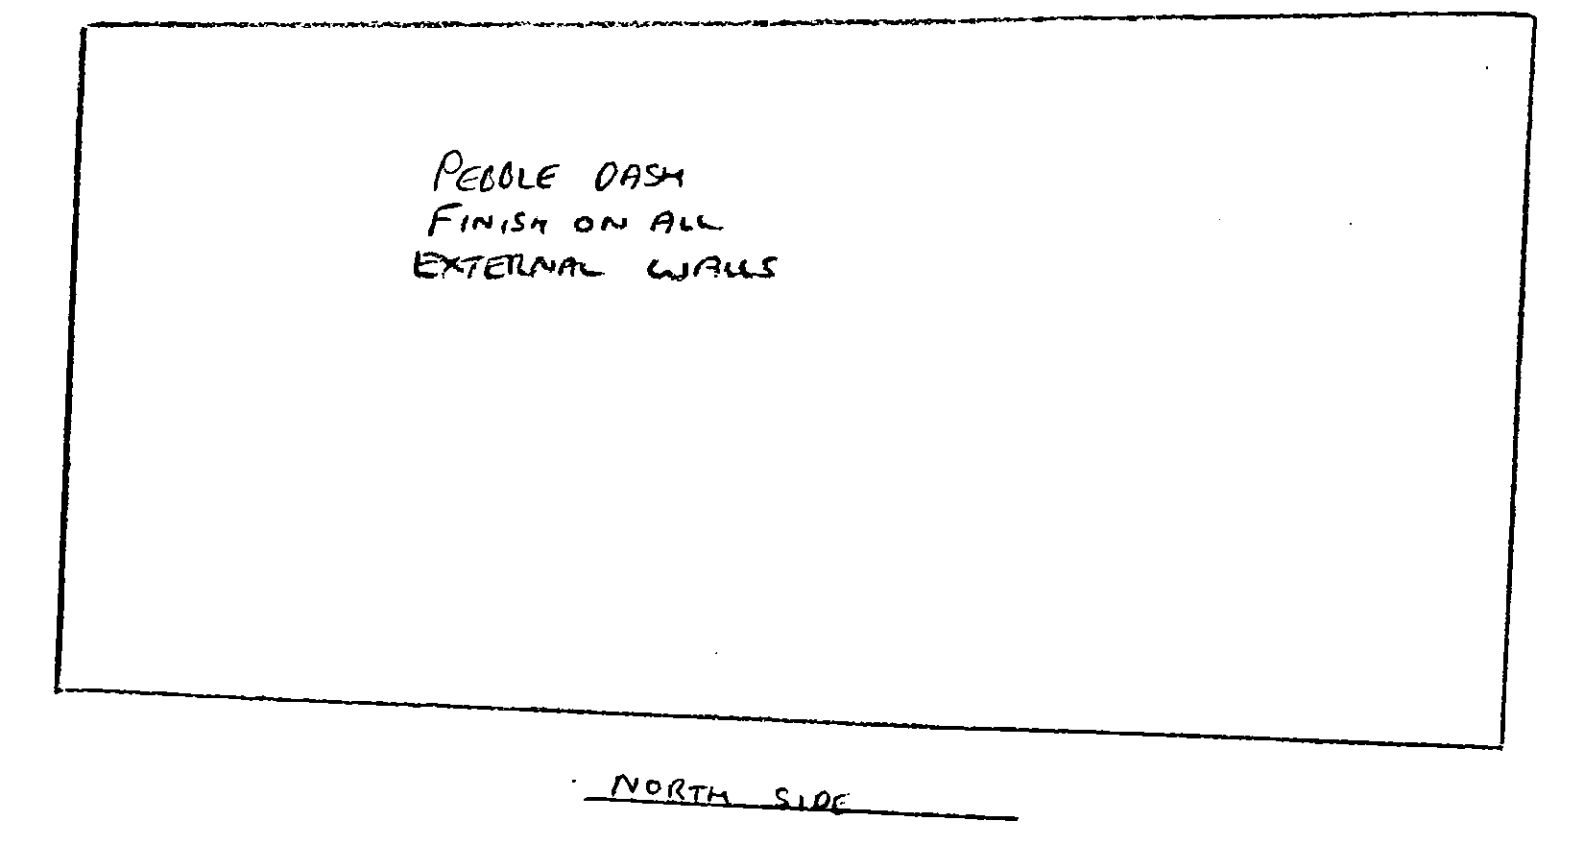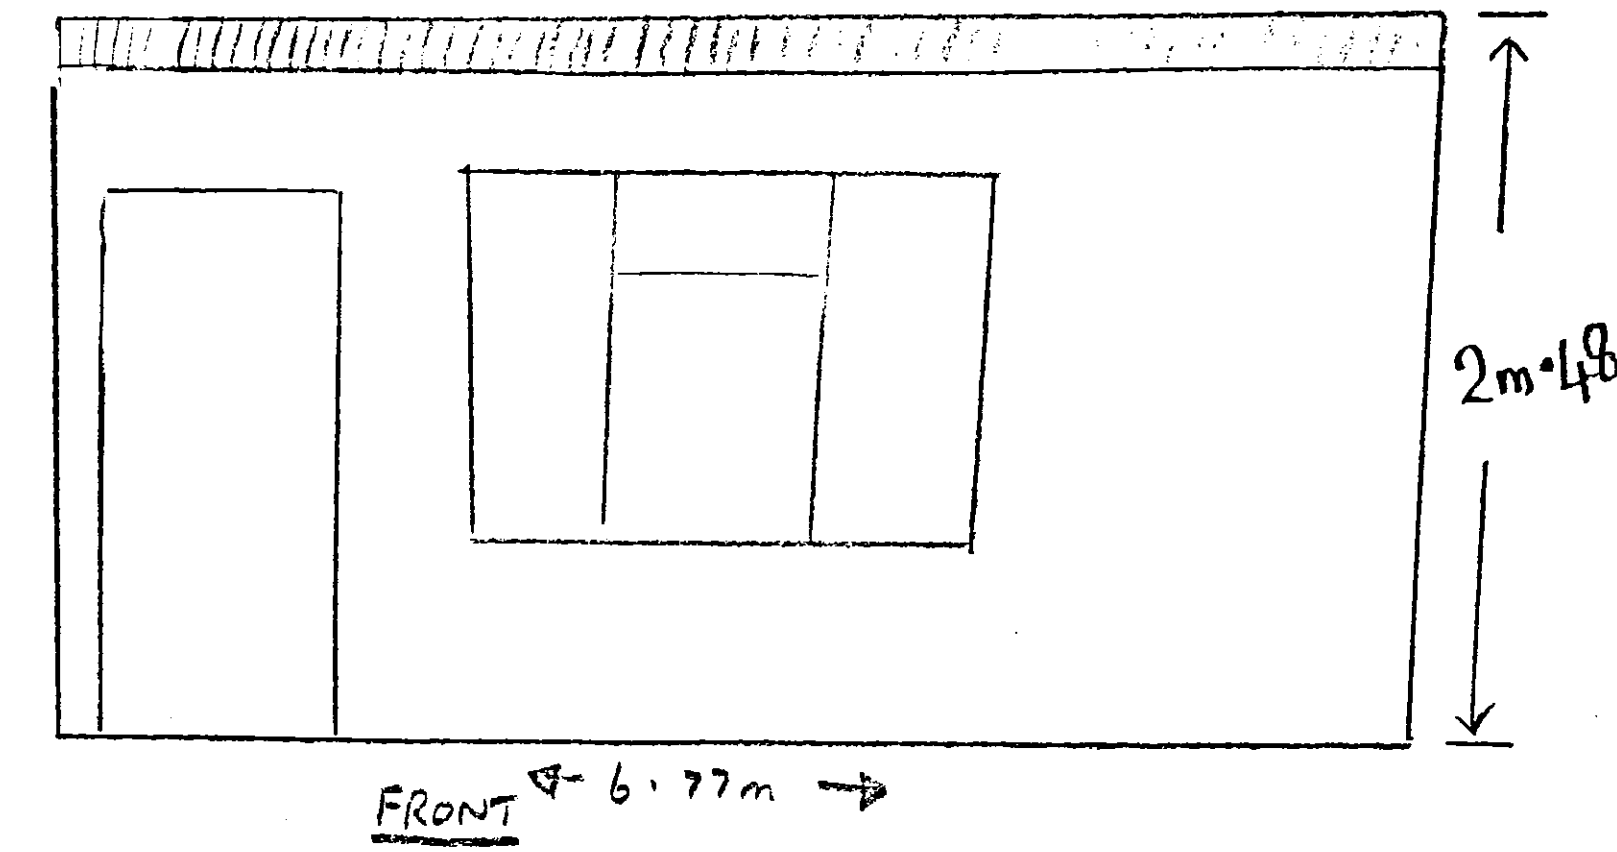

16 JUL 2003
08:41:03