
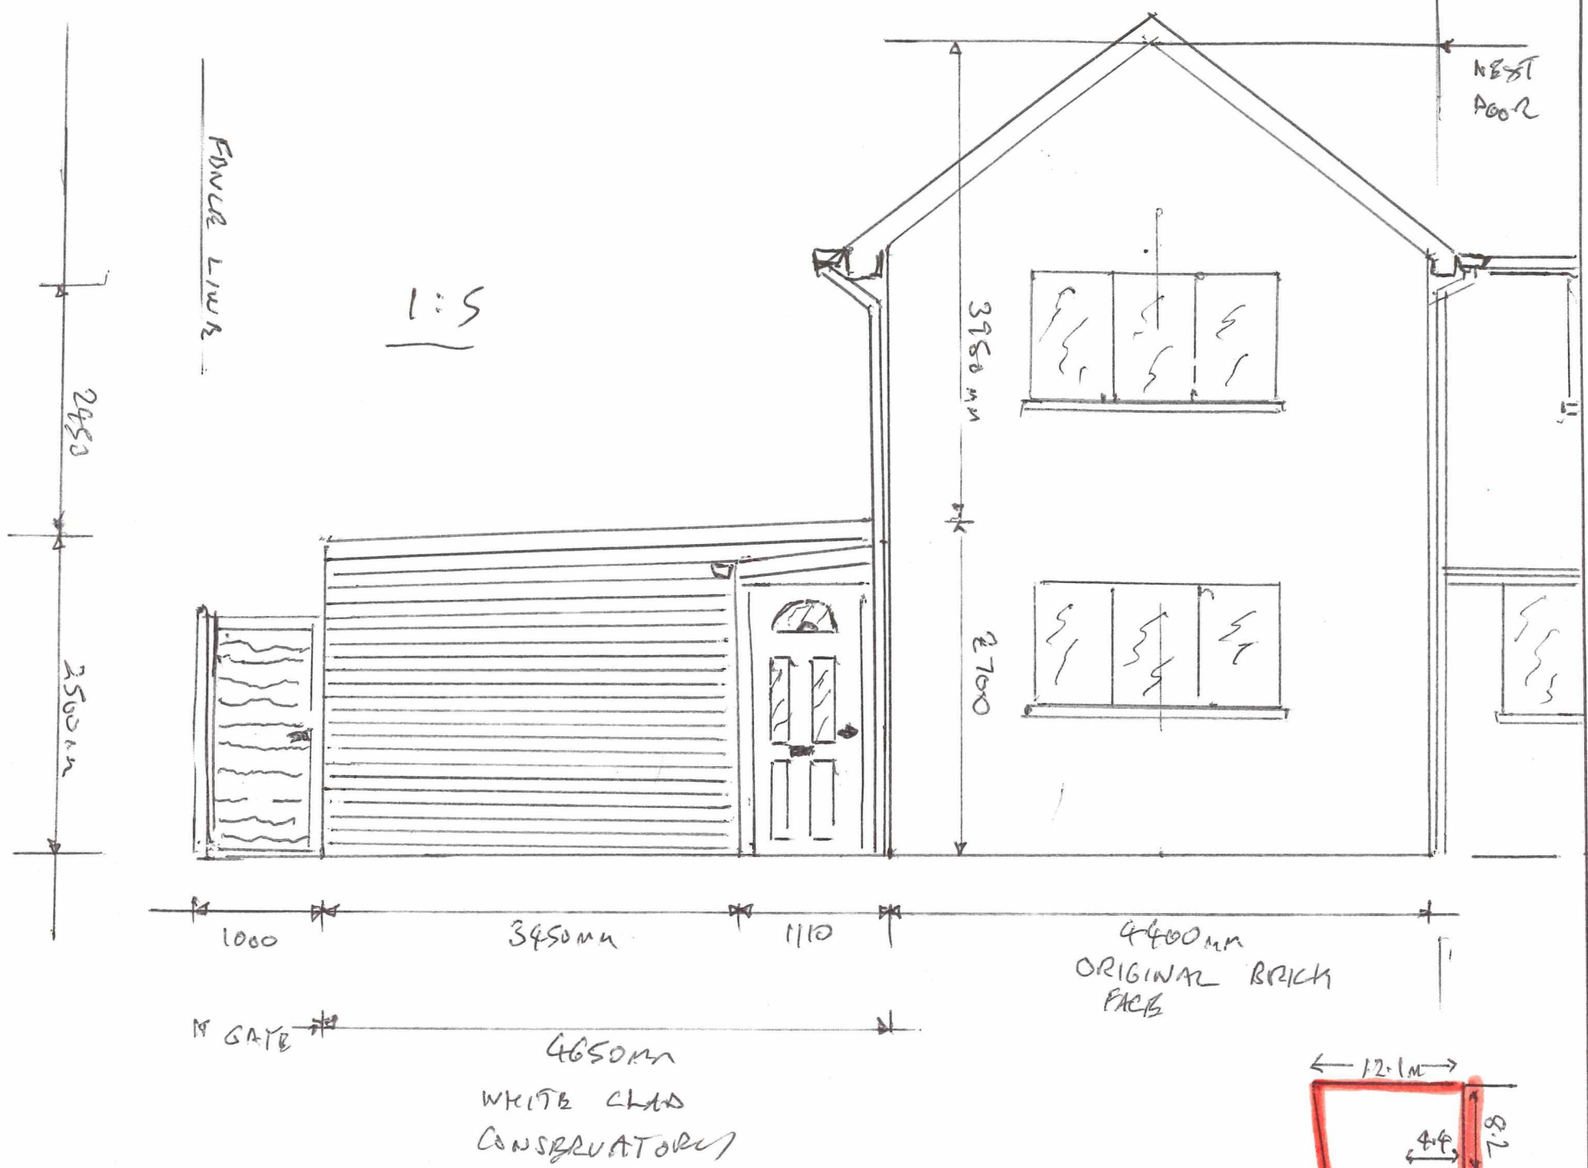


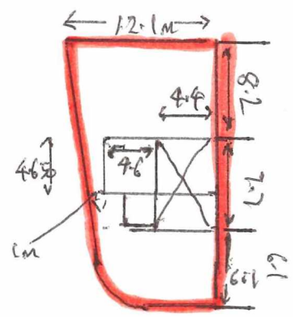

1:500

TIMBER FRAMED (48Z) INSULATED WHITE PLASTIC OUTDOOR CLADDING CONSERVATORY

4650 x 4650 x 2500 HIGH

FRONT ELEVATION

MR & MRS MCNAMARA
22 FARROW AVENUE
HOLBEACH
SPALDING
PE12 7DG

RBE H09-0885-21

DRAWING 001