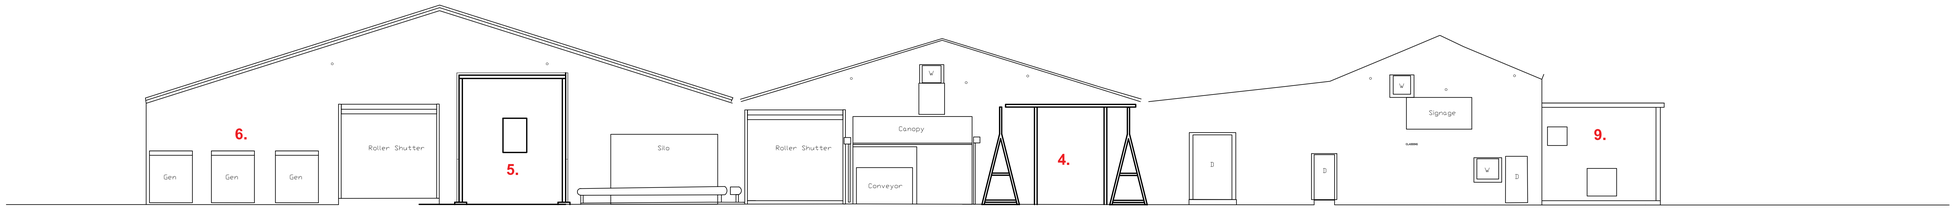

North Elevation 1:100

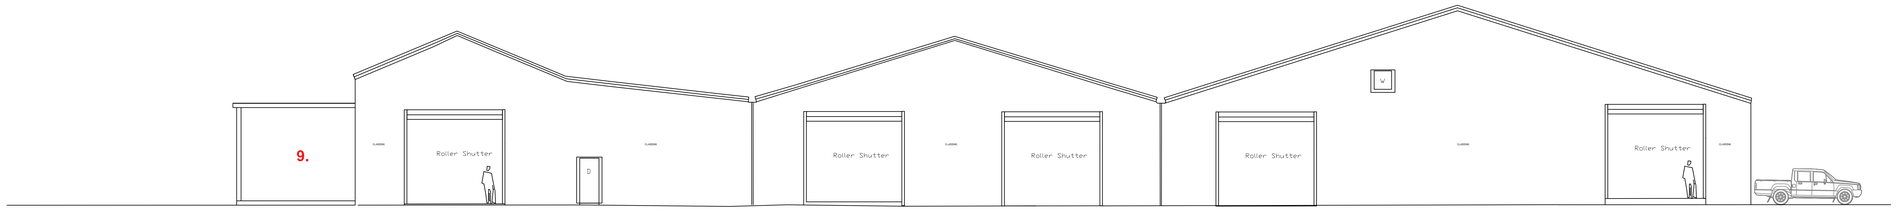

South Elevation 1:100

4. INTAKE AREA
5. BALER BAY
6. GENERATORS
9. STEAM BOILER ROOM

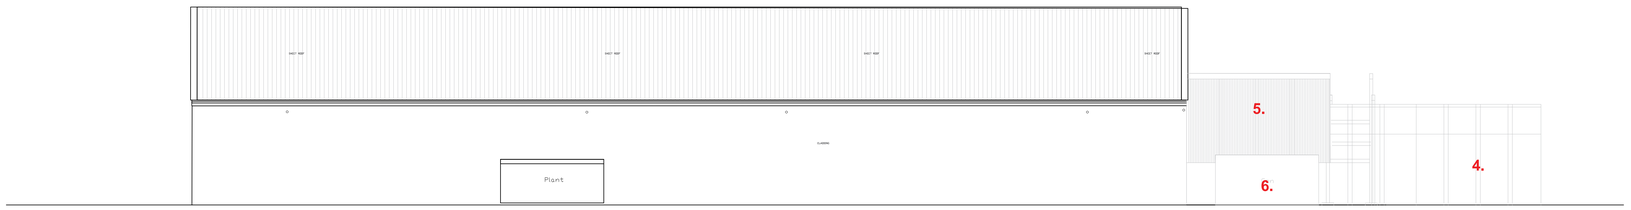

East Elevation 1:100

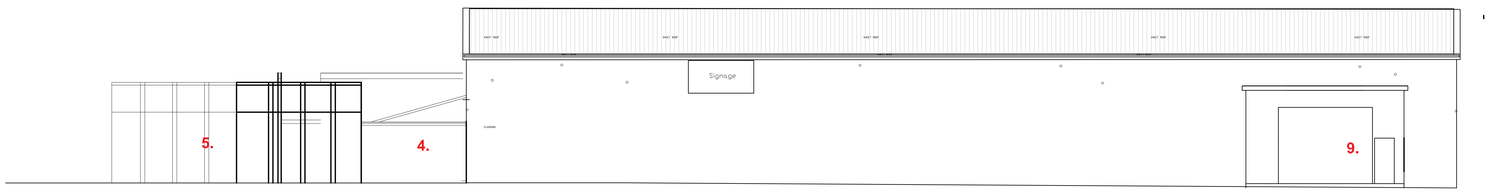

West Elevation 1:100

A	OCT 24	MJ	Plant identification remumbered
B	OCT 24	MJ	Numbers amended

MaxDesign
Architecture | Planning | Consultancy
Armstrong House, First Avenue, Doncaster, DN9 3GA
t: 01302 867509 m: 07734 939 044
e: design@maxdesignconsultancy.co.uk w: maxdesignconsultancy.co.uk

status: PLANNING

client: Midwest polychem

project: Washway Road, Holbeach

title: Extg elevations

scale: 1:100 @A0

date: AUG 2024

project no.:	drawn:	number:	rev:
22025	MJ	200	B