



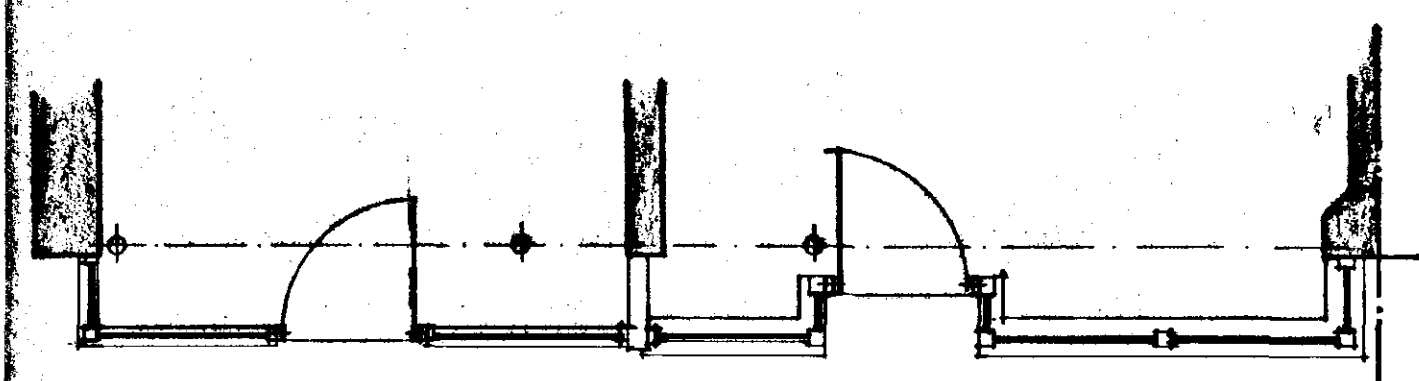


PROPOSED

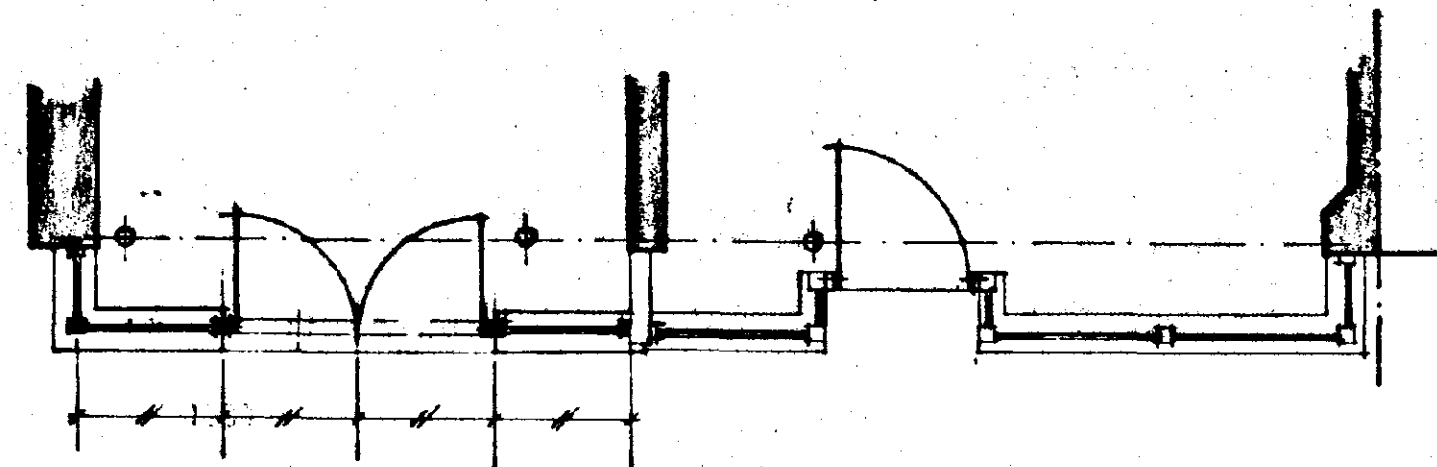

EXISTING

ALL ALTERATIONS INCLUDING STRUCTURAL
STEELWORK & FOUNDATIONS TO BE IN
ACCORDANCE WITH DESIGN CALCULATIONS
BY SRC LTD DATED 12.8.96. REF: 21196.

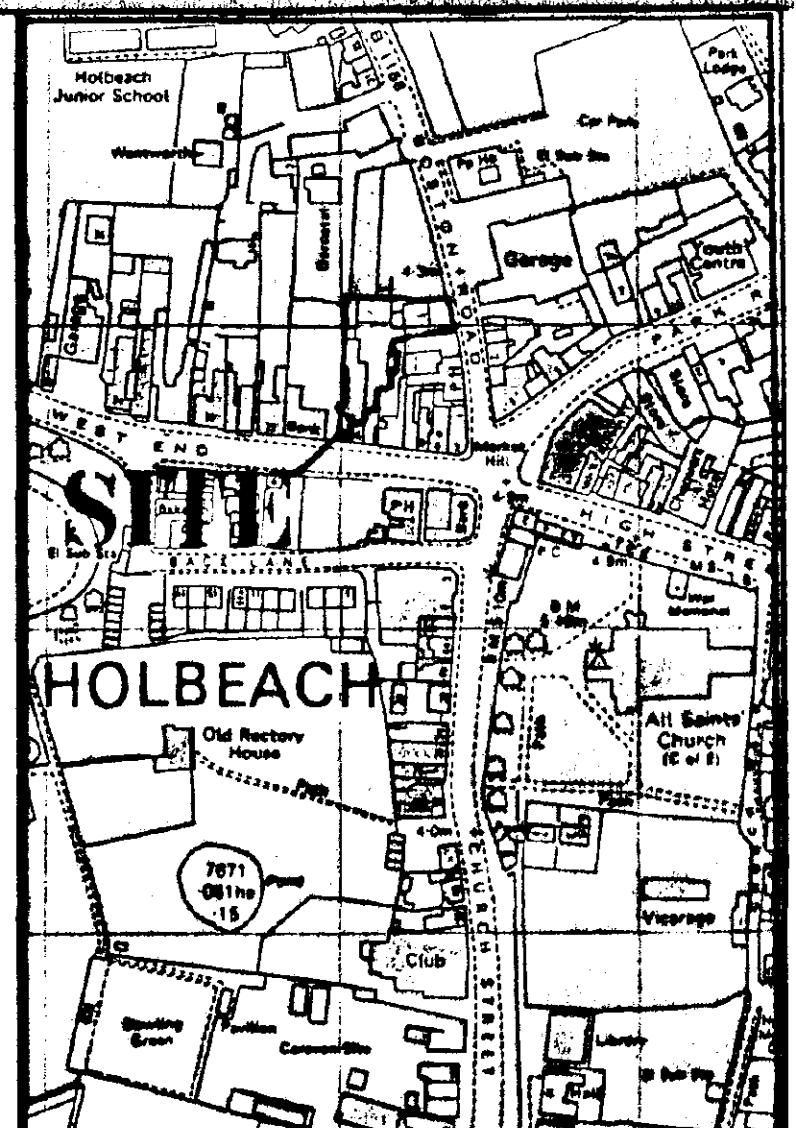

LOCATION
PLAN SCALE: 1/2500

AMENDED PLAN

Ref. A1.

SOUTH HOLLAND DC
HOUSING & PLANNING
22 JAN 1998
Ref: 0887/96

A 10.1.98 LINE EXTENSION

G. R. MERCHANT
LENG AMICE, FIWO,
ARCHITECTURAL, STRUCTURAL
& LAND DRAINAGE CONSULTANT
TEL: HOLBEACH (01406) 490800

PROJECT:
SHOP ALTERATIONS



CLIENT:
A.W. JACKSON
18 WEST END
HOLBEACH

SCALES: 1/50 DATE: AUGUST 1996

DRAWING No.: AW1.2/1 A

REVISIONS:


DO NOT SCALE FROM THIS DRAWING
This drawing is copyright and may not be altered, traced, photographed
or used for any purpose other than that for which it is issued.
The General Contractor is to check all dimensions on site and report
discrepancies to the Architect.
All details shown on this drawing including foundations are based upon
typical site conditions related to the area. No responsibility can be
accepted for abnormal conditions which may be discovered during
construction unless reported to the Architect so that design amendments
may be considered. Site soil surveys are recommended in respect of
foundations to establish specific site conditions before foundation work
is undertaken.

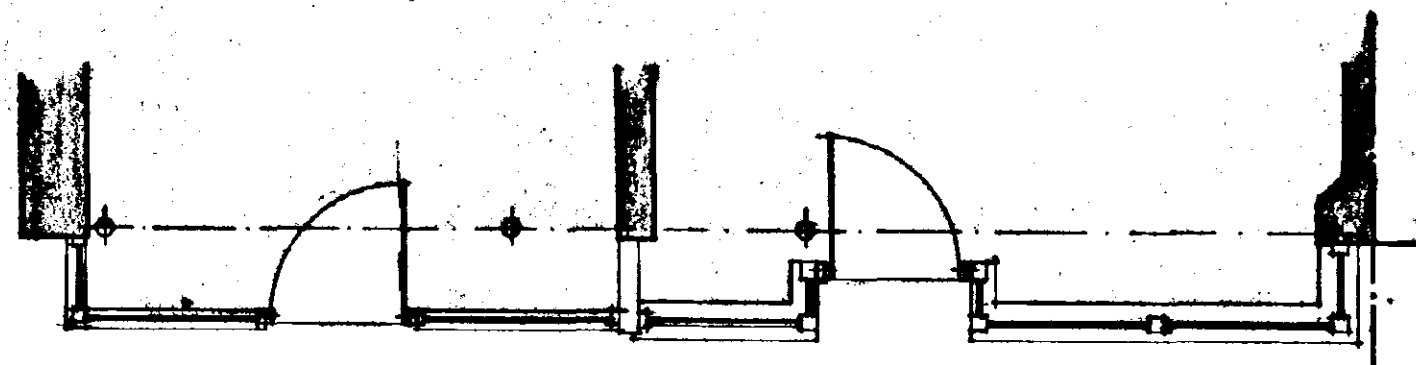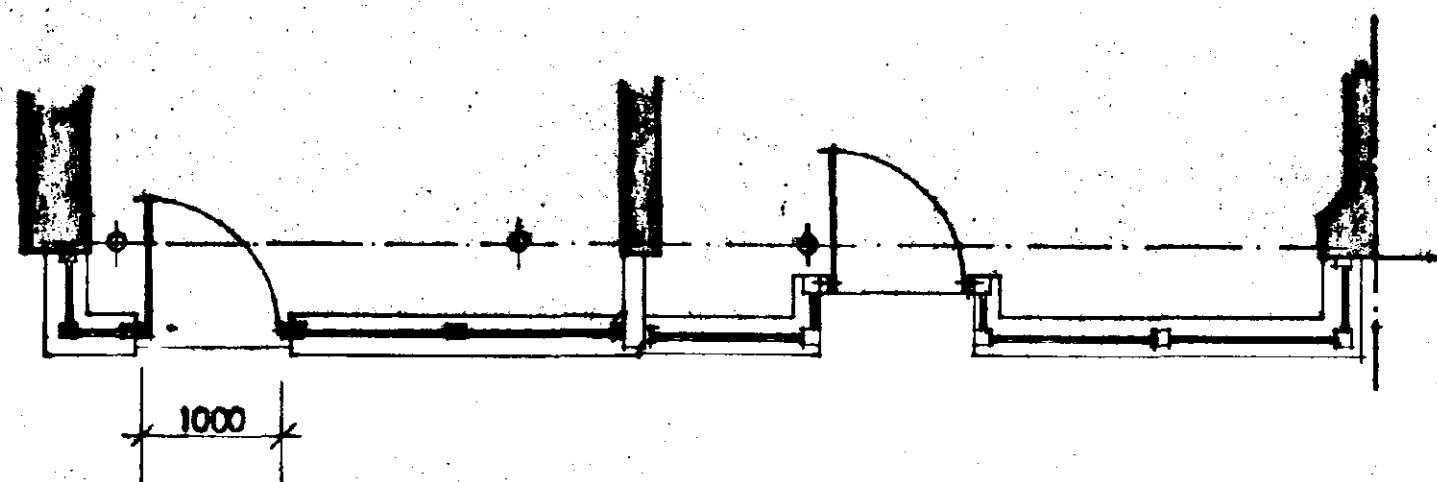

PROPOSED



EXISTING

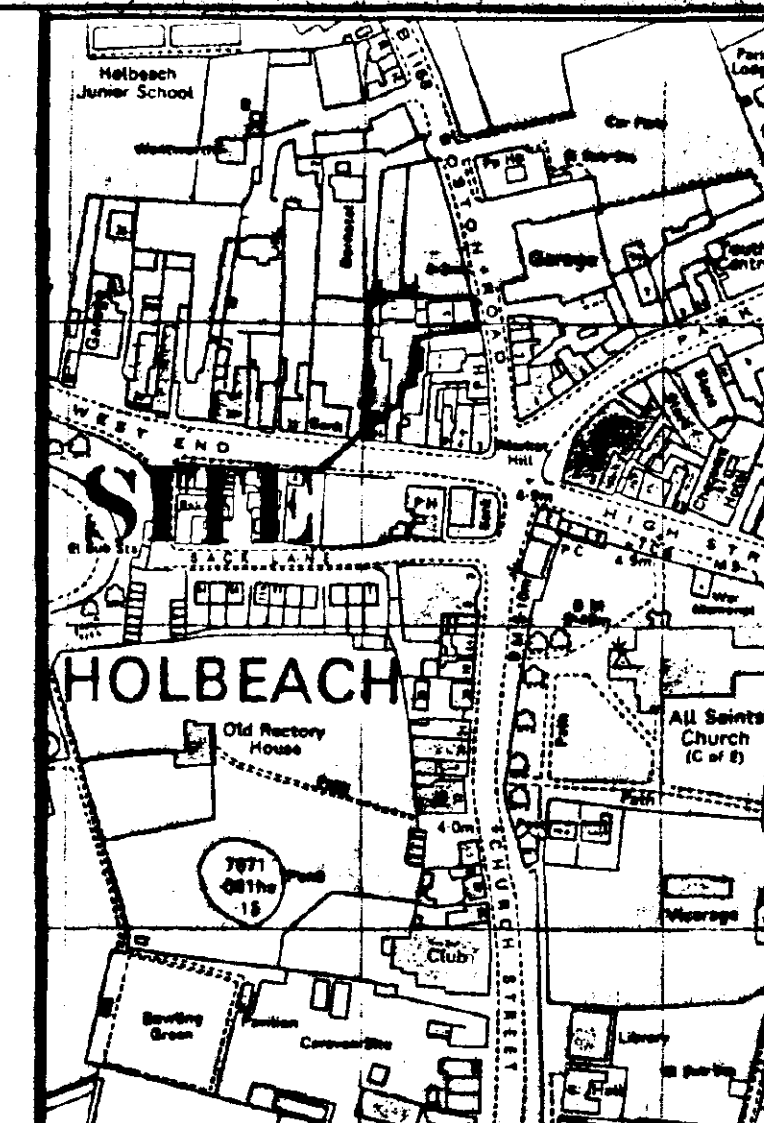

LOCATION PLAN SCALE: 1/2500

DETERMINED PLAN

SOUTH HOLLAND DC
HOUSING & PLANNING
24 SEP 1996
Ref: 0887/96

G. R. MERCHANT
LENG AMICE, FIWO,
ARCHITECTURAL, STRUCTURAL
& LAND DRAINAGE CONSULTANT
TEL: HOLBEACH (01408) 490800

PROJECT:
SHOP ALTERATIONS

CLIENT:
A.W. JACKSON
18 WEST END
HOLBEACH

SCALES: 1/50 DATE: AUGUST 1996

REVISIONS: G.R. MERCHANT DRAWING No.: AWJ.27

DO NOT SCALE FROM THIS DRAWING
This drawing is copyright and may not be altered, traced, photographed
or used for any purpose other than that for which it is issued.
The General Contractor is to check all dimensions on site and report
discrepancies to the Architect.
All details shown on this drawing including foundations are based upon
typical site conditions related to the area. No responsibility can be
accepted for abnormal conditions which may be discovered during
construction unless reported to the Architect so that design amendments
may be considered. Site soil surveys are recommended in respect of
foundations to establish specific site conditions before foundation work
is undertaken.