
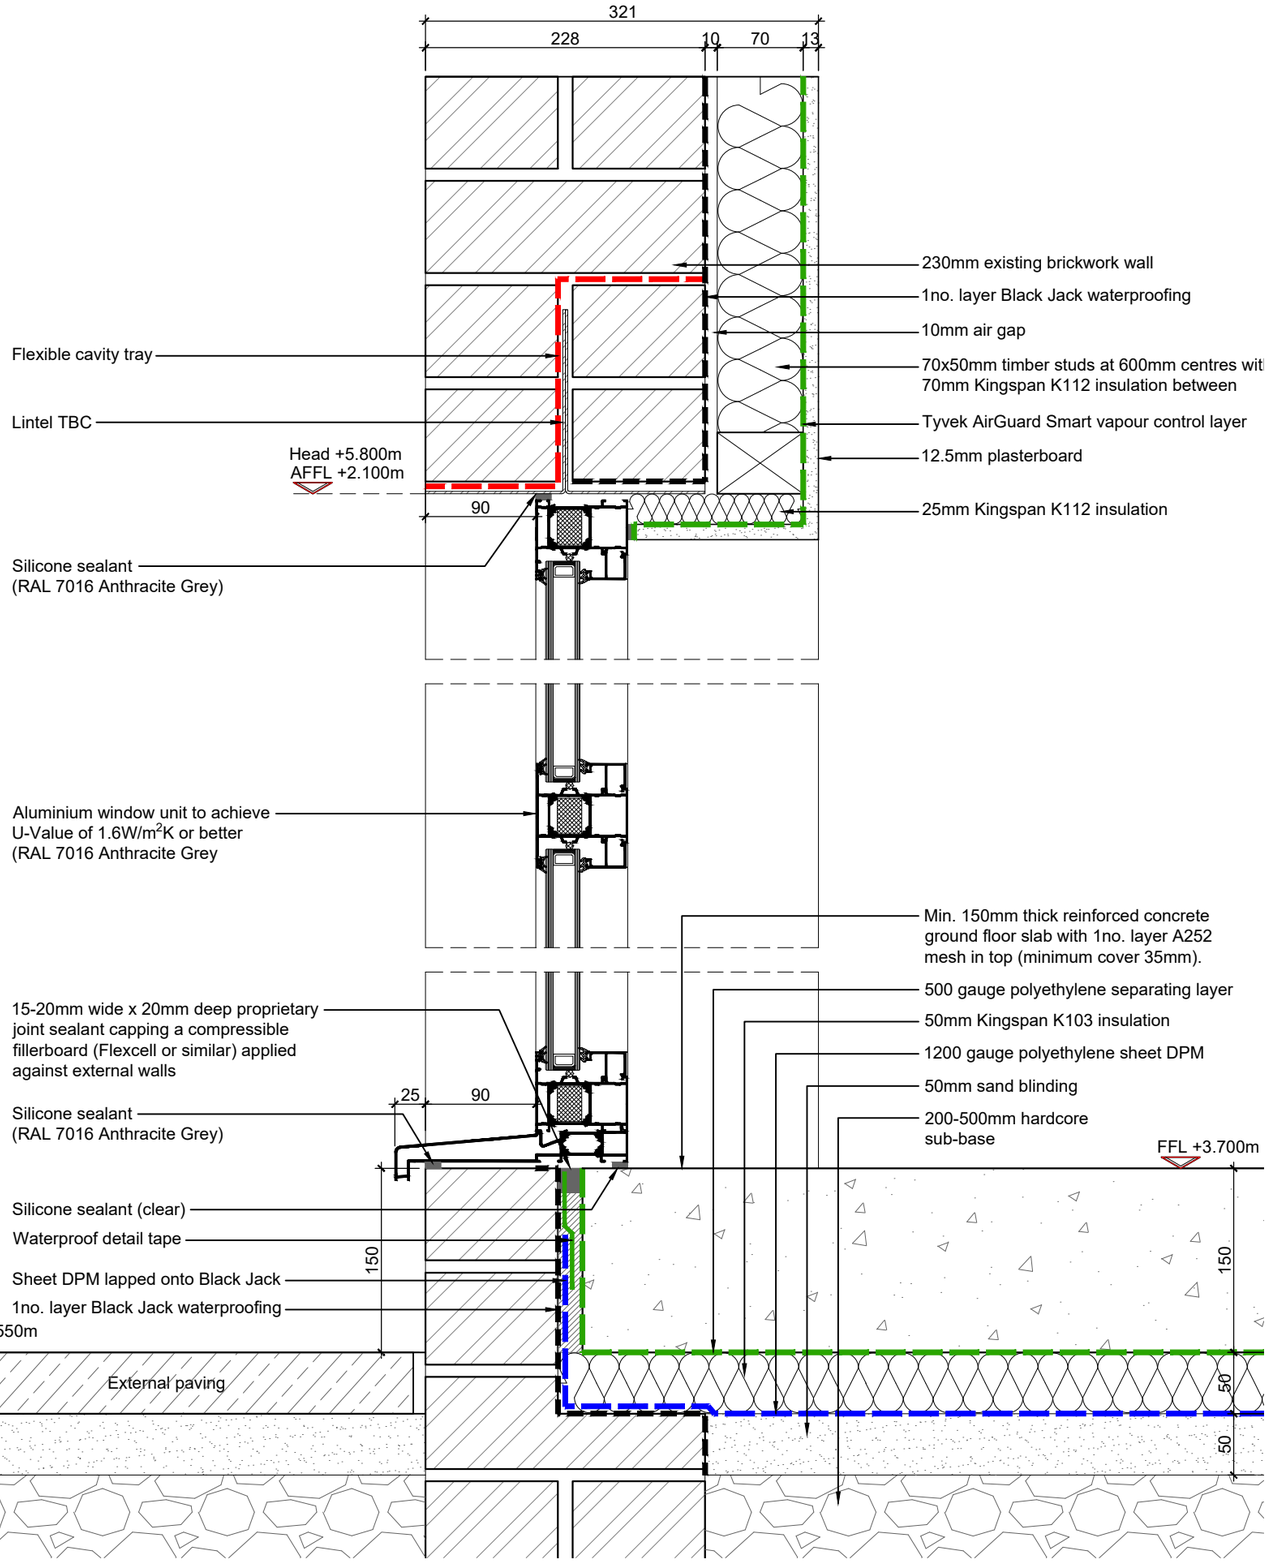


Windows W5, W6, W7, W8, W9 Head & Cill Detail

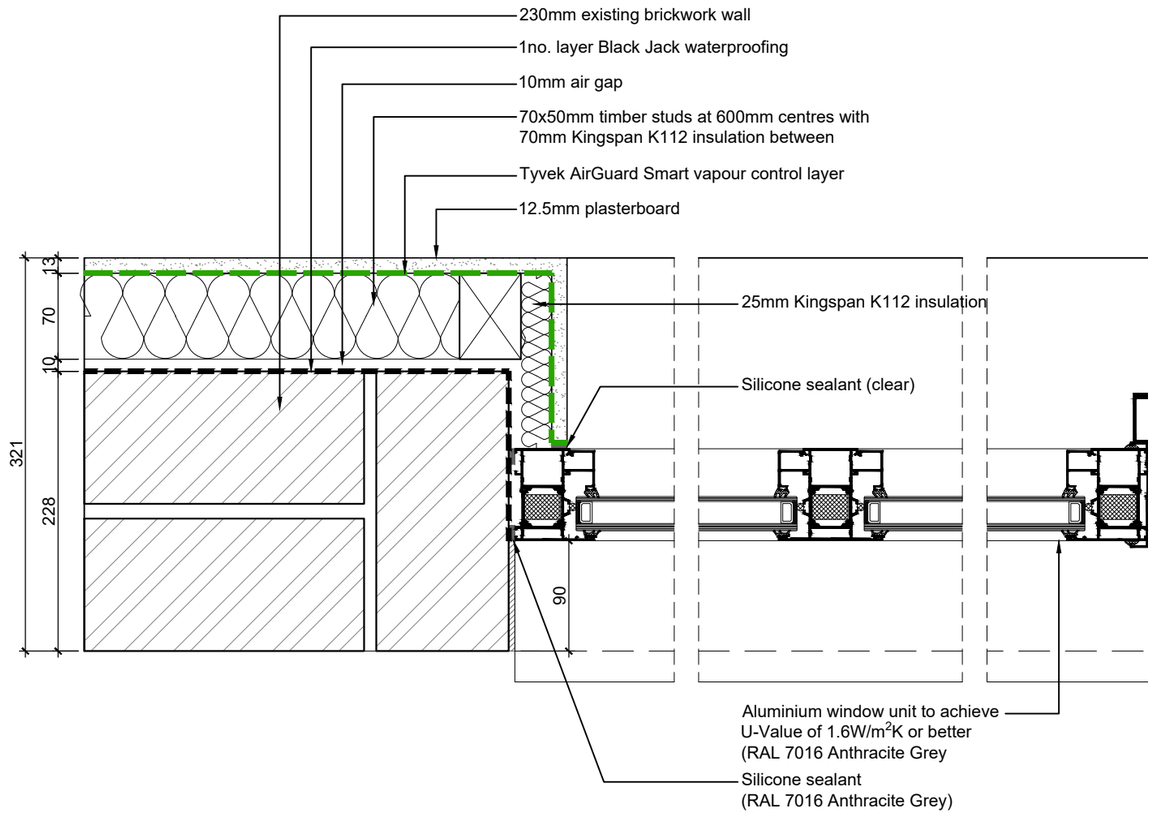

Windows W5, W6, W7, W8, W9 Jamb Detail

Rev.	Date	Description

ASHWOOD HOMES

1 Goodison Road, Lincs Gateway Business Park,
Spalding, Lincs, PE12 6FY T: 01406 490590

PROJECT:
Proposed Refurbishment to provide community facilities
Manor Farm
Holbeach

DRAWING:
Window & Door Details
Sheet 1

SCALE: 1:5@A3 DRAWN: JB

DATE: SEP.25 REVISION: /

DRAWING No:
21 - DE - 601