
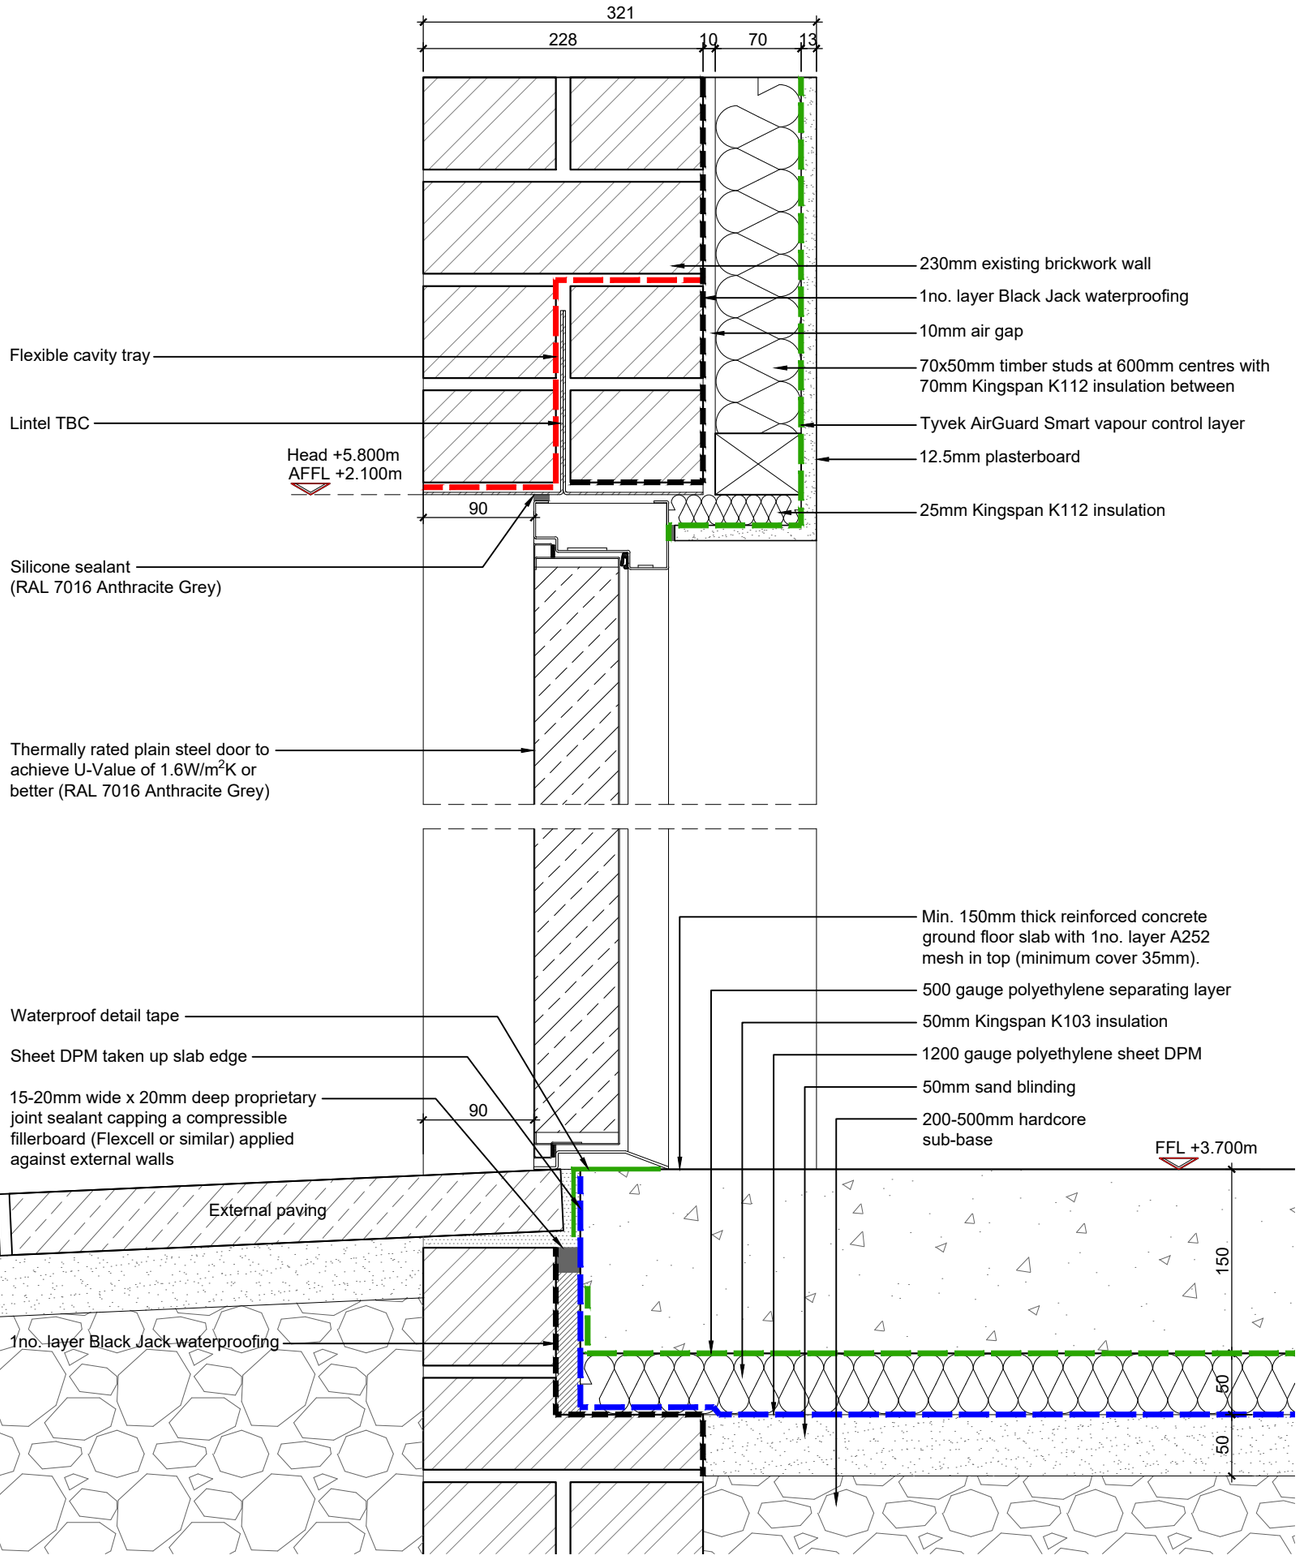



External Door ED2 Head & Cill Detail

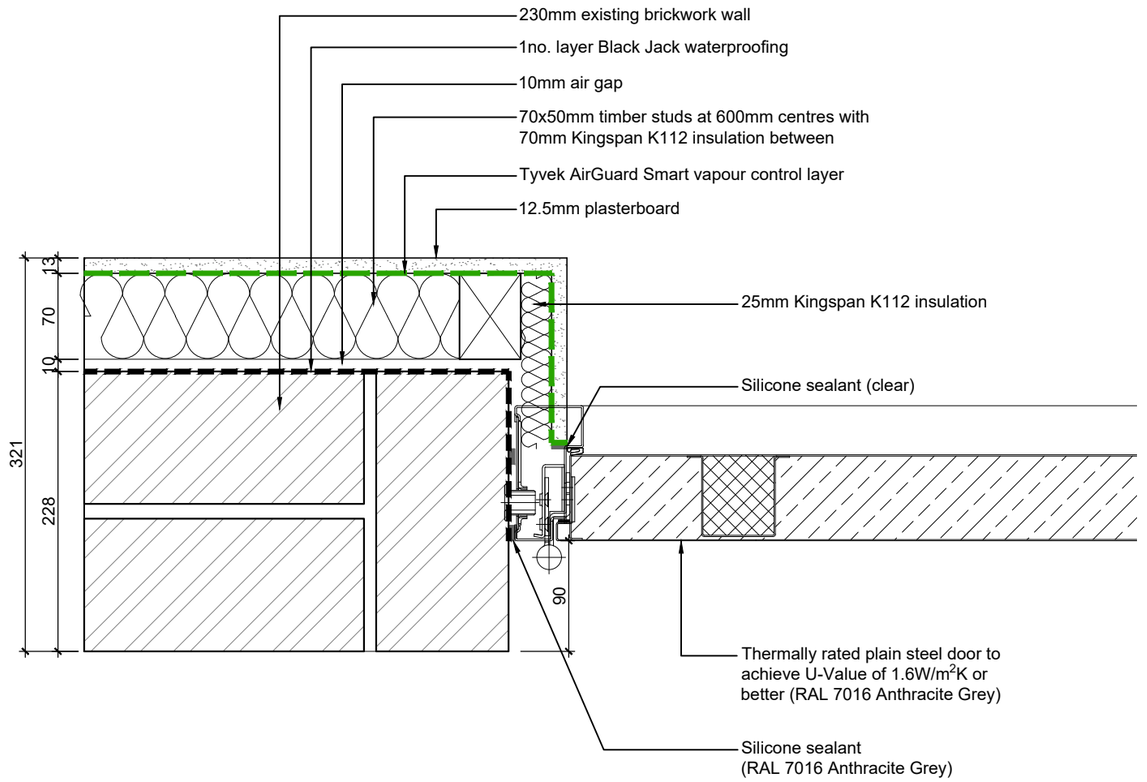


External Door ED2 Jamb Detail

| Rev. | Date | Description |
|---|---|---|

ASHWOOD HOMES
1 Goodison Road, Lincs Gateway Business Park,
Spalding, Lincs, PE12 6FY T: 01406 490590

PROJECT:
Proposed Refurbishment to
provide community facilities
Manor Farm
Holbeach

DRAWING:
Window & Door Details
Sheet 2

SCALE: 1:5@A3 DRAWN: JB

DATE: SEP.25 REVISION: /

DRAWING No:
21 - DE - 602