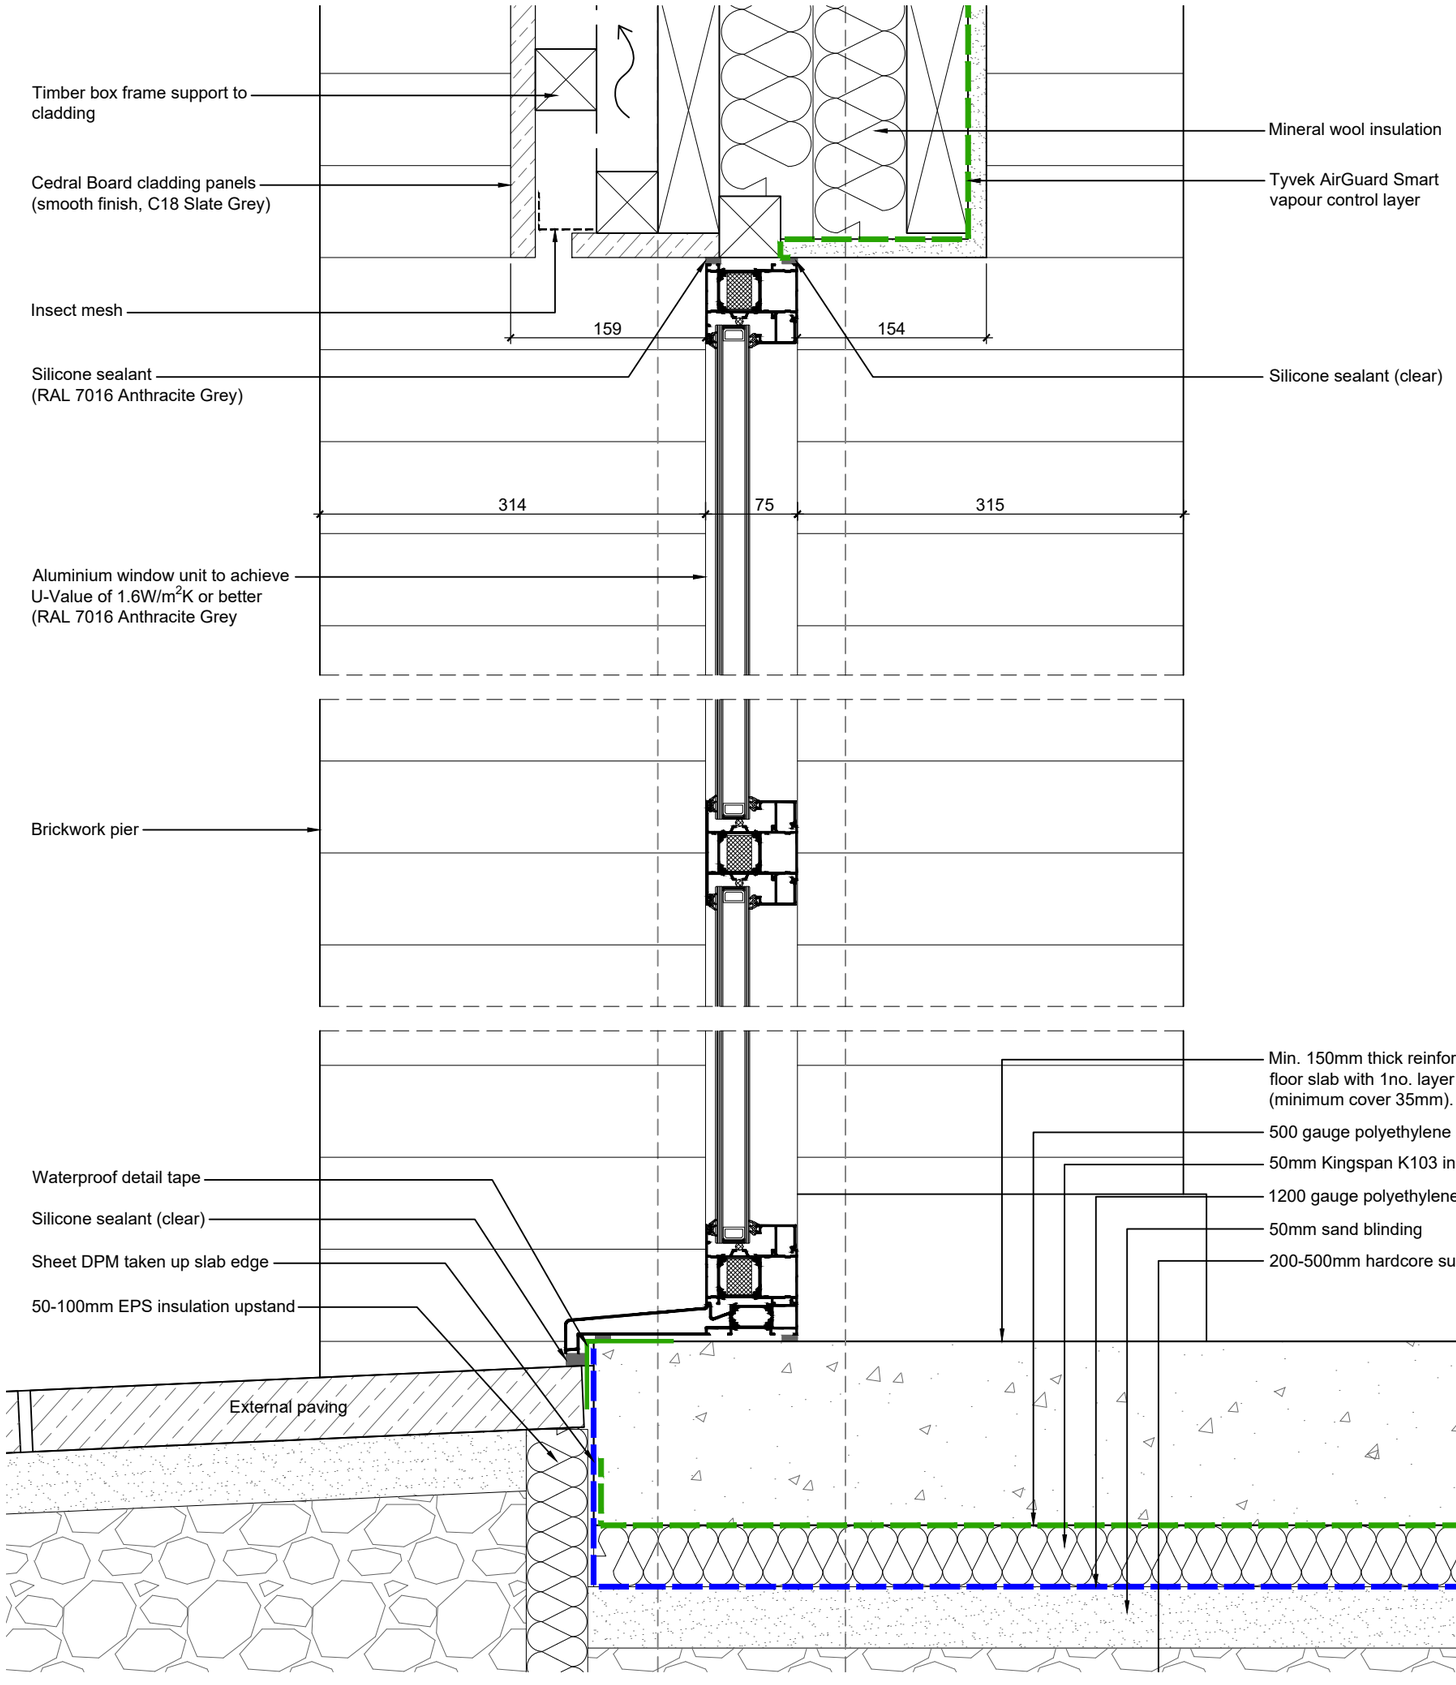


Windows W1, W2, W3, W4 Head & Cill Detail

Rev.	Date	Description

ASHWOOD HOMES
1 Goodison Road, Lincs Gateway Business Park, Spalding, Lincs, PE12 6FY T: 01406 490590

PROJECT:
Proposed Refurbishment to provide community facilities
Manor Farm
Holbeach

DRAWING:
Window & Door Details
Sheet 3

SCALE: 1:5@A3 DRAWN: JB

DATE: SEP.25 REVISION: /

DRAWING No: 21 - DE - 603