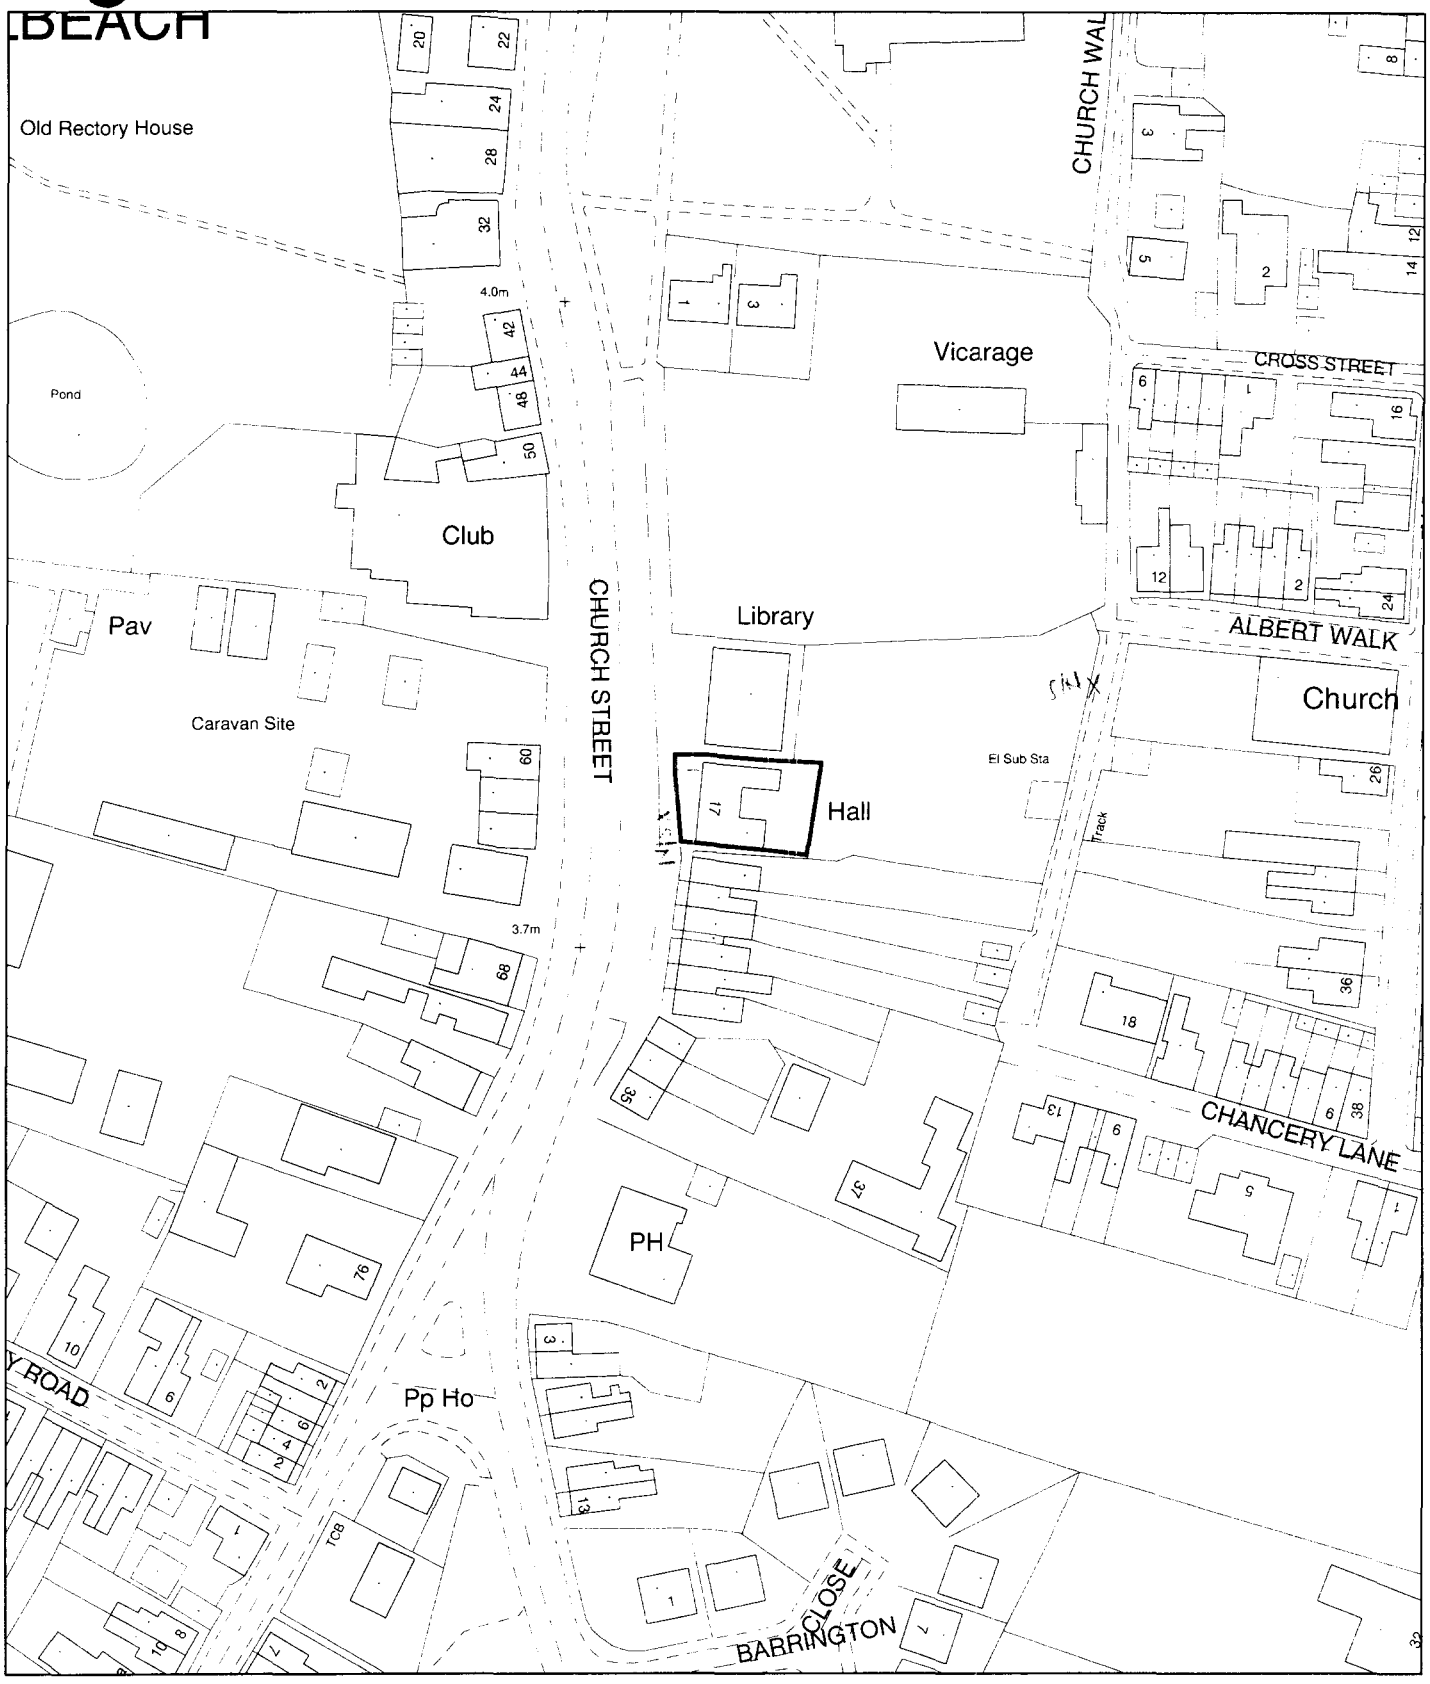


Planning Application Location Plan
Ward Member Notification

H09/0895/01


Scale: 1:1250

FILE COPY

Housing and Planning Services Department

Council Offices, Priory Road, Spalding, Lincolnshire

PLEASE DO NOT COPY THIS PLAN
This map is reproduced from Ordnance Survey material with permission of Ordnance Survey on behalf of Her Majesty's Stationery Office (c) Crown copyright. Unauthorised reproduction infringes Crown copyright and may lead to prosecution or civil

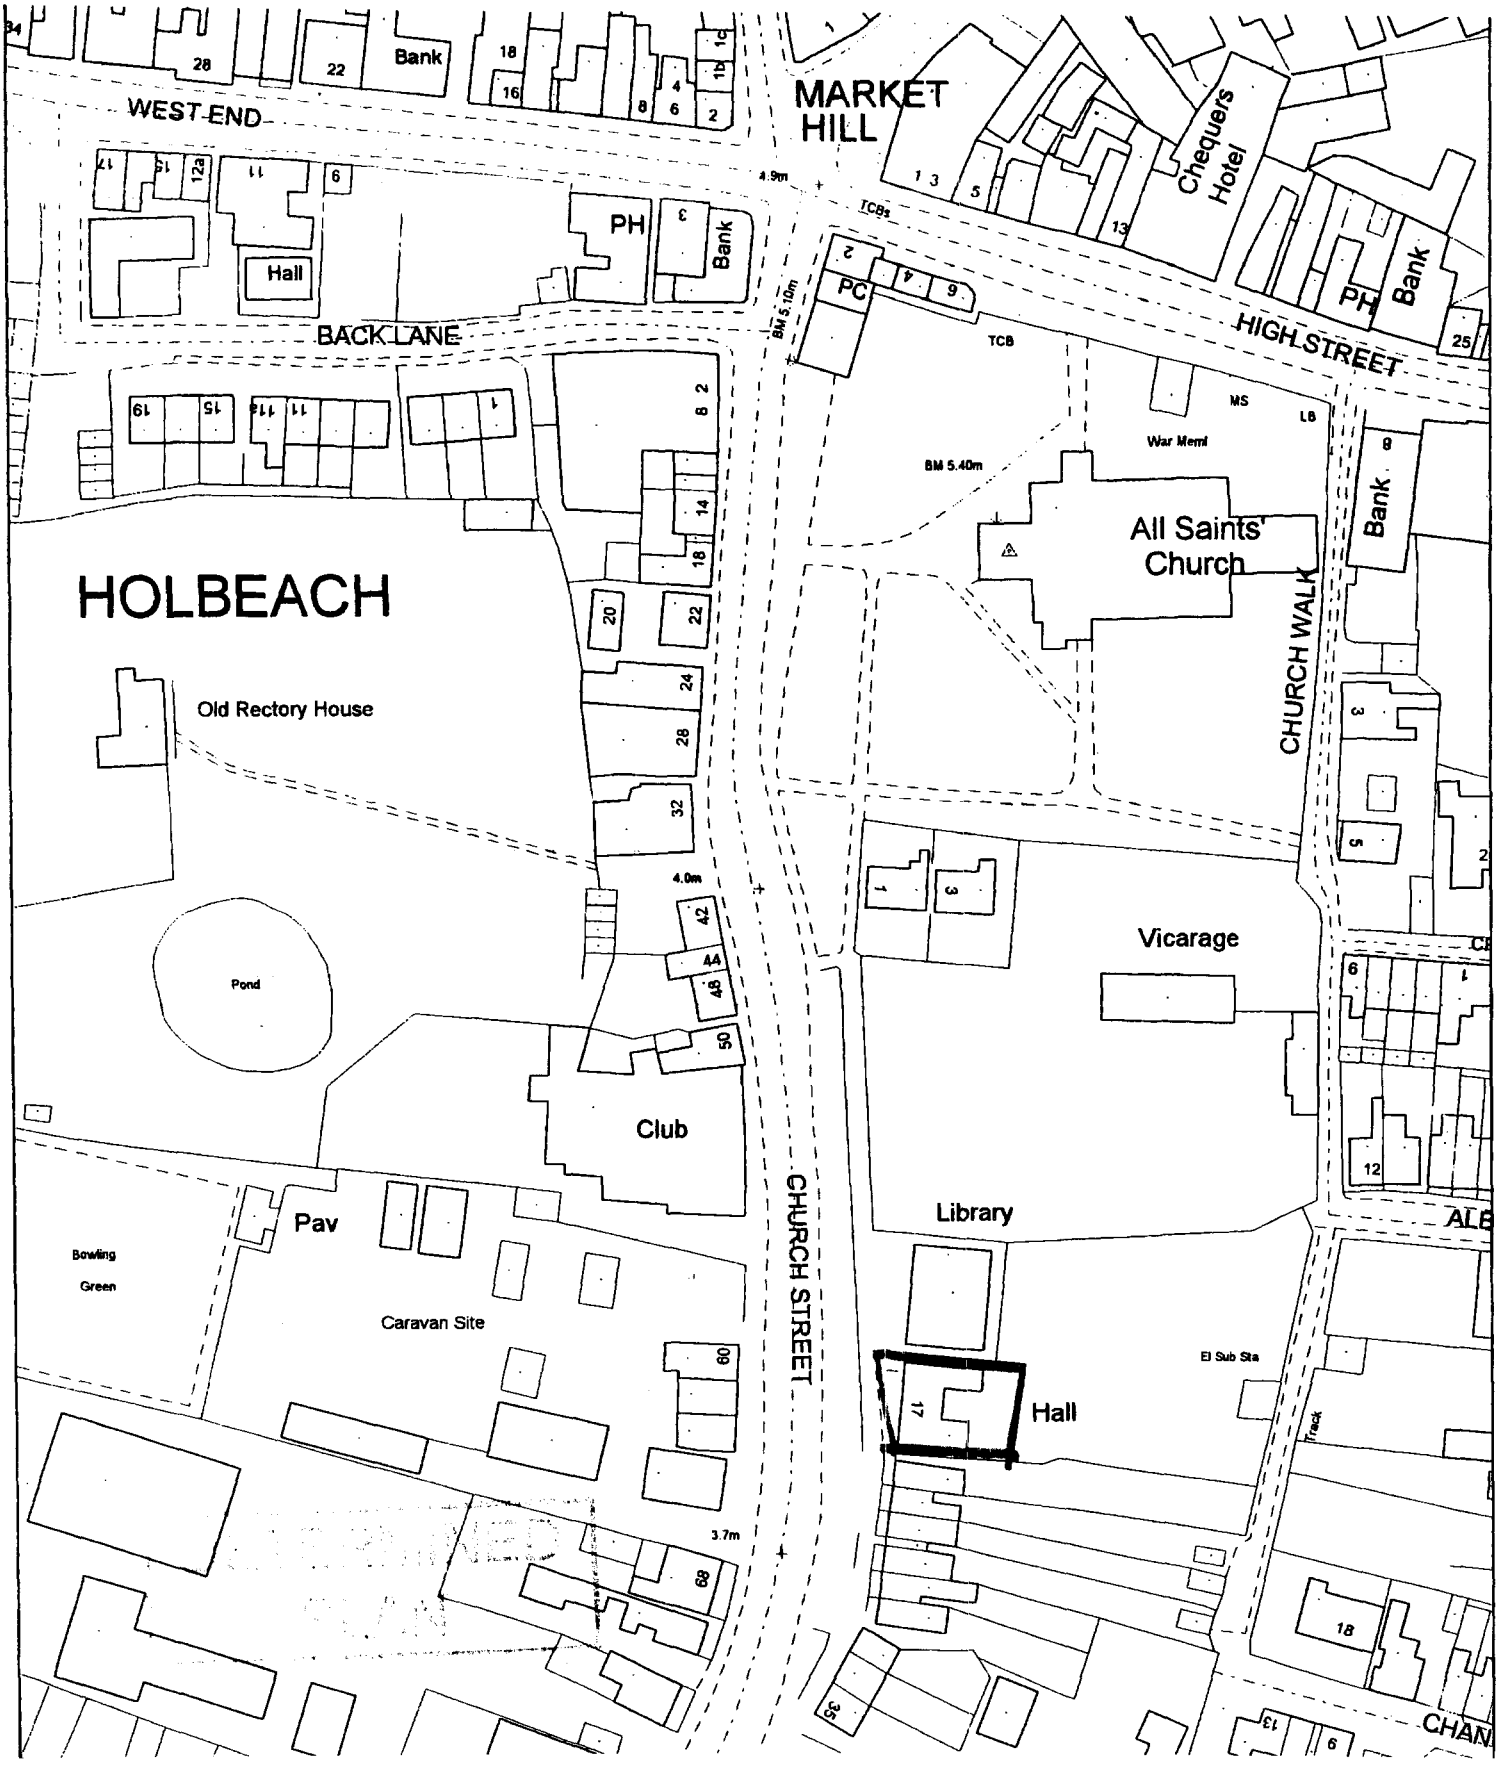

© Crown copyright. All rights reserved. Licence number AR 100005788

ALTERATIONS "READING ROOM", HOLBEACH for WILLIAM SNAREY TRUST

LOCATION PLAN

RDG ARCHITECTS
Toll Bar House
Shrewsbury Avenue
Peterborough PE2 7BX
Tel: 01733 371000
Fax: 01733 370666
architects@p-dg.demon.co.uk

SOUTH HOLLAND DISTRICT COUNCIL
HOUSING & PLANNING
23 JUL 2001
Ref: 0895101

Scale: 1:1250 Date: JULY 2001 Drawn: PTDH Checked: Drawing Number: 01006/15