


Sluice Farm Business Centre PE12 8HF

PLOT Q CONTRACT PLAN
OCTOBER 2010

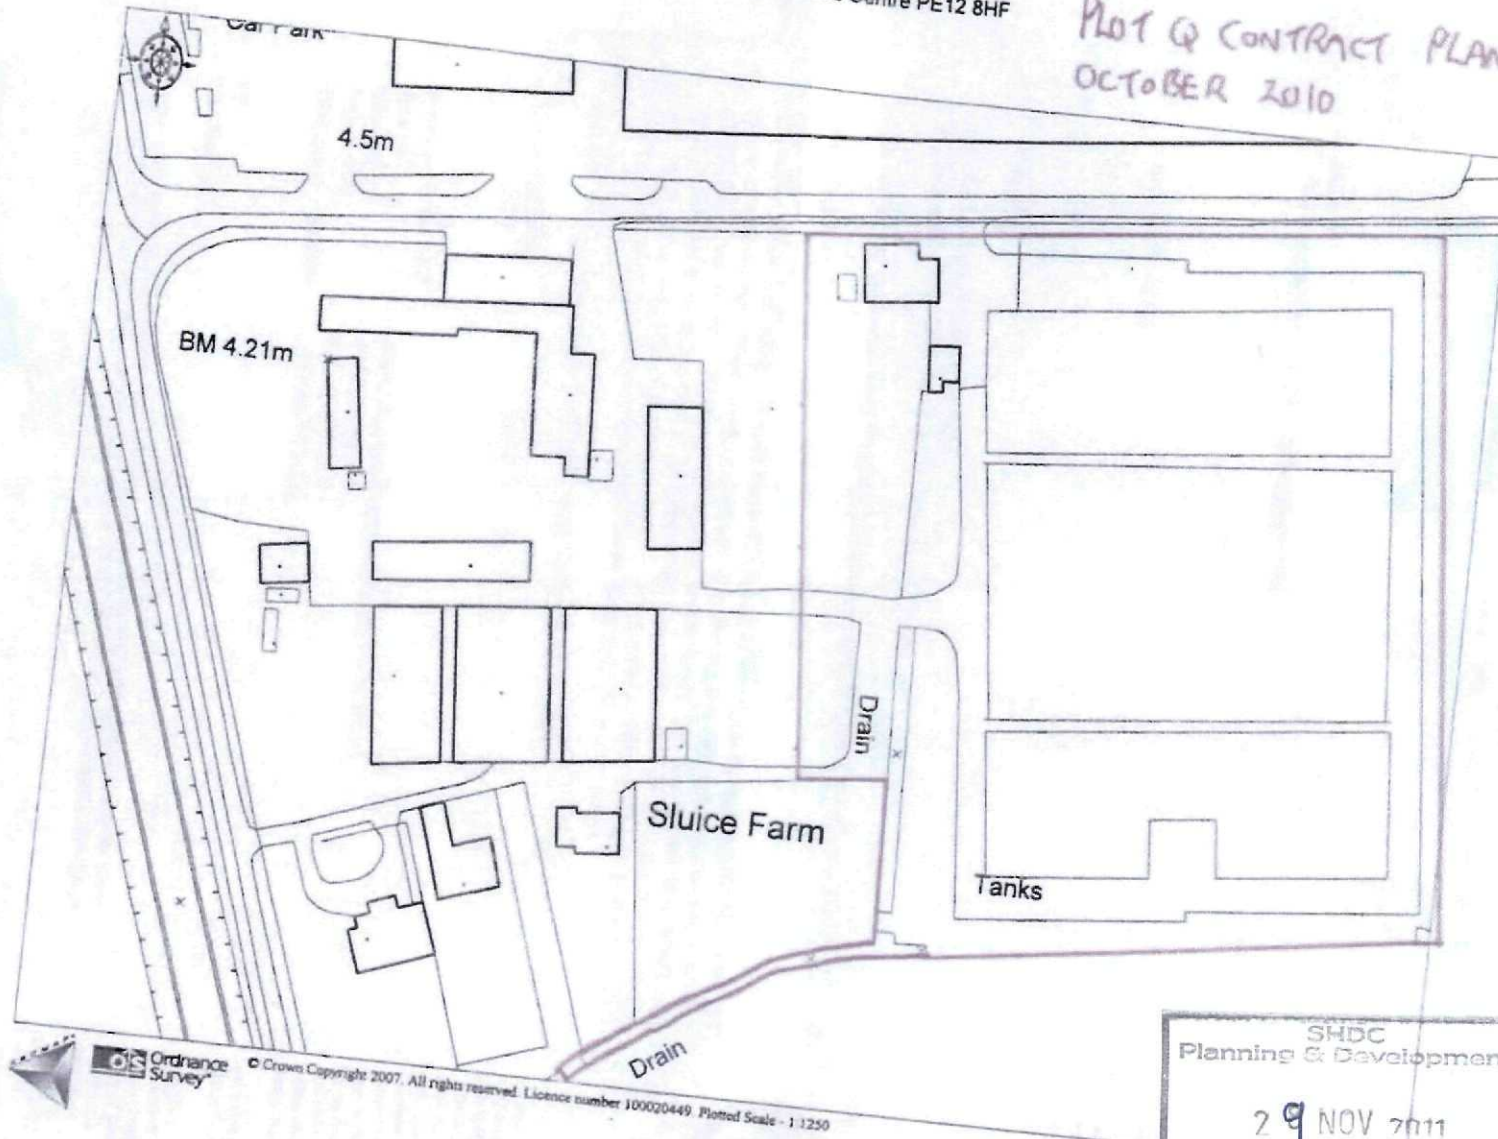

Ordnance Survey

© Crown Copyright 2007. All rights reserved. Licence number 100020449. Plotted Scale - 1:1250

For Identification Purposes Only

SHDC Planning & Development
29 NOV 2011
Ref: 0897-11