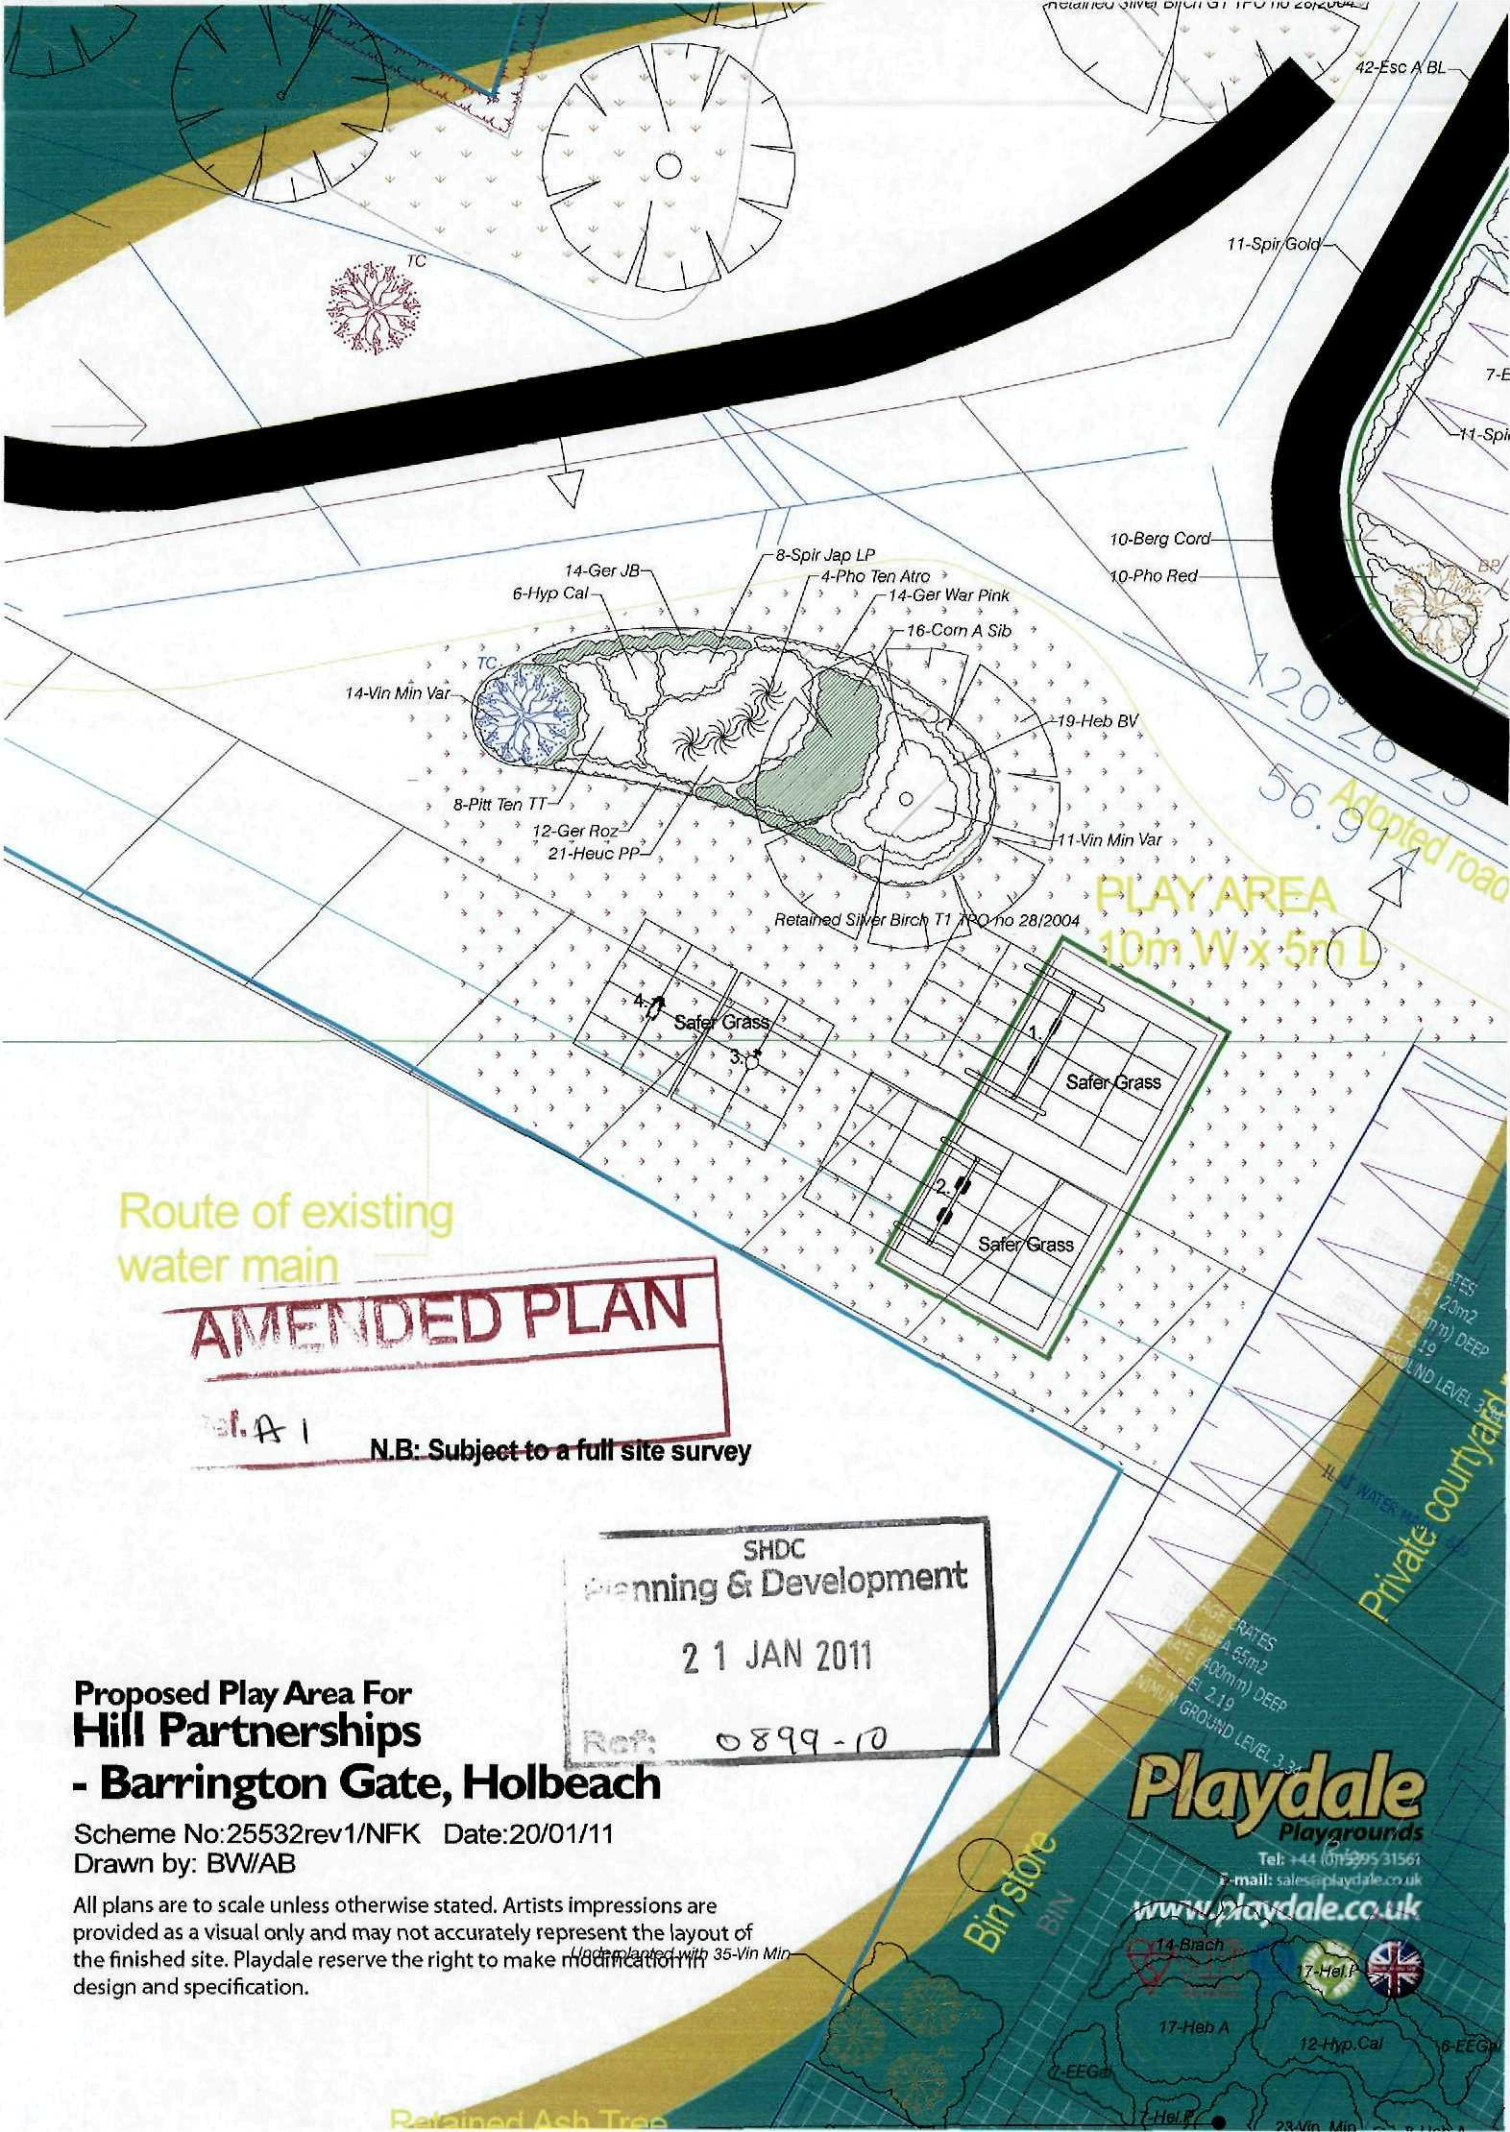


Proposed Play Area For

Hill Partnerships - Barrington Gate, Holbeach

Scheme No:25532rev1/NFK Date:20/01/11
Drawn by: BW/AB

All plans are to scale unless otherwise stated. Artists impressions are provided as a visual only and may not accurately represent the layout of the finished site. Playdale reserve the right to make modification in design and specification.