


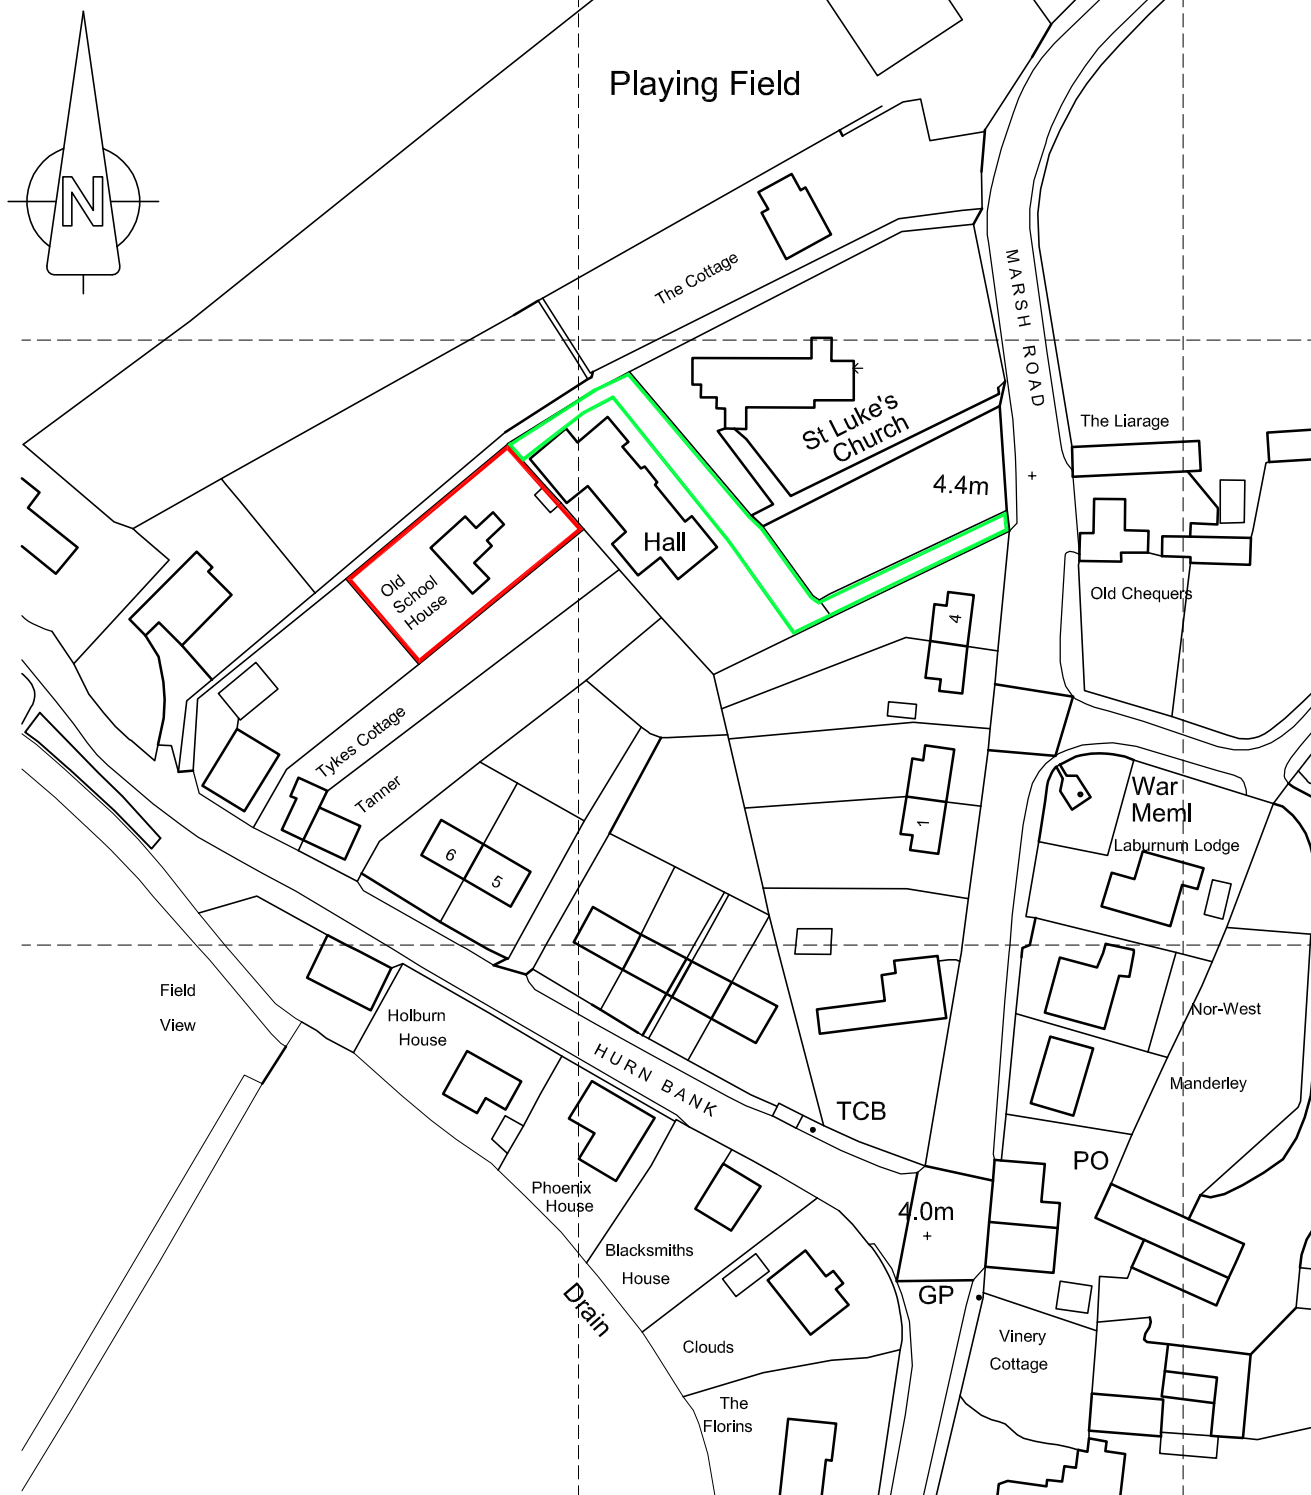

Ordnance Survey (c) Crown Copyright 2016. All rights reserved. Licence number 100022432

Location Plan 1:1250

Jenny McIntee Architectural Design www.jennymcintee.co.uk info@jennymcintee.co.uk Tel 07921 003153			
Project:	Proposed Extension	Date:	Aug 2016
Address:	The Old School House, Hurn Bank, Holbeach Hurn	Scale:	1:1250 on A4
Client:	Mr & Mrs Adams	Job No:	1690
Drawing Title:	Location Plan As Existing	Dwg No:	01