

9353/2

BUILDINGS ON SITE
AFFECTED BY THE
PROPOSALS TO
BE REMOVED.
TURNING HEADS TO
HIGHWAY REQUIREMENTS.

LOCATION PLAN.

SCALE 1:2500.
CROWN COPYRIGHT
RESERVED.

PHASE ① WITHIN 18D
AND SHOWN ----

PHASE ② SHOWN
DOTTED AND UP TO
SHDB NEW CUT.

AB61
9.490ha
23.45
Kent Gardens

* EXISTING ACCESS
TO BANK HOUSE


8558
275ha
-60

8860
174ha
-43

* NEW CUT SHDB
BLANKS.

* SHDB DM
REQUIREMENT.

* SEE 1:500
DETAIL.

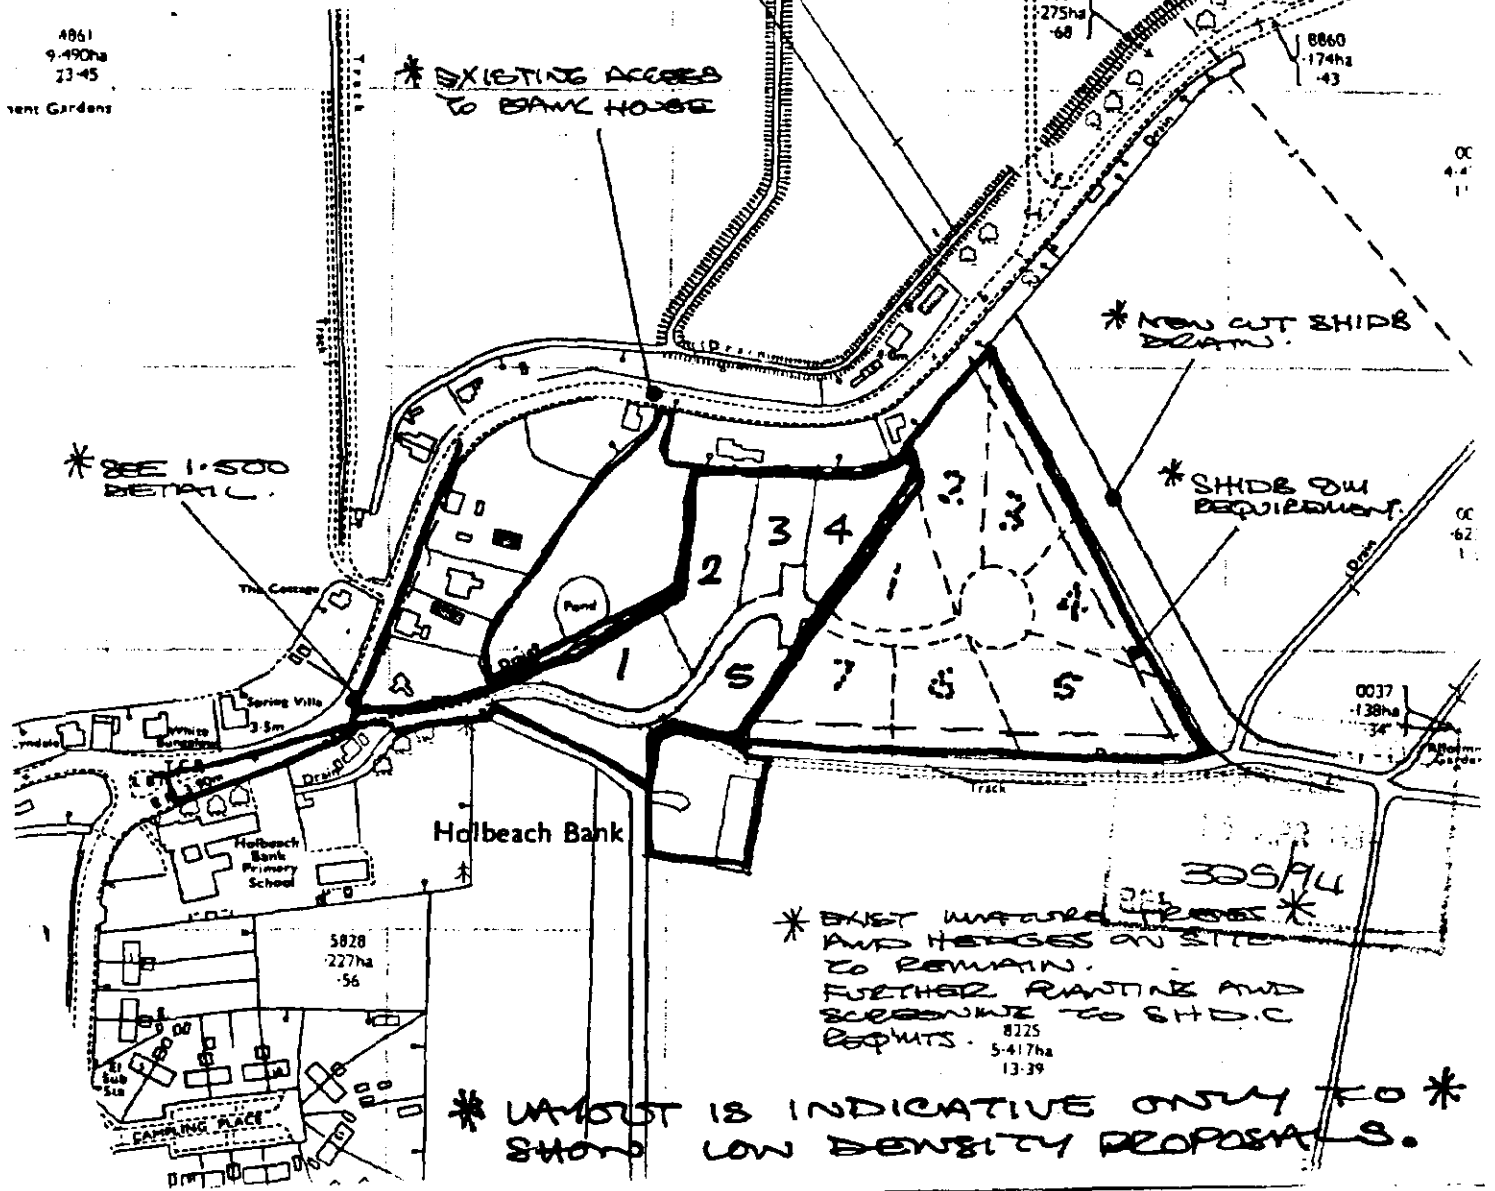

* EXIST UNPAVED
AND HEDGES ON SITE
TO REMAIN.
FURTHER PLANTING AND
SCREENING TO SHDB
REQUIREMENTS.
8225
5.417ha
13.39

* LAYOUT IS INDICATIVE ONLY TO *
SHOW LOW DENSITY PROPOSALS.