



Arthurs Avenue, Holbeach
PE12 7LH

Before

Drawing - AA01

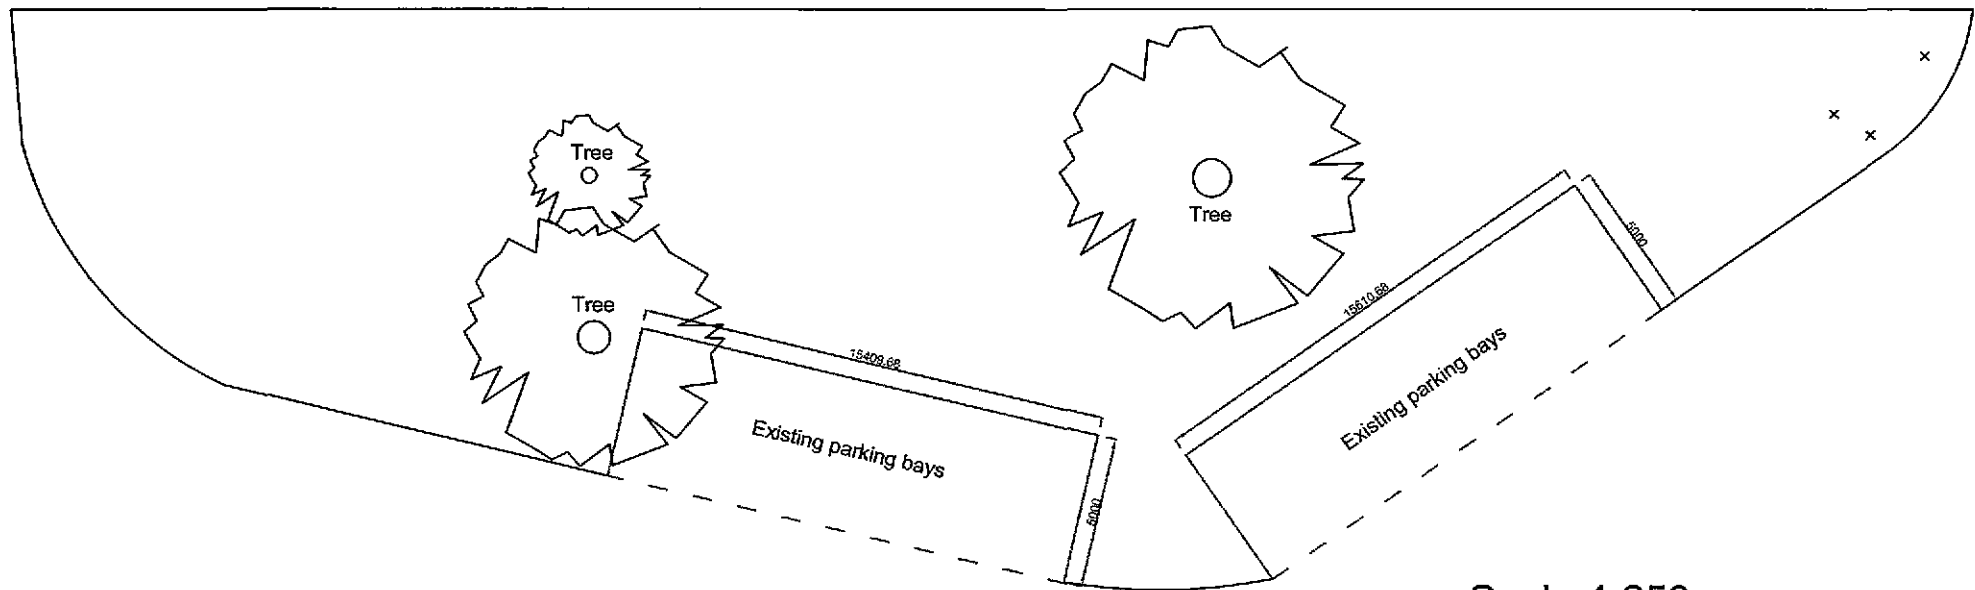


Scale 1:250

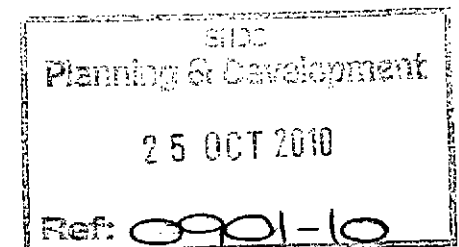

Arthurs Avenue, Holbeach
PE12 7LH

After

Drawing - AA02

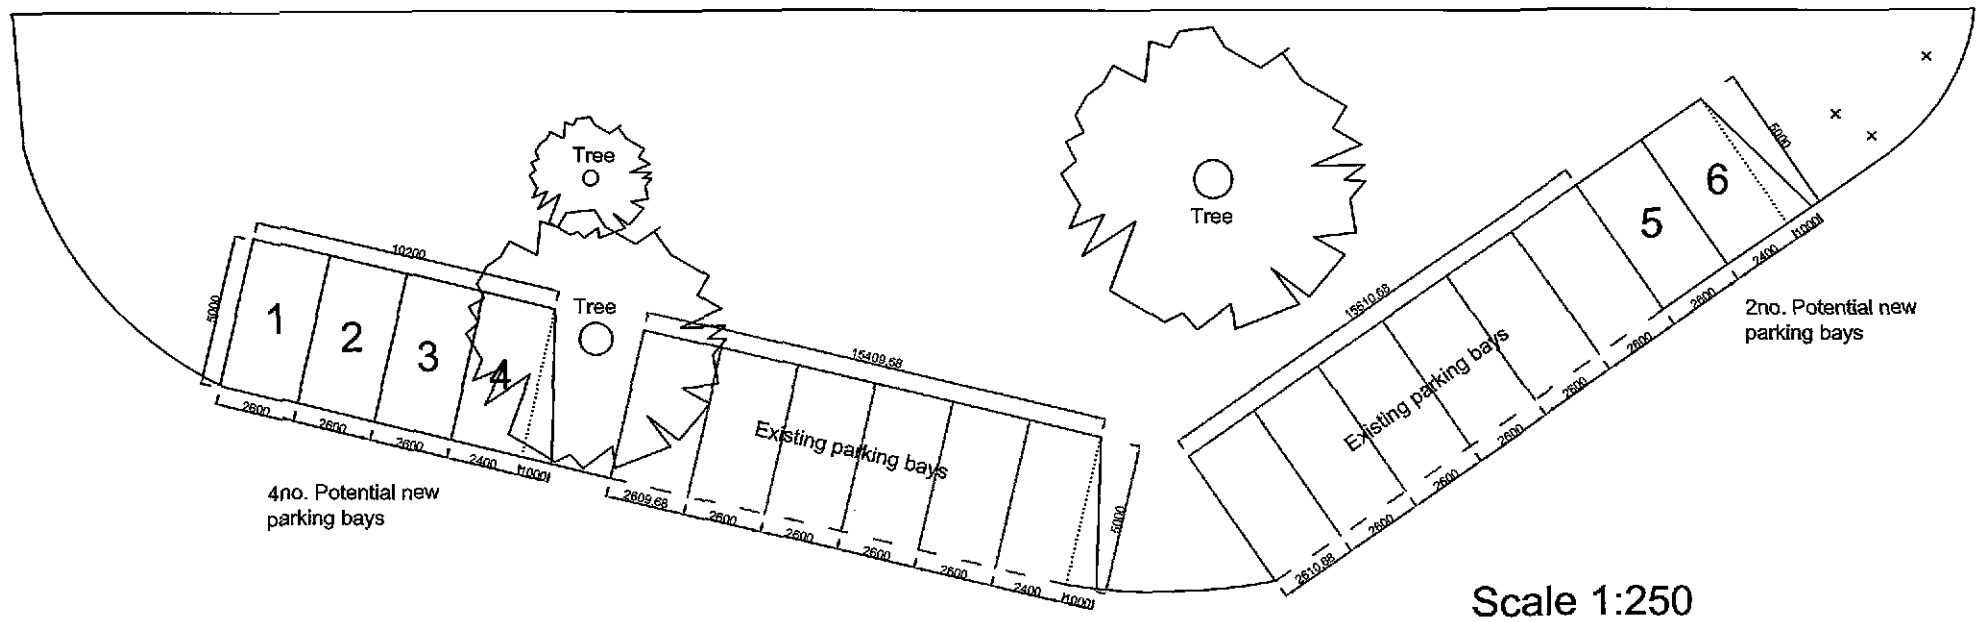

Scale 1:250

SHDC
Planning & Development
25 OCT 2010
Ref: 0901-10



