
Do not scale directly from this drawing. All discrepancies are to be brought to the attention of the below office.

The copyright to this drawing is owned by studio 11 architecture.

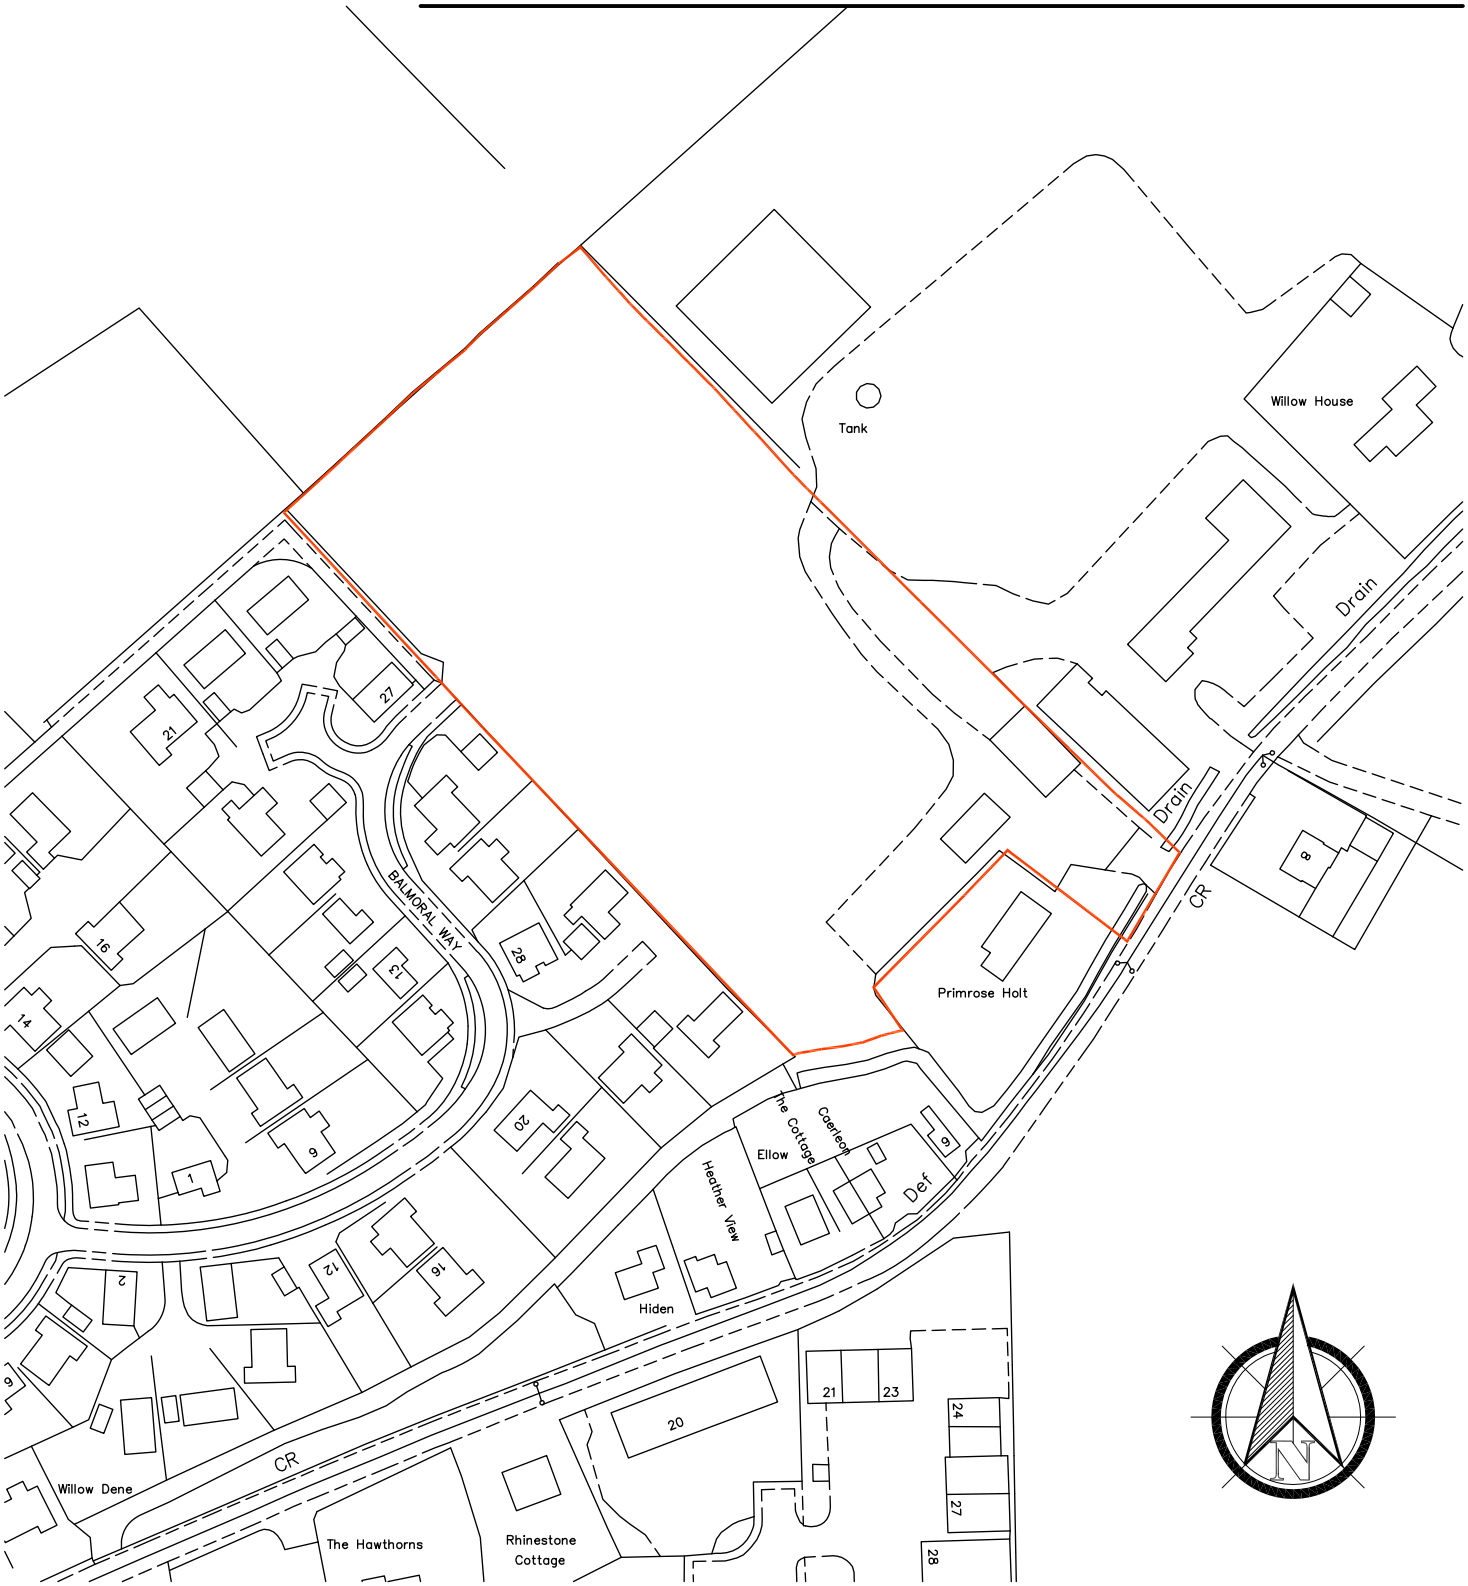

PLANNING APPLICATION

REVISION	DATE	DRAWN	DESCRIPTION

CLIENT	Ashley King (Developments) Ltd
PROJECT	Proposed residential development at Balmoral Way, Holbeach
DRAWING	Location Plan

SCALE 1:1250 @ A3 **DRAWN** KB **DATE** 25.11.2014

STUDIO 11 architecture

DRAWING NO.
203.LP.01

STUDIO 11 ARCHITECTURE LTD, THE BOATHOUSE, HARBOUR SQUARE, NENE PARADE, WISBECH, CAMBRIDGESHIRE. PE12 3BH
T: 01945 467339 E: design@studio11architecture.co.uk W: www.studio11architecture.co.uk