

ELEVATIONS AS EXISTING 1 : 100

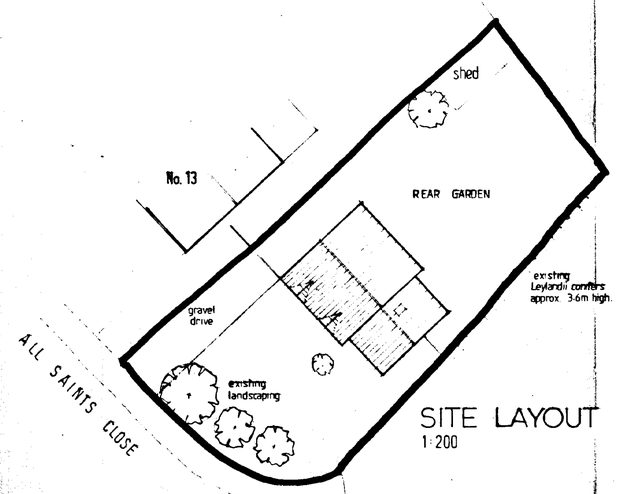

SITE LAYOUT 1:200

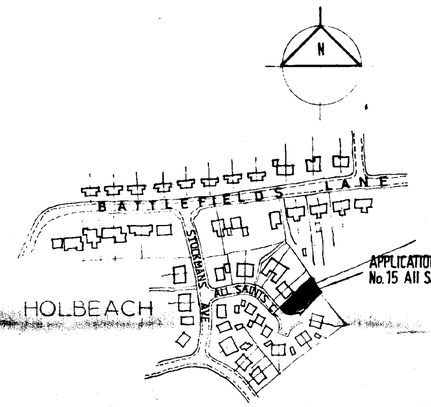

LOCATION PLAN 1:2500

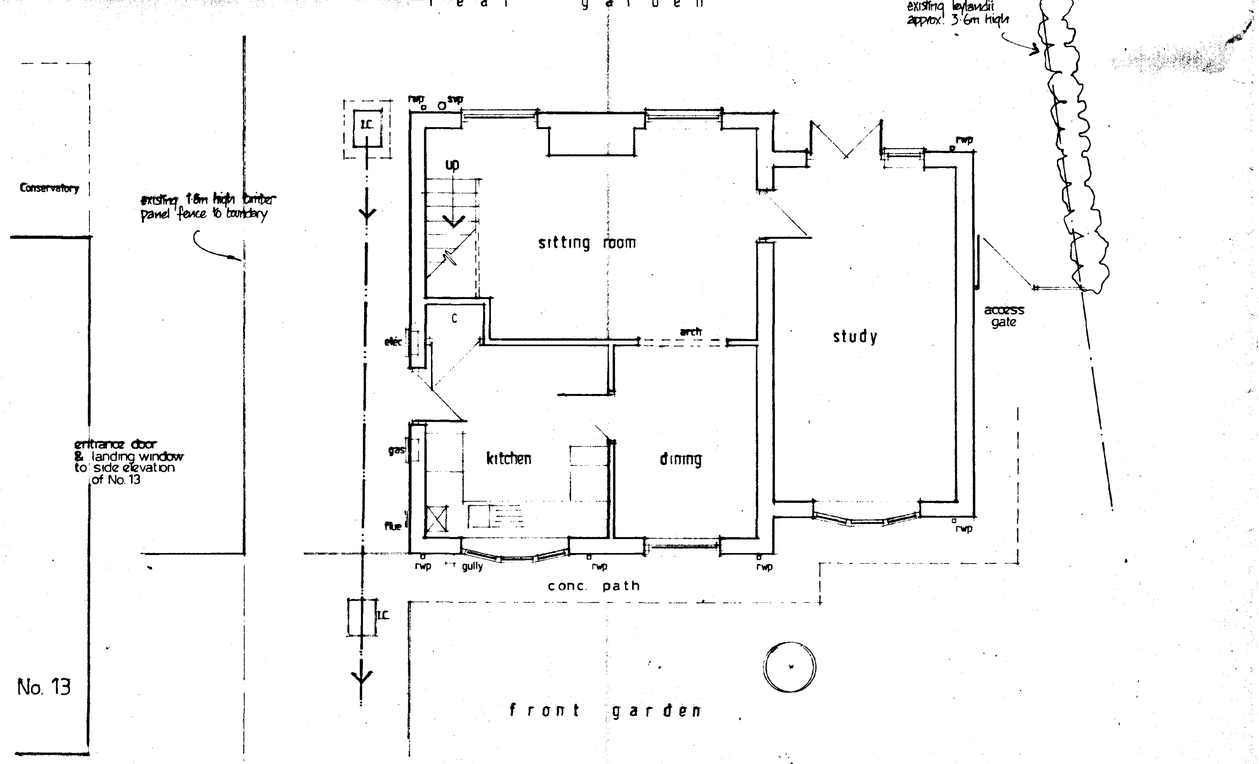

GROUND FLOOR AS EXISTING 1·50

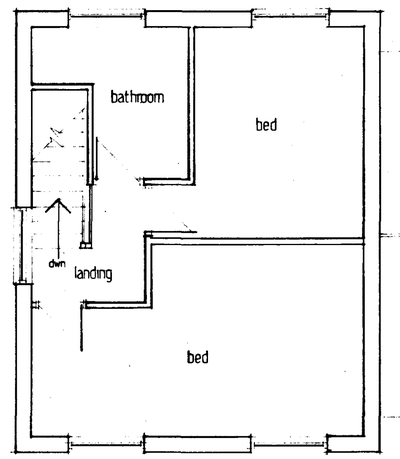

FIRST FLOOR AS EXISTING 1·50

DETERMINED

SOUTH HOLLAND DC
HOUSING & PLANNING
14 AUG 1997
Ref: S02/91.

Moulton Design
Planning & Architecture

63 East Cob Gate, Moulton, Spalding, Lincolnshire. PE12 6QJ.
Tel 01406 370081 Principal: Alan J Finch.

PROPOSED EXTENSION
No. 15 ALL SAINTS CLOSE
HOLBEACH LINCS.
for MR. B. THOMPSON

location plan
site layout
elevations as existing
floor layouts as existing.

SCALES AS INDICATED alan j finch.

08/97 970705 /01

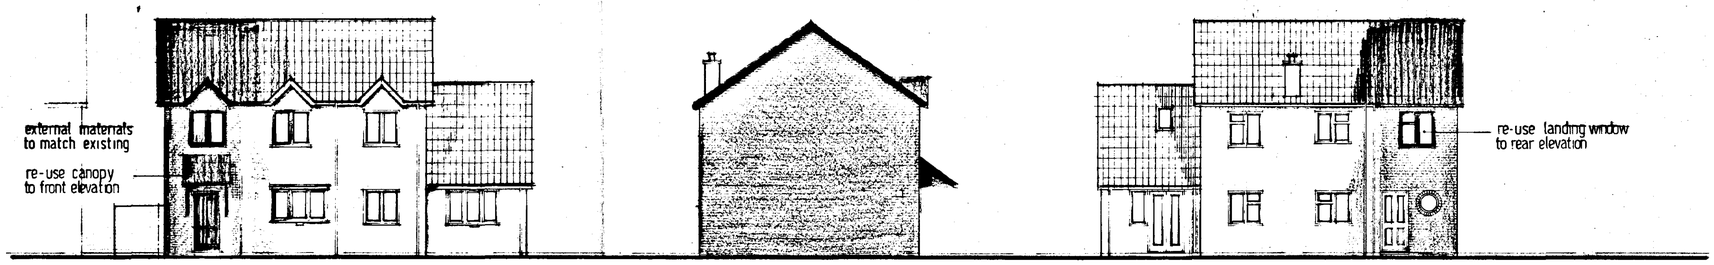

FRONT (south - west) SIDE (north - west) REAR (north - east)

ELEVATIONS AS PROPOSED 1:100 scale

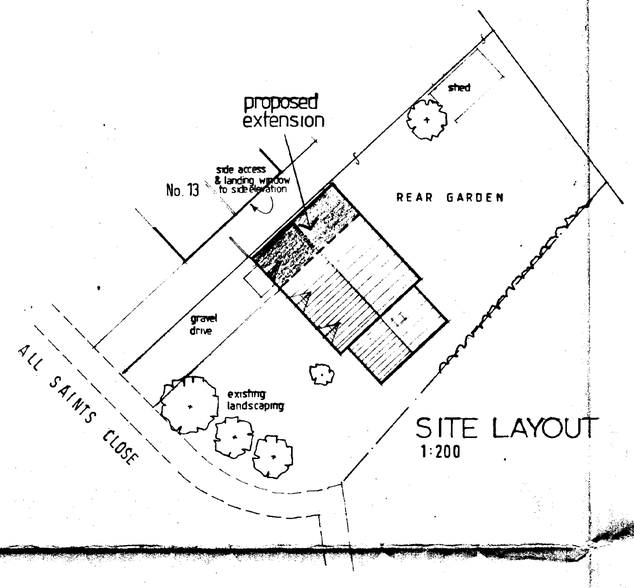

SITE LAYOUT 1:200

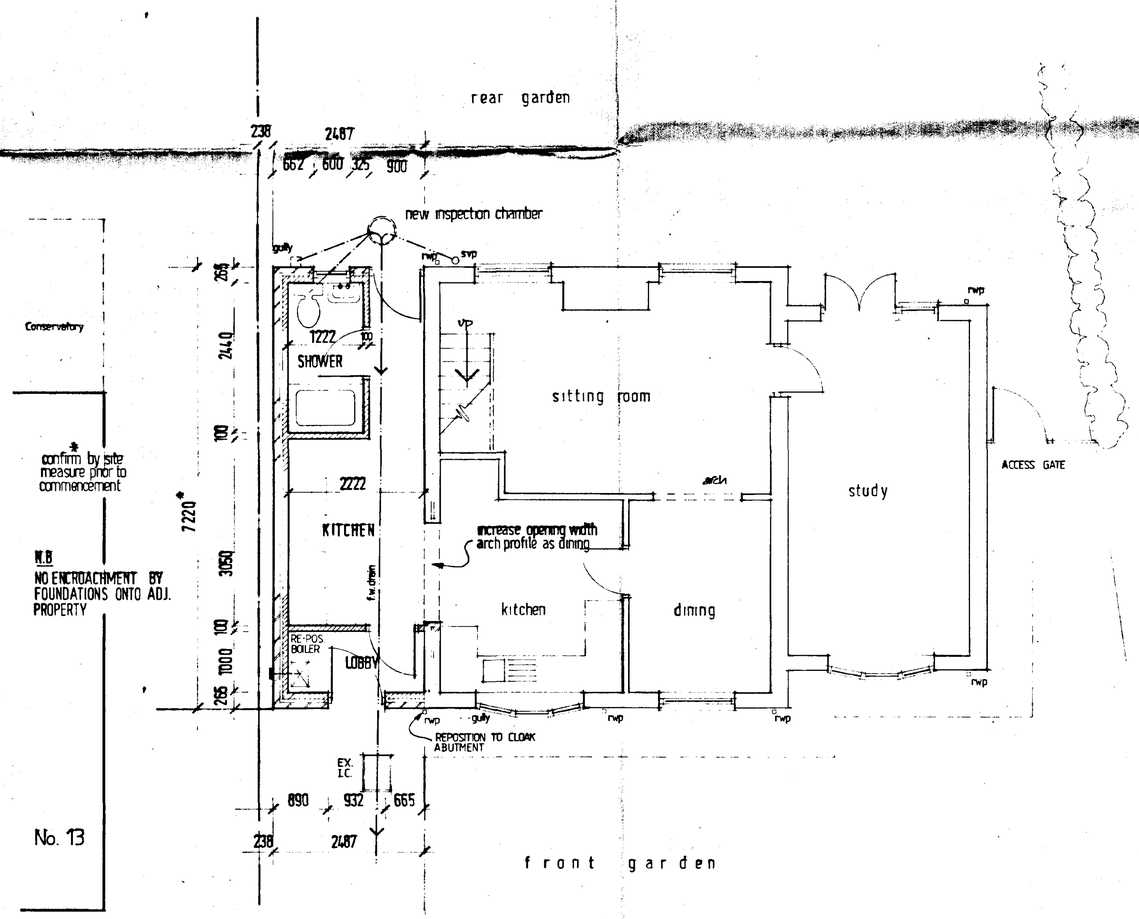

* confirm by site measure prior to commencement

N.B
NO ENCROACHMENT BY FOUNDATIONS ONTO ADJ. PROPERTY

GROUND FLOOR AS PROPOSED 1:50

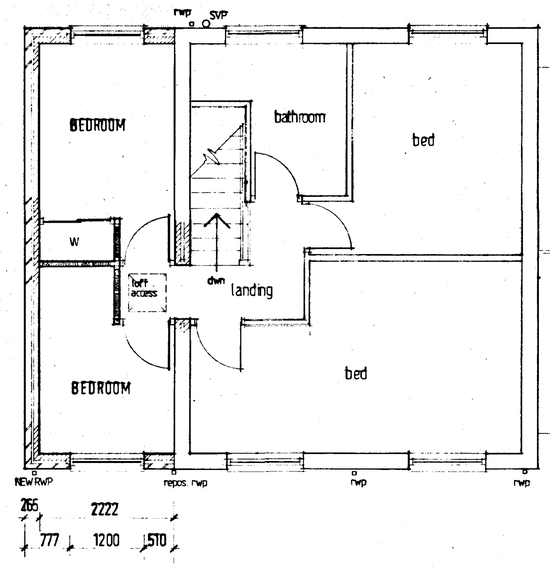

FIRST FLOOR AS PROPOSED 1:50

DETERMINED PLAN

SOUTH HOLLAND DC HOUSING & PLANNING 14 AUG 1997 Ref: S92/97

Moulton Design
Planning & Architecture

63 East Cob Gate, Moulton, Spalding, Lincolnshire. PE12 6QJ.
Tel 01406 370081 Principal: Alan J Finch.

PROPOSED EXTENSION
No. 15 ALL SAINTS CLOSE
HOLBEACH LINCS
for MR. B. THOMPSON

site layout as proposed
floor layouts as proposed.
elevations as proposed.

SCALES AS INDICATED	alan j finch.
08/97	970705/02