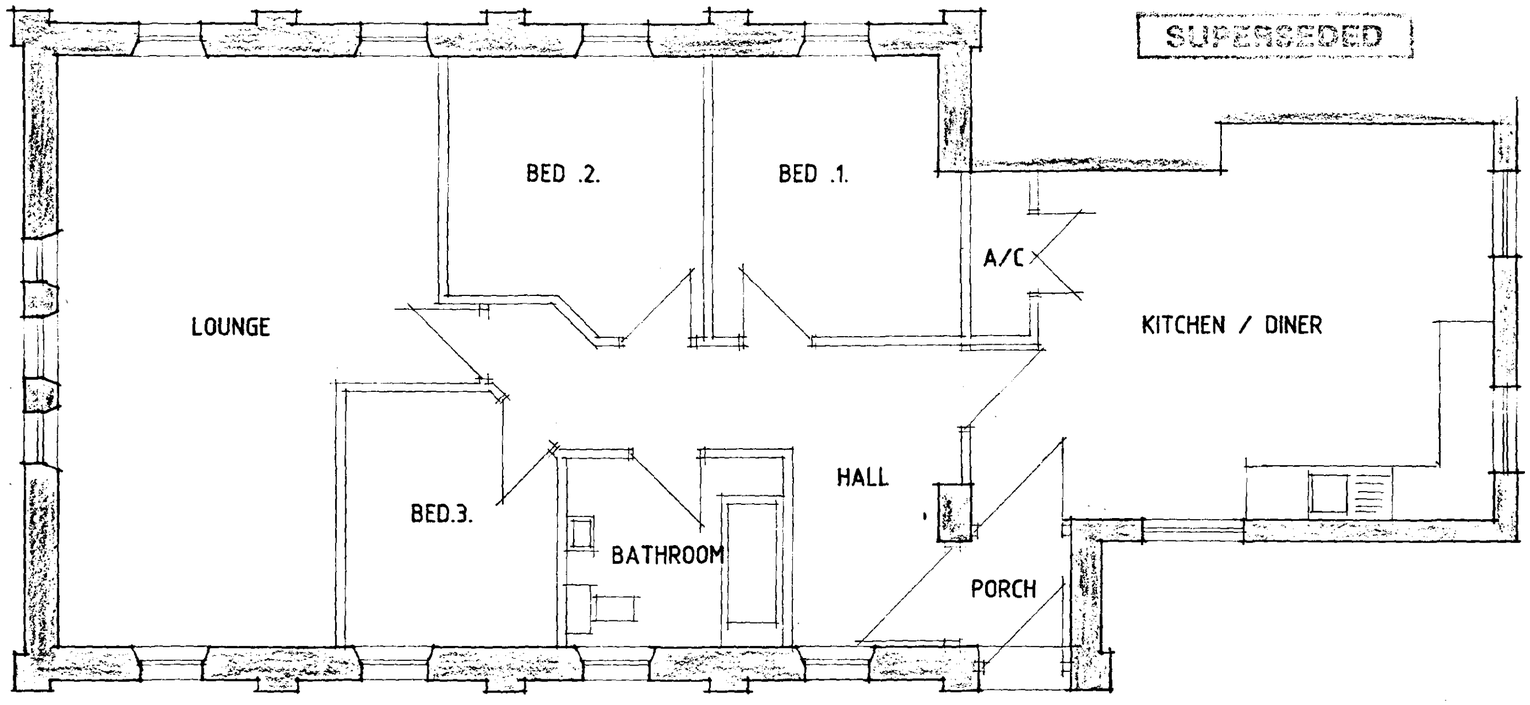


SUPERSEDED

PLAN

NOTES

EXTERNAL ELEVATIONS TO REMAIN AS EXISTING

REMOVE EXISTING INTERNAL FITTINGS & PROVIDE PARTITIONS AS SHOWN FOR CONVERSION

SUPERSEDED


DESIGN Status
CONSULTANTS IN ARCHITECTURE & PLANNING

PROPOSED. CHANGE OF USE OF EXISTING CHAPEL BUILDING TO RESIDENTIAL USE, METHODIST CHAPEL, MAIN ROAD, HOLBEACH ST. MARKS.

1:50	SD00-054/1
SEPT-00	B.GILHAM.

2 Edinburgh Walk, Holbeach, Spalding, Lincs PE12 7AP
Tel: 01406 424343 Fax: 01406 490702

SOUTH HOLLAND DC
HOUSING & PLANNING
11 SEP 2000
Ref: 903/00

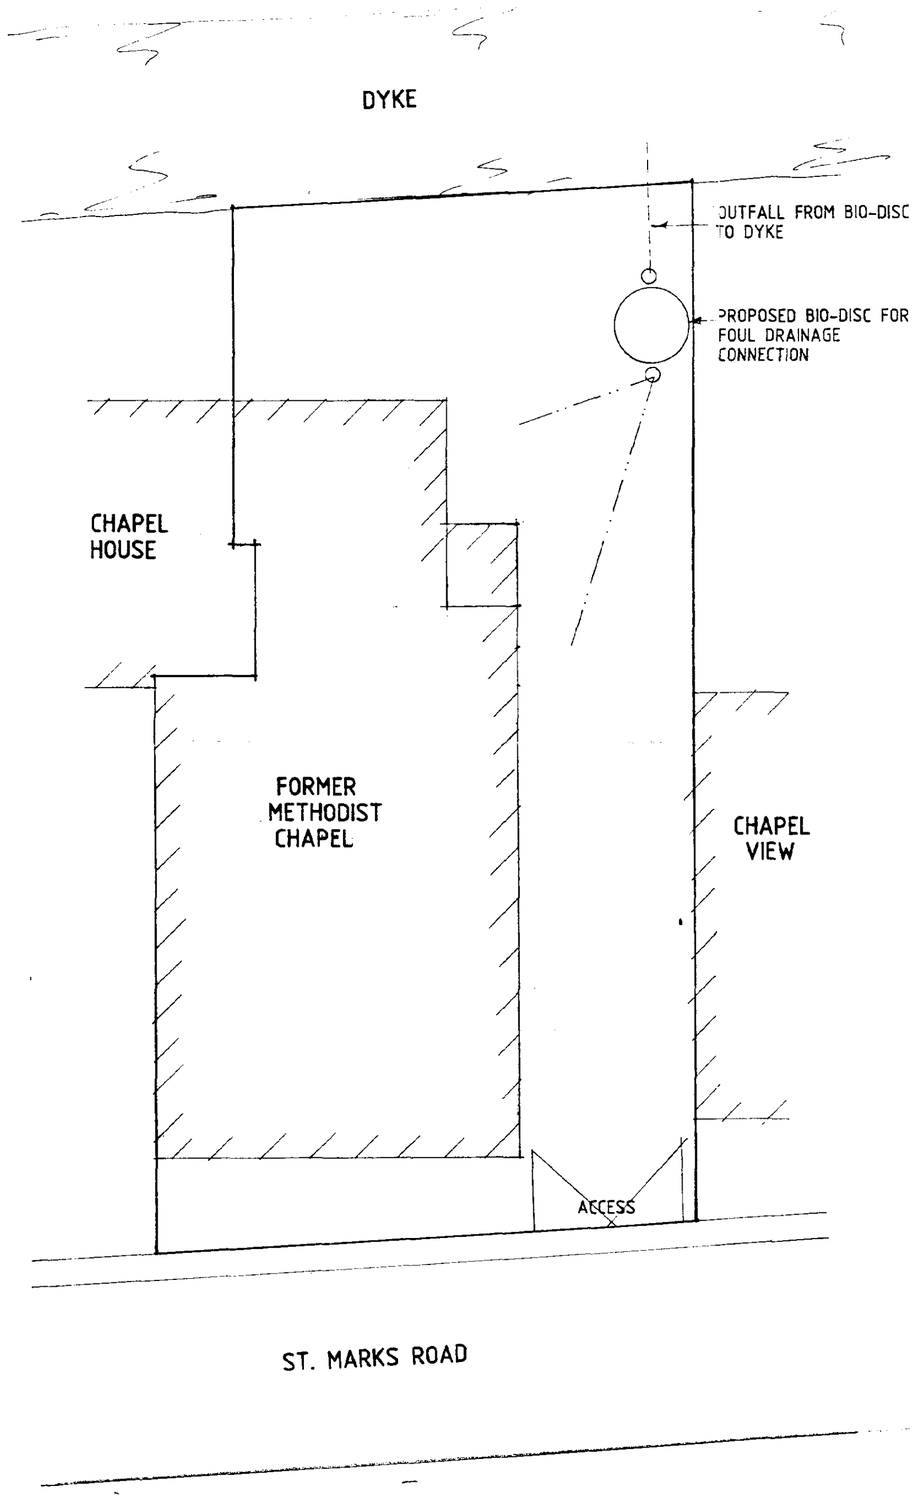


SOUTH HOLLAND DC
HOUSING & PLANNING
- 6 NOV 2000
Ref:

DESIGN Status
CONSULTANTS IN ARCHITECTURE & PLANNING

PROPOSED CHANGE OF USE OF EXISTING CHAPEL BUILDING TO RESIDENTIAL USE AT METHODIST CHAPEL MAIN ROAD, HOLBEACH ST. MARKS

1:100	SD00-054/2
OCT-00	B.GILHAM.

2 Edinburgh Walk, Holbeach,
Spalding, Lincs PE12 7AP
Tel: 01406 424343 Fax 01406 490702

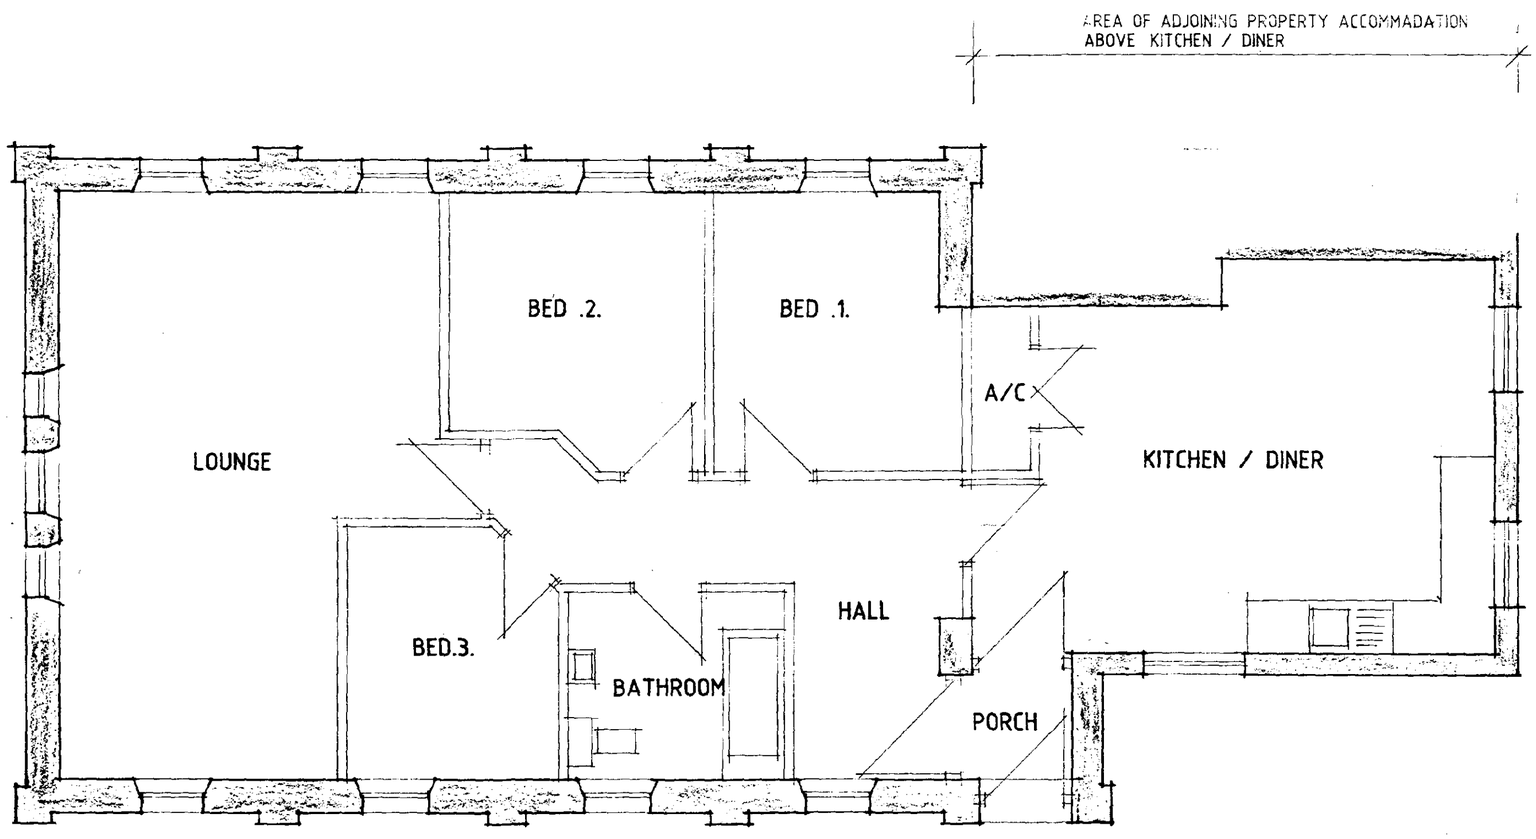

AMENDED PLAN
Ref.

03 OCT 2000
903/00

FURTHER INFORMATION

DESIGN Status
CONSULTANTS IN ARCHITECTURE & PLANNING

PROPOSED. CHANGE OF USE OF EXISTING CHAPEL BUILDING TO RESIDENTIAL USE, METHODIST CHAPEL, MAIN ROAD, HOLBEACH ST. MARKS.

1:50	SD00-054/1
SEPT-00	B.GILHAM.

2 Edinburgh Walk, Holbeach,
Spalding, Lincs. PE12 7AP
Tel: 01406 424343 Fax. 01406 490702

PLAN

NOTES

EXTERNAL ELEVATIONS TO REMAIN AS EXISTING

REMOVE EXISTING INTERNAL FITTINGS & PROVIDE PARTITIONS AS SHOWN FOR CONVERSION