



HOLLAND COUNTY COUNCIL
75'
1827
64'
64'
DYKE
SPALDING U. D. C. GAS WORKS
ROADWAY
BOSTON ROAD
HOLBEACH
SCALE: 1/500.

A

Edition) for the Parish of Holbeach aforesaid TOGETHER with full right and liberty for the Purchasers and their successors in title owners for the time being of the property hereby conveyed and all persons authorised by them in common with the Vendor and the persons deriving title under him and the persons authorised by him (a) from time to time and at all times hereafter and for all purposes to pass and repass with or without carriages motor cars and other vehicles over and along the roadway and footpath coloured Green on the said plan into and out of the property hereby conveyed to and from Boston Road Holbeach aforesaid and (b) to lay maintain and use sewers drains gas water and electricity pipes under the said roadway and footpath to and from Boston Road aforesaid into and out

APPLICATION NO. H09/0903/94

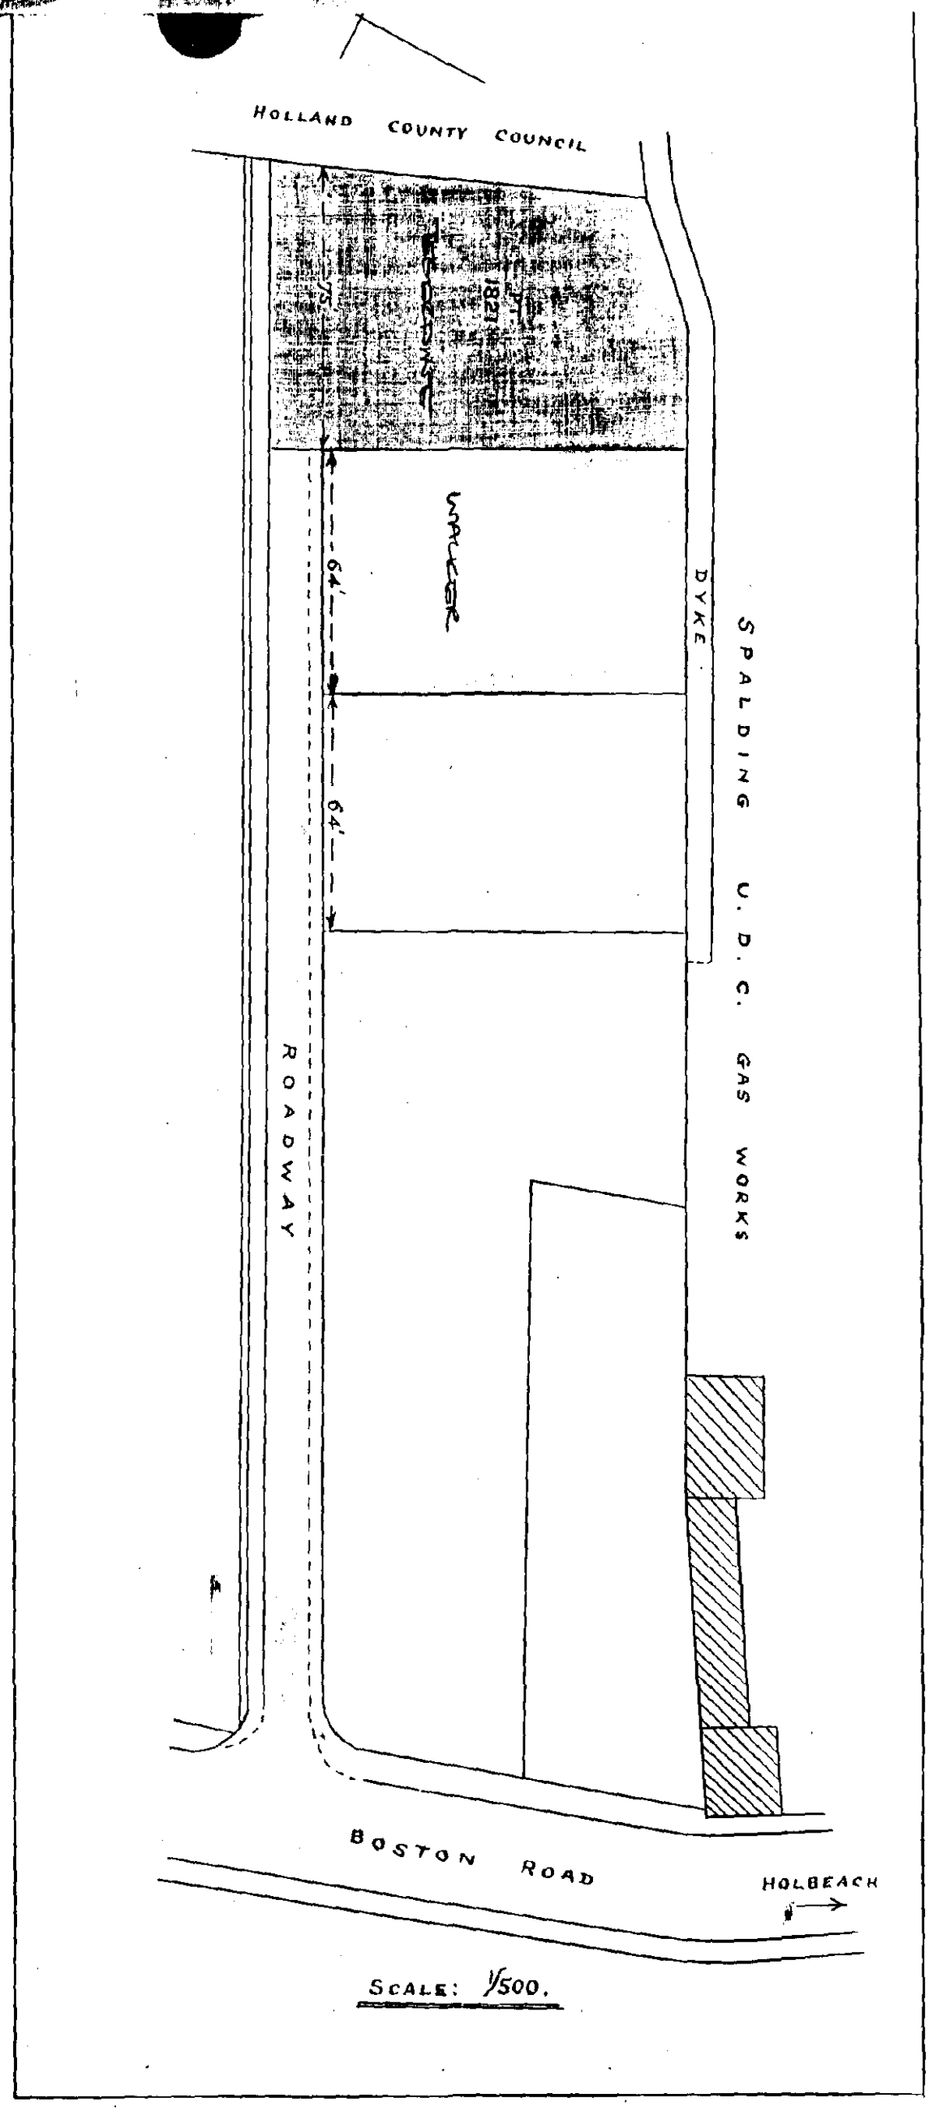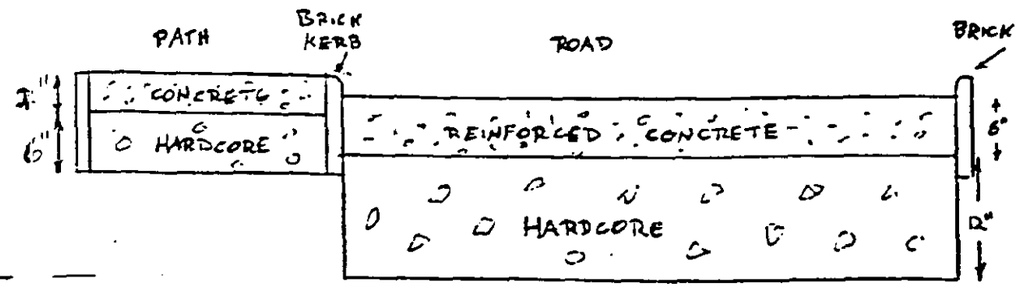


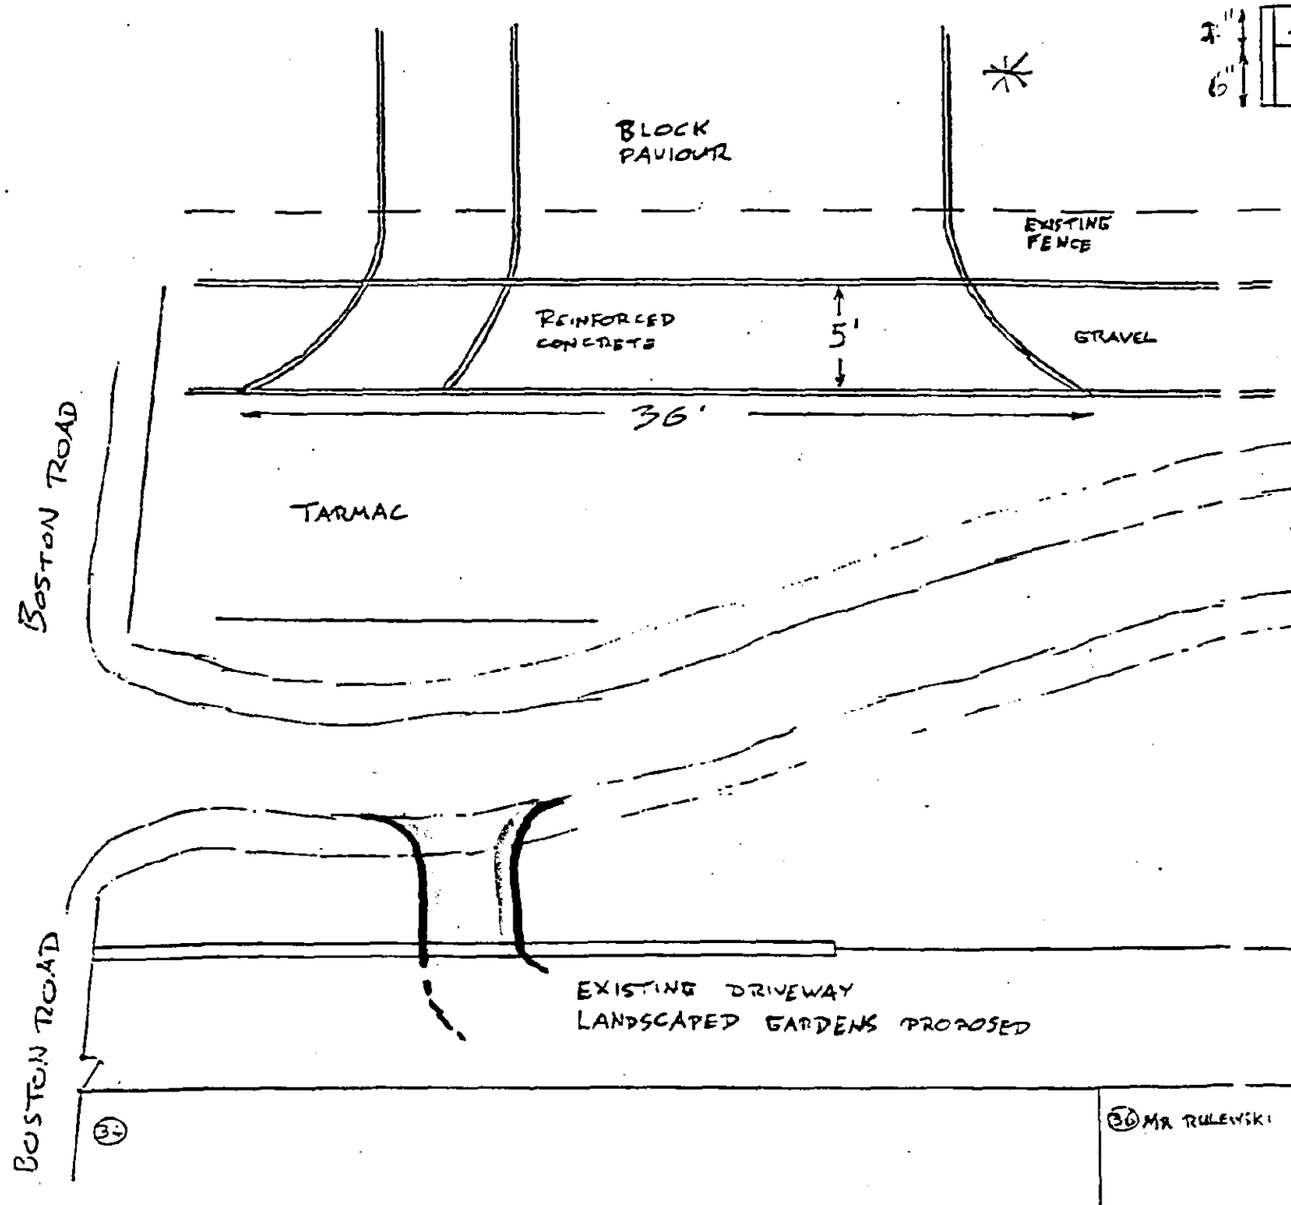



C

SCALE 1 FOOT = 1MM

APPLICATION NO. H09/0903/91

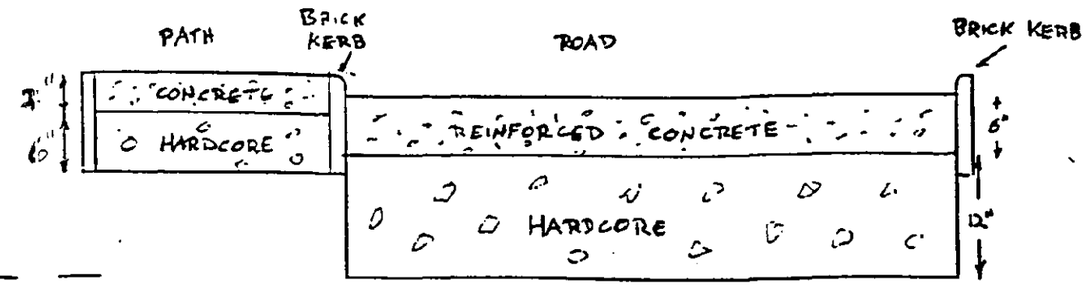


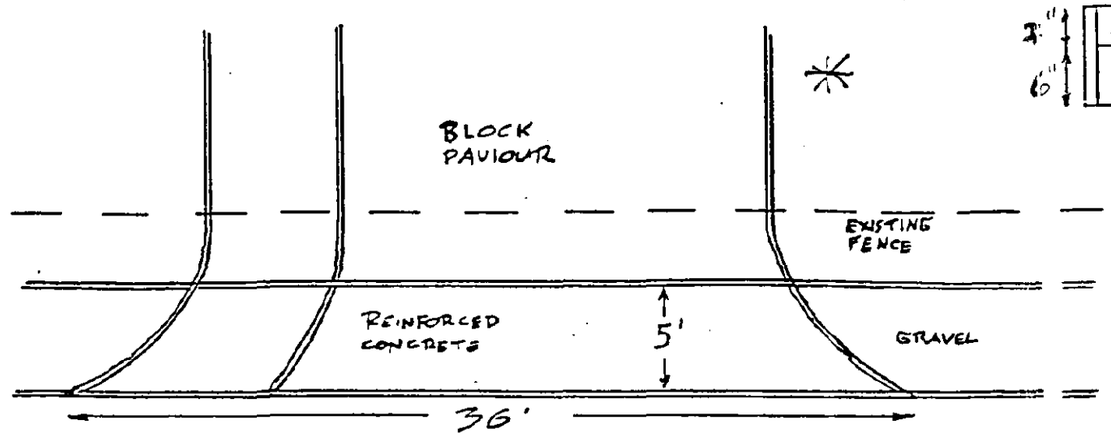

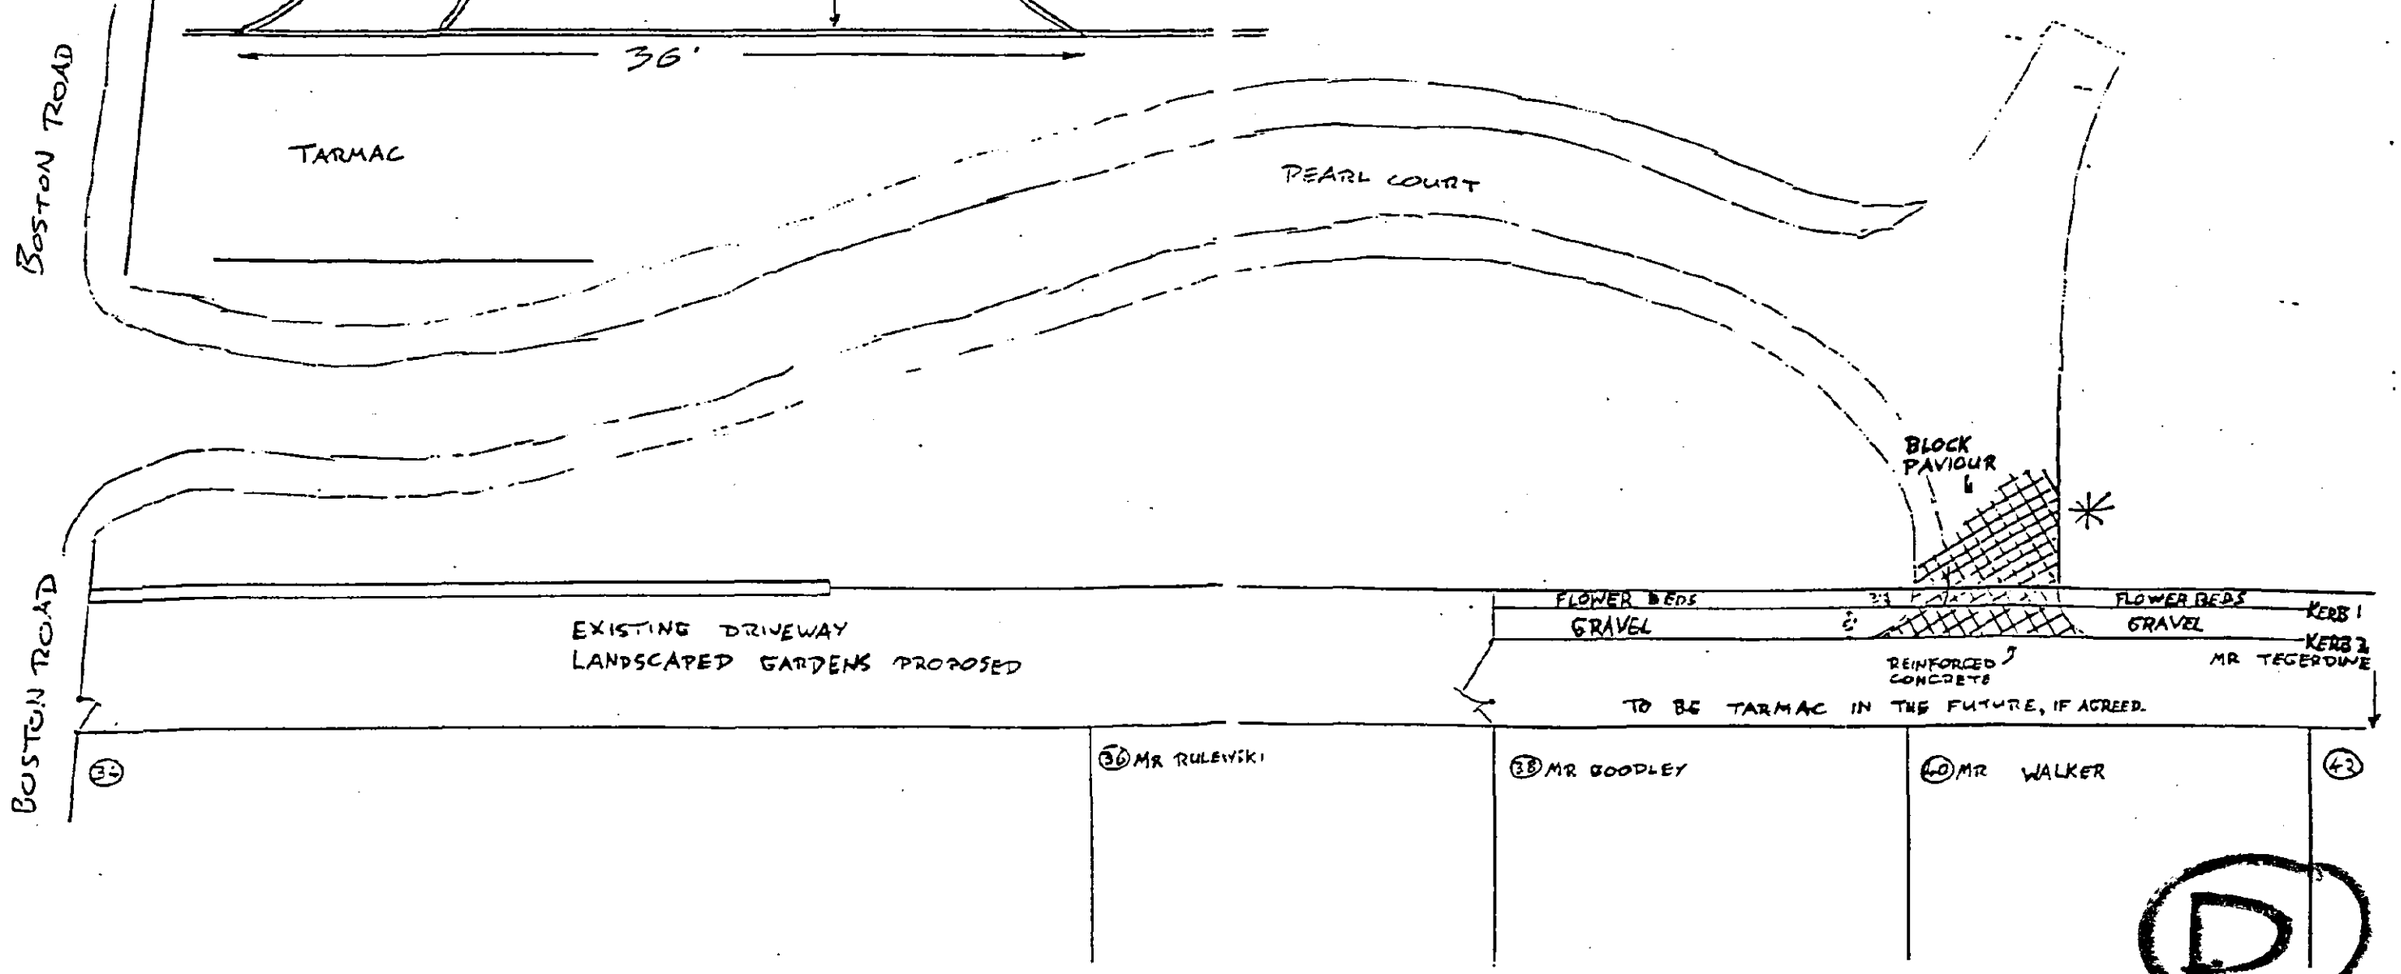

D

SCALE 1 FOOT = 1MM

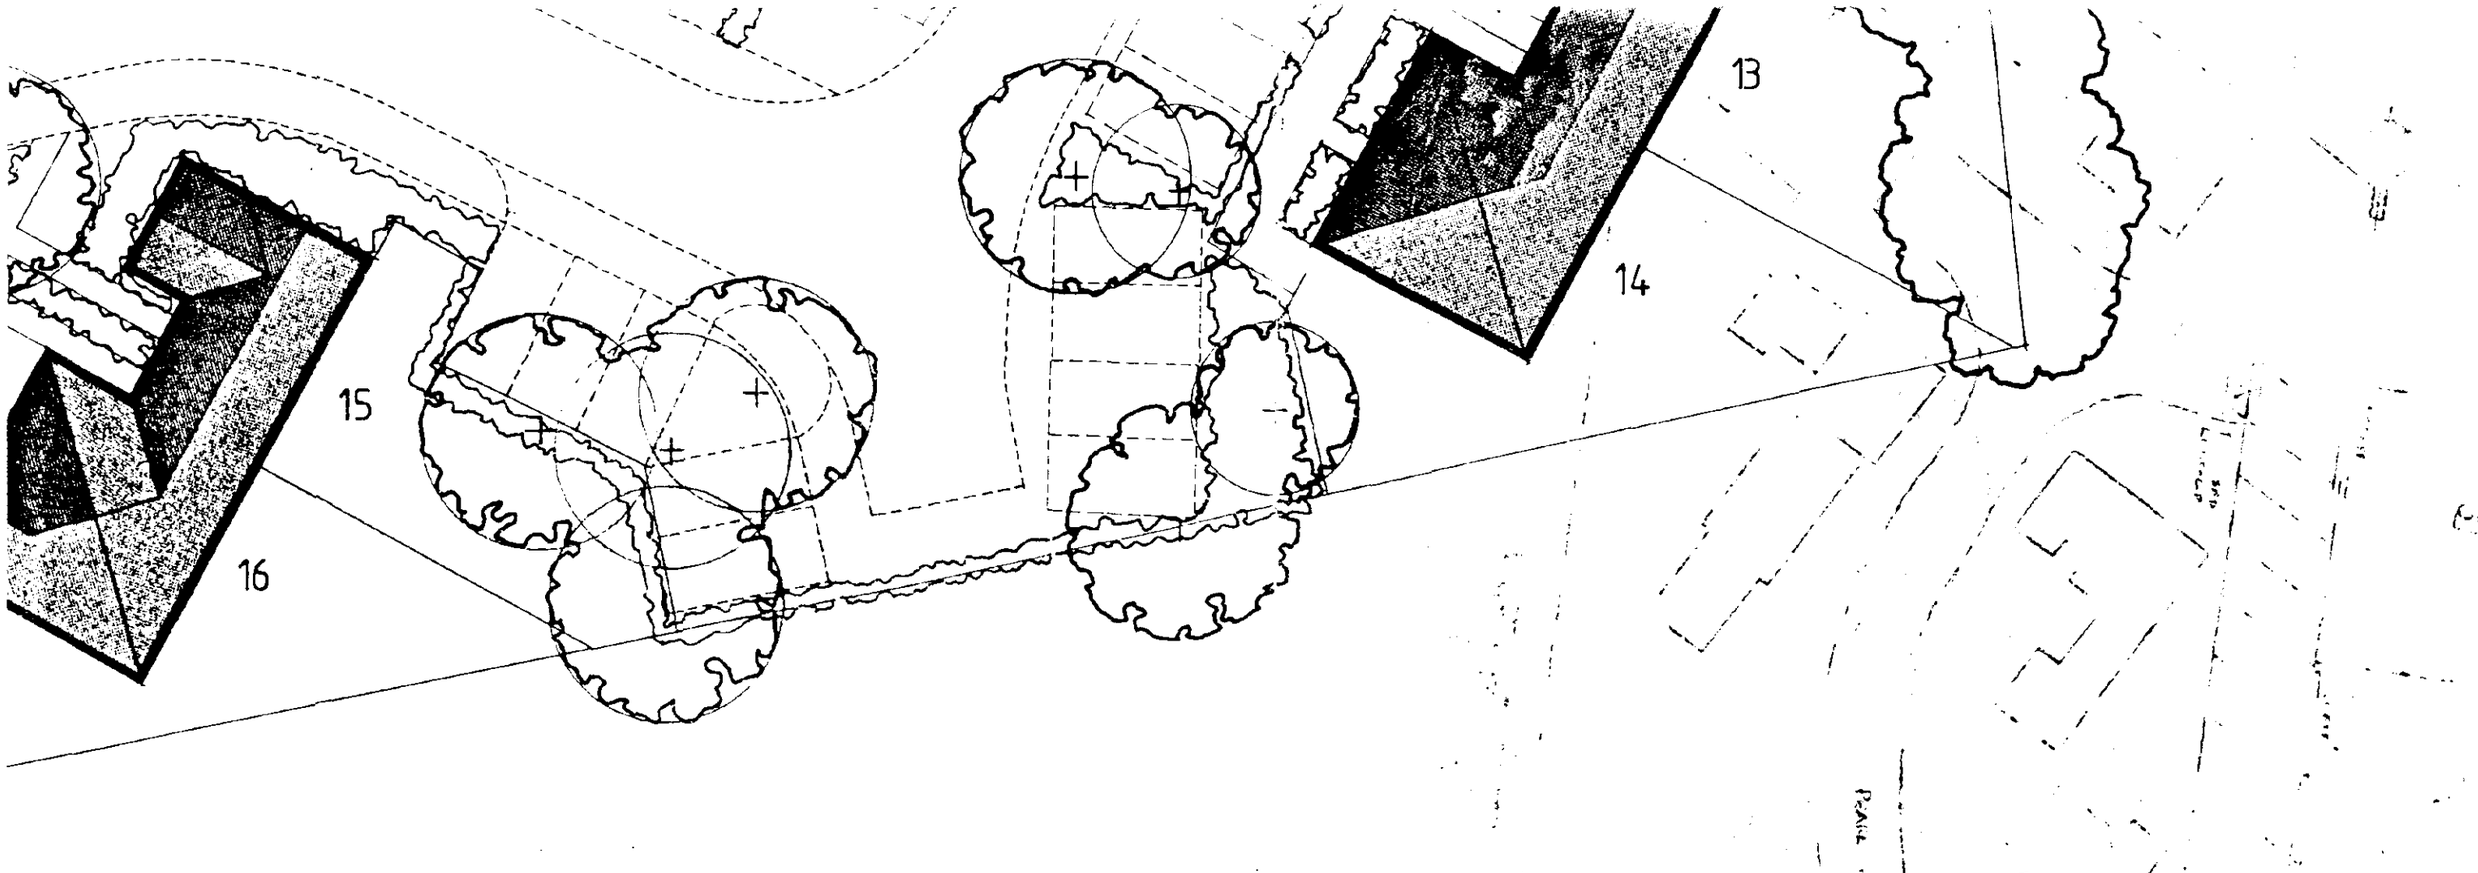


SOUTH HOLLAND D.C.
PLAN DEPT.
2 5 SEP 1989
REF.... 1301 89...


BOSTON ROAD
HOLBEACH


DWG 1488/11/4 September 1989 Scale 1:2000

Robert Doughty CHARTERED TOWN PLANNER and LANDSCAPE ARCHITECT
32. High Street. Helpringham. Sleaford. Lincolnshire. Tel:052921 646/7

APPLICATION NO. H09/0003/04

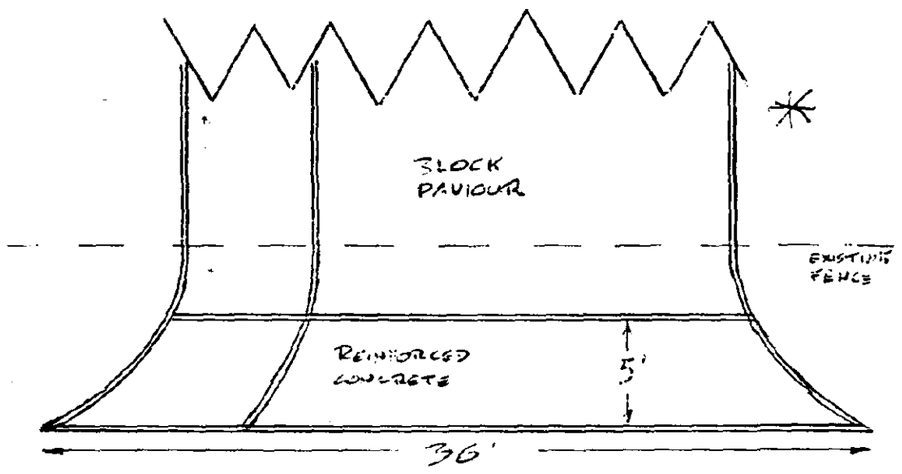


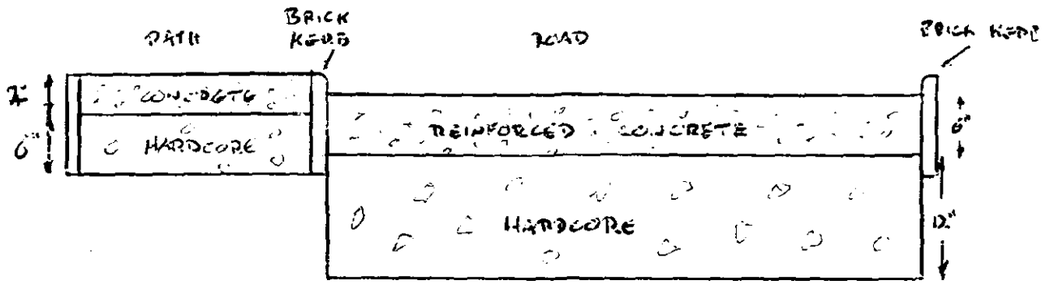


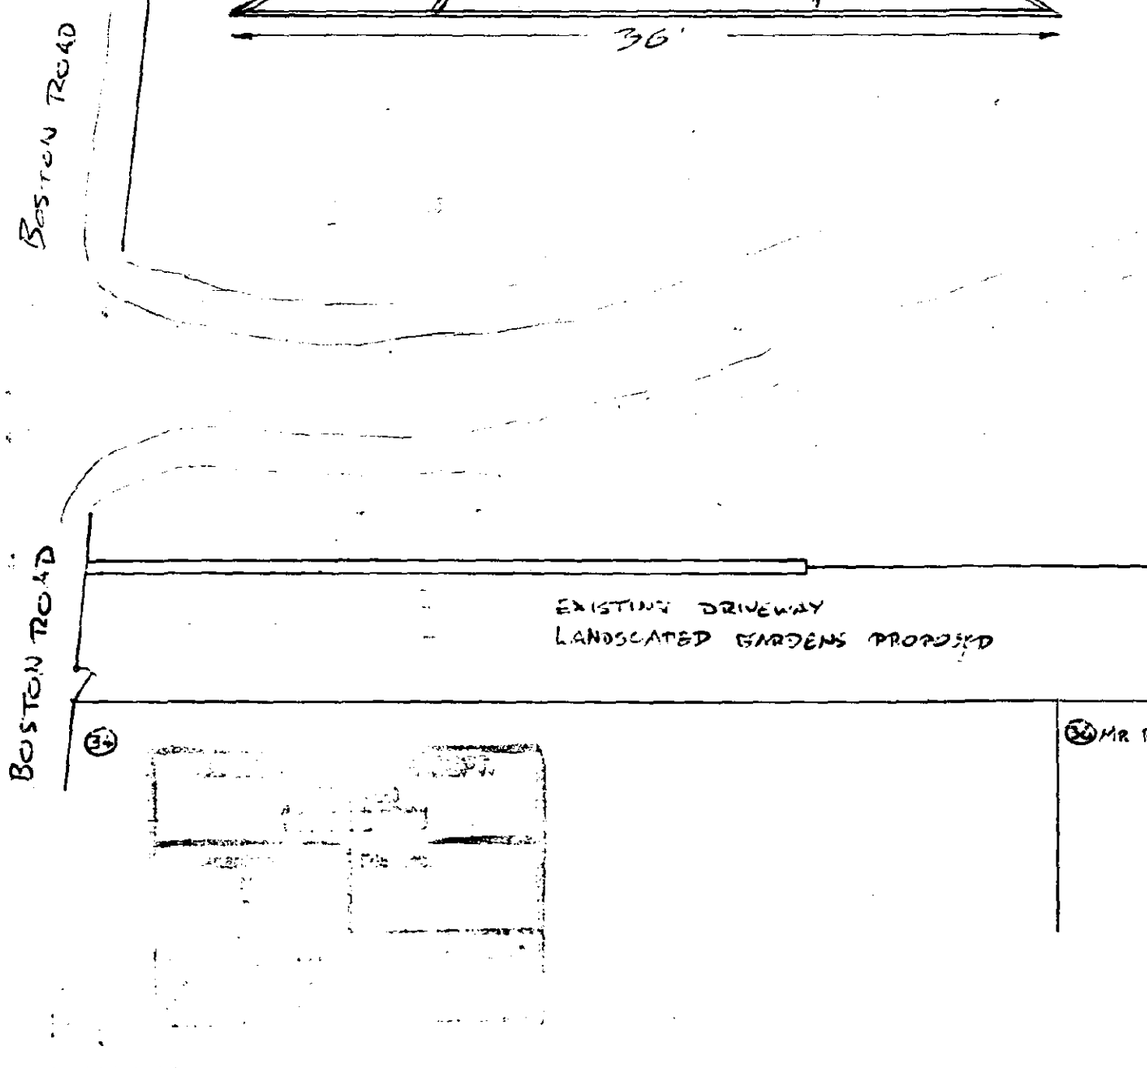


SCALE 1 SQFT = 1MM

APPLICATION NO. H09/0903/94

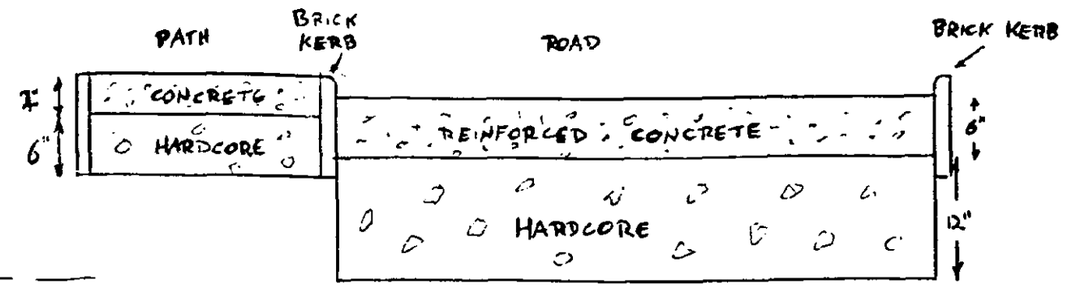

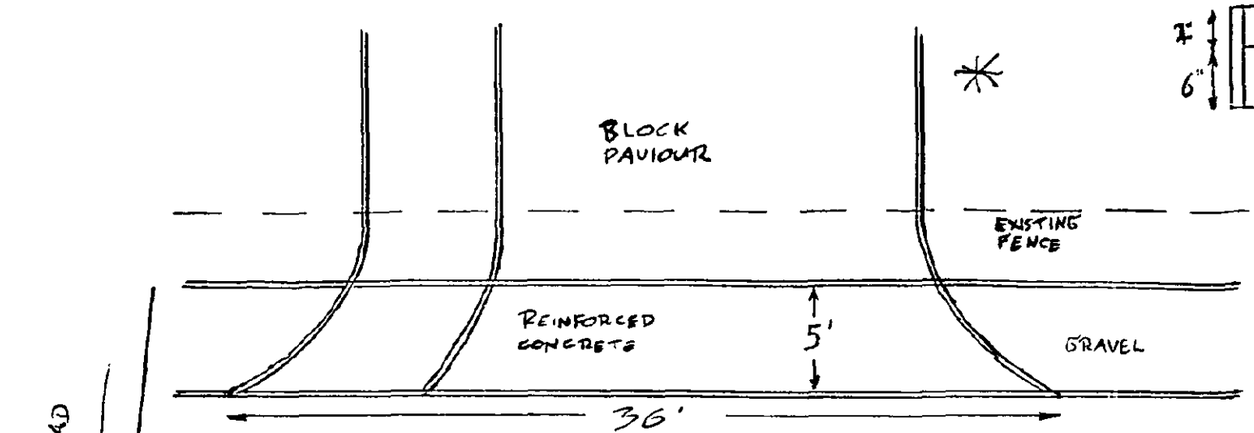

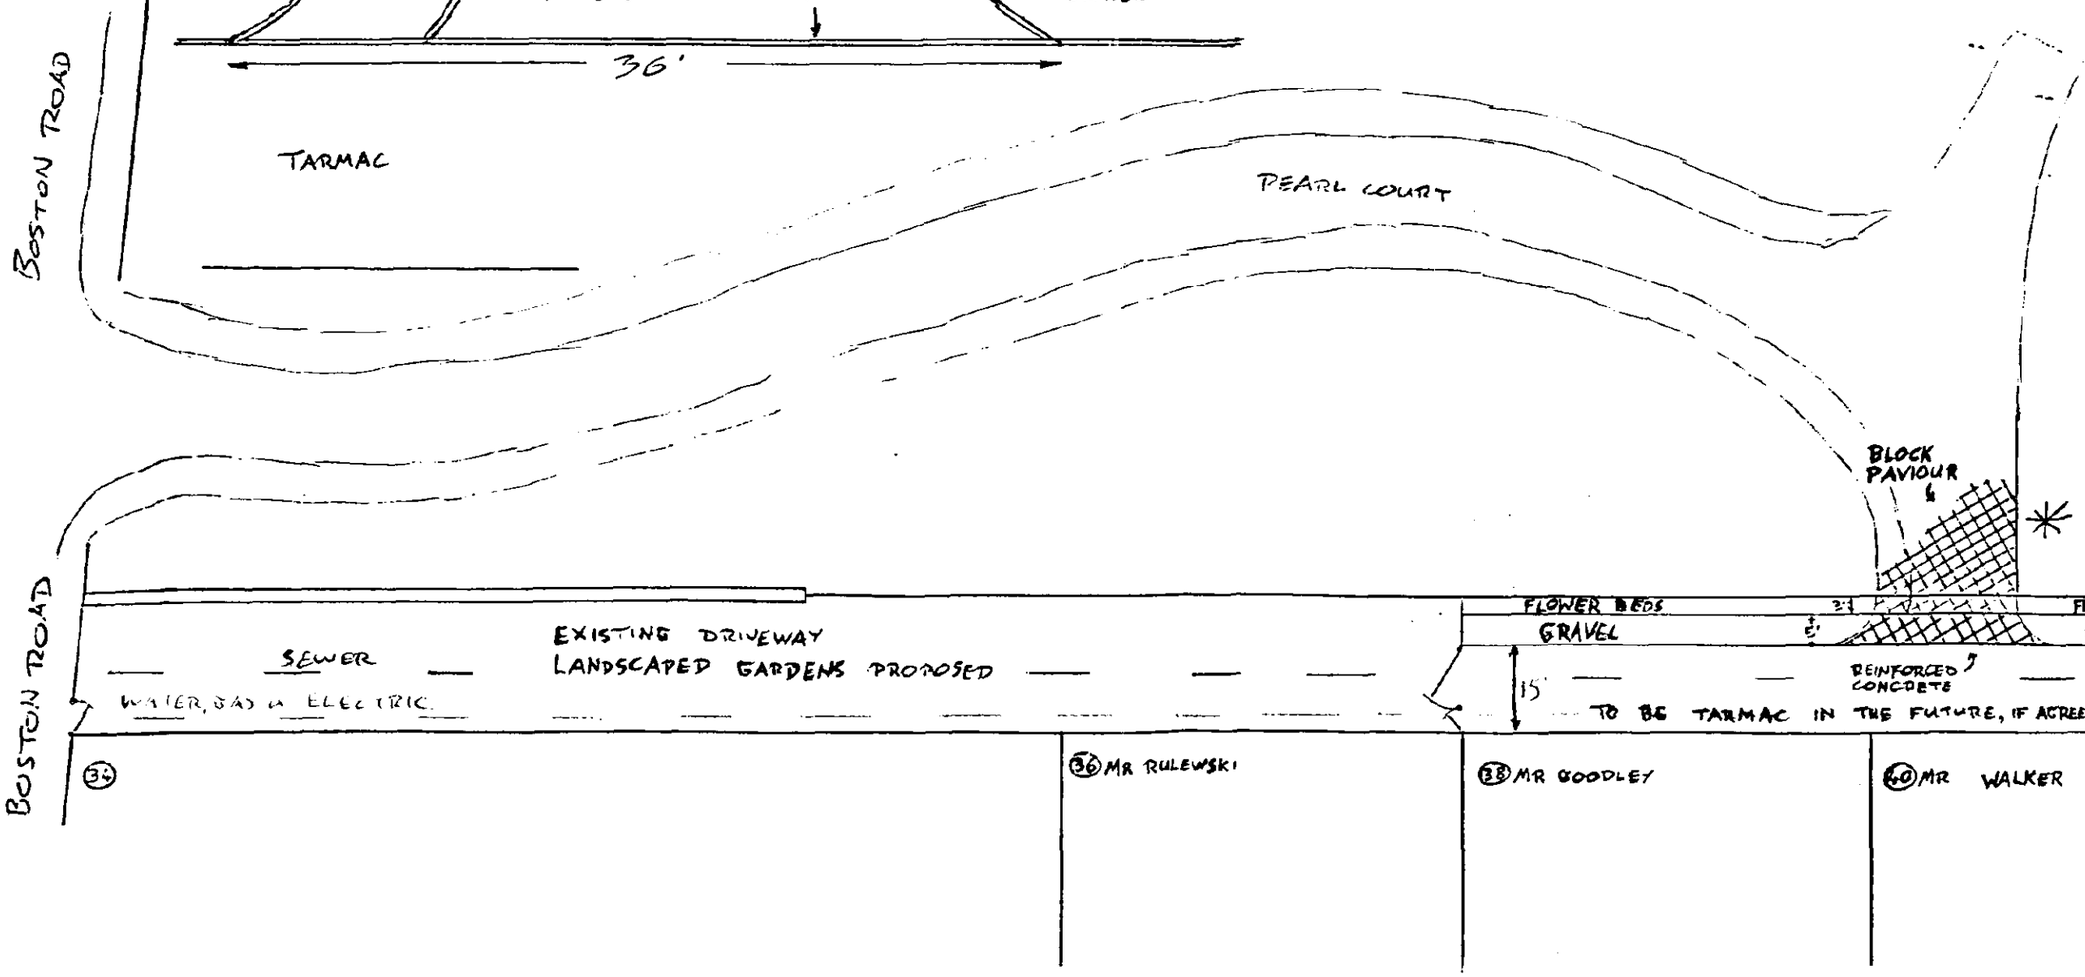


SCALE 1 FOOT = 1MM

HOLBEACH

HOLBEACH

D

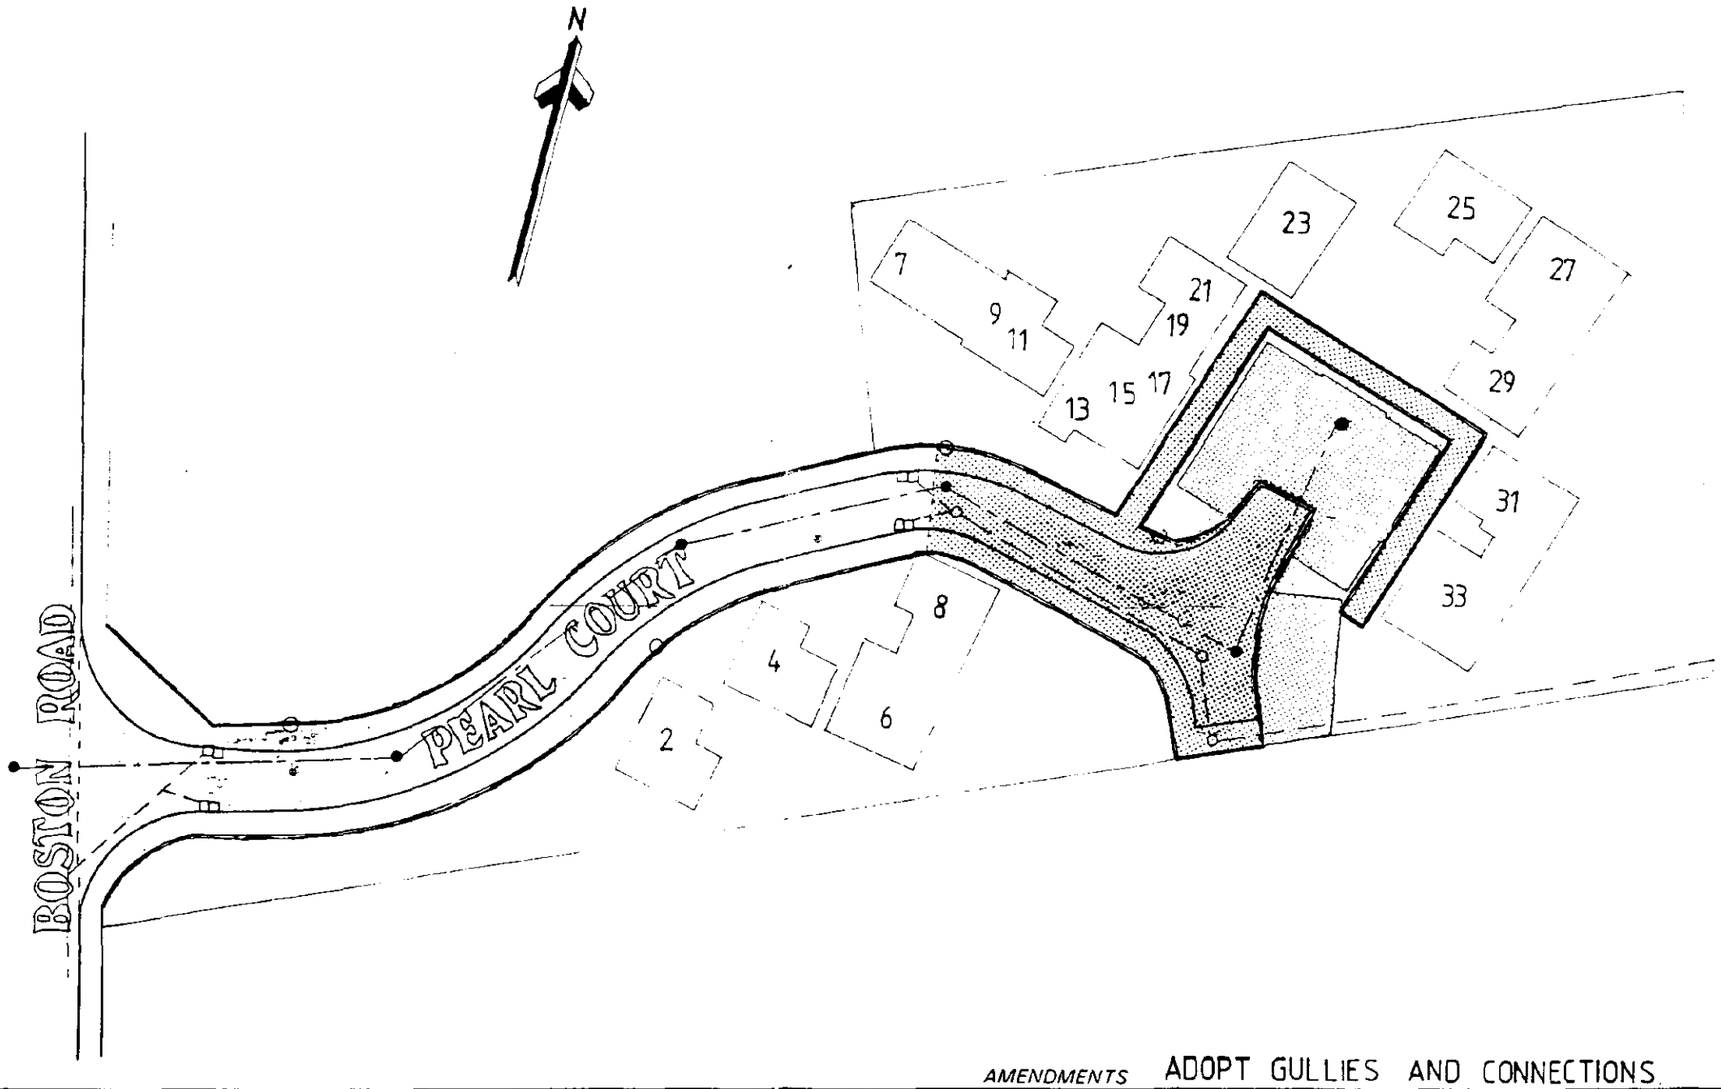

AMENDMENTS ADOPT GULLIES AND CONNECTIONS

Lincolnshire
COUNTY COUNCIL

J. EMMERSON, B.Sc., M.Sc., Ph.D., C.Eng., M.I.C.E.
DIRECTOR OF HIGHWAYS & PLANNING
LINCOLN
LN1 1DN

SCALE 1 : 500

		BY	DATE
FILE CORR.			
SEC.			
SURVEYED			
DRAWN	JB	15/2	
TRACED			

DRAWING NUMBER D

RESIDENTIAL DEVELOPMENT
BOSTON ROAD, HOLBEACH,
BY KINGS QUALITY HOMES.

UDO 4928/91 (21/23)