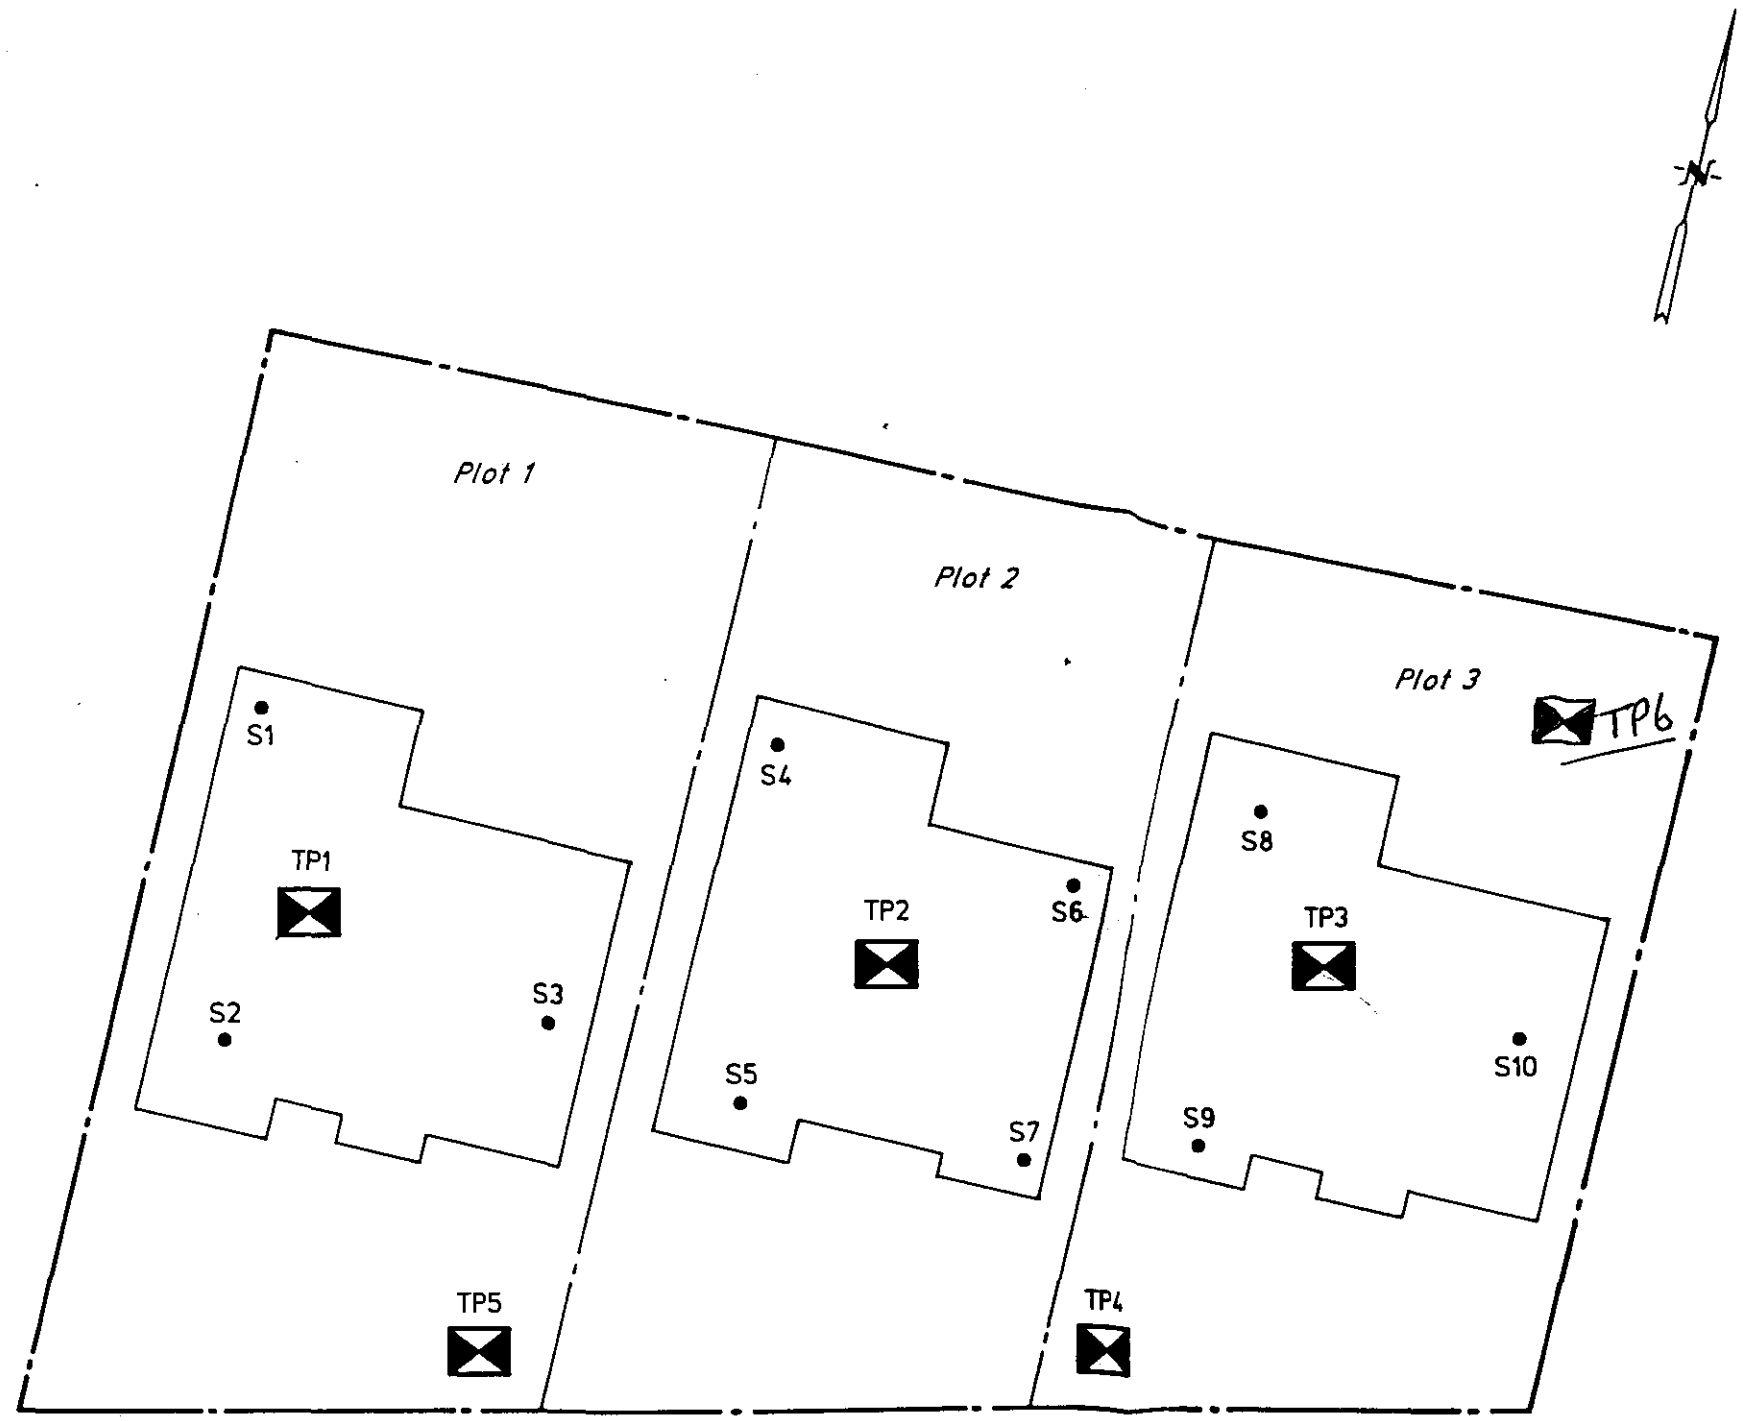

DC
NING
090101

KEY

TP1 - 5 TRIAL PITS

S1 - 10 SPIKE HOLES

IGES LTD
Consulting Geotechnical
& Environmental Engineers
TALISMAN HOUSE
11 TALISMAN SQUARE
KENILWORTH
WARWICKSHIRE, CV8 1JB
Tel. 01926 851113
Fax. 01926 851394

Client	Castle Building Ltd		
Site	Damgate, Holbeach		
Title	Exploratory Hole Location Plan		
Scale N. T. S.	Date April 2001	Project No. 7368	