



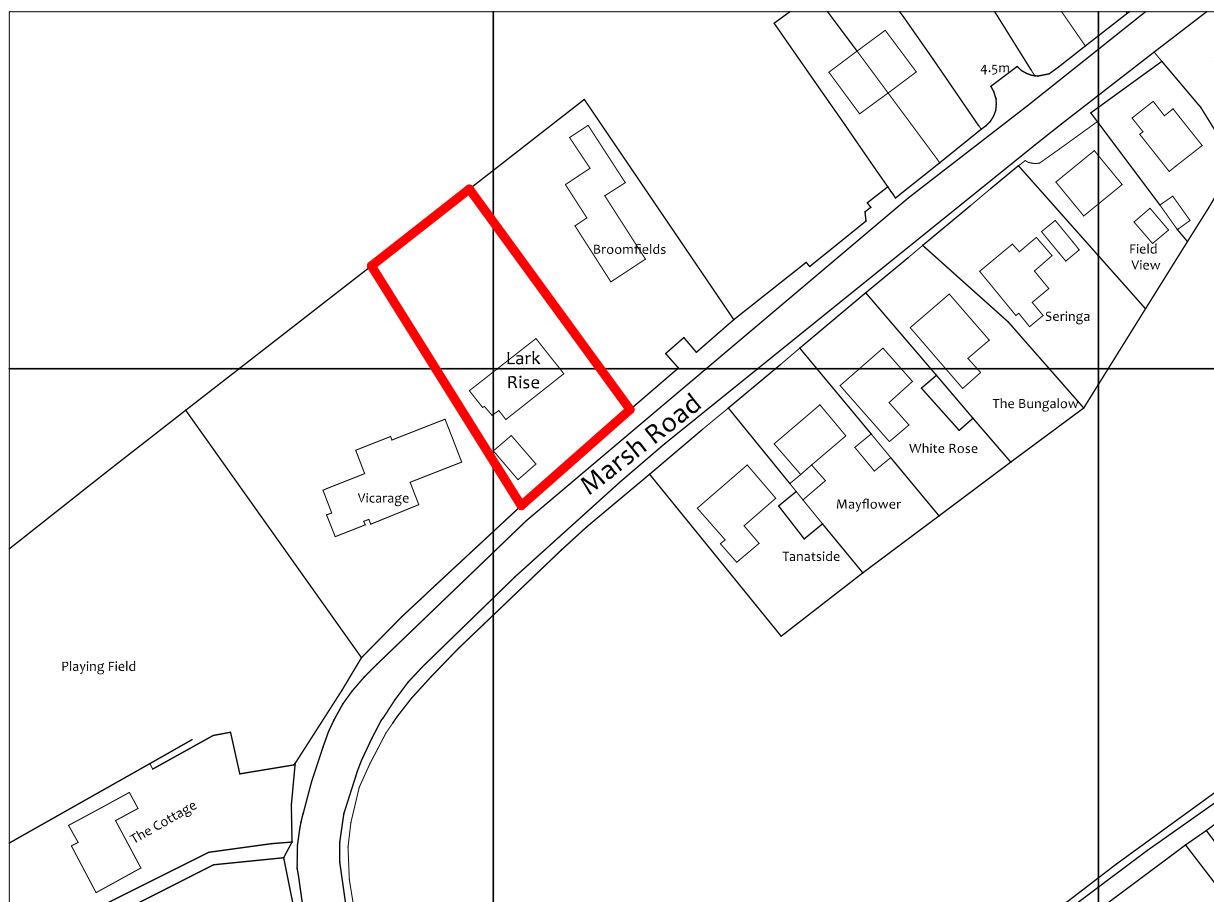

(c) Crown Copyright and database rights 2019. Ordnance Survey Licence 100031961
Reproduction in whole or in part is prohibited
without the prior permission of Ordnance Survey.

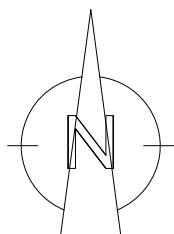

Villeneuve - Basin Road - Outwell
Norfolk - PE14 8TQ
01945 772550
01223 969427
www.angliabuildingconsultants.co.uk
info@angliabuildingconsultants.co.uk

Issue: For Planning Approval

Site: Lark Rise, Marsh Road,
Holbeach, Lincolnshire, PE12 8JT

Project: Extension and Alterations

Drawing: Title: Location Plan

Client: Mr and Mrs Henry

Date: September 2019

Scale: 1:1250 At: A4

Drawing Number: 16-1566-1