




S O U T H

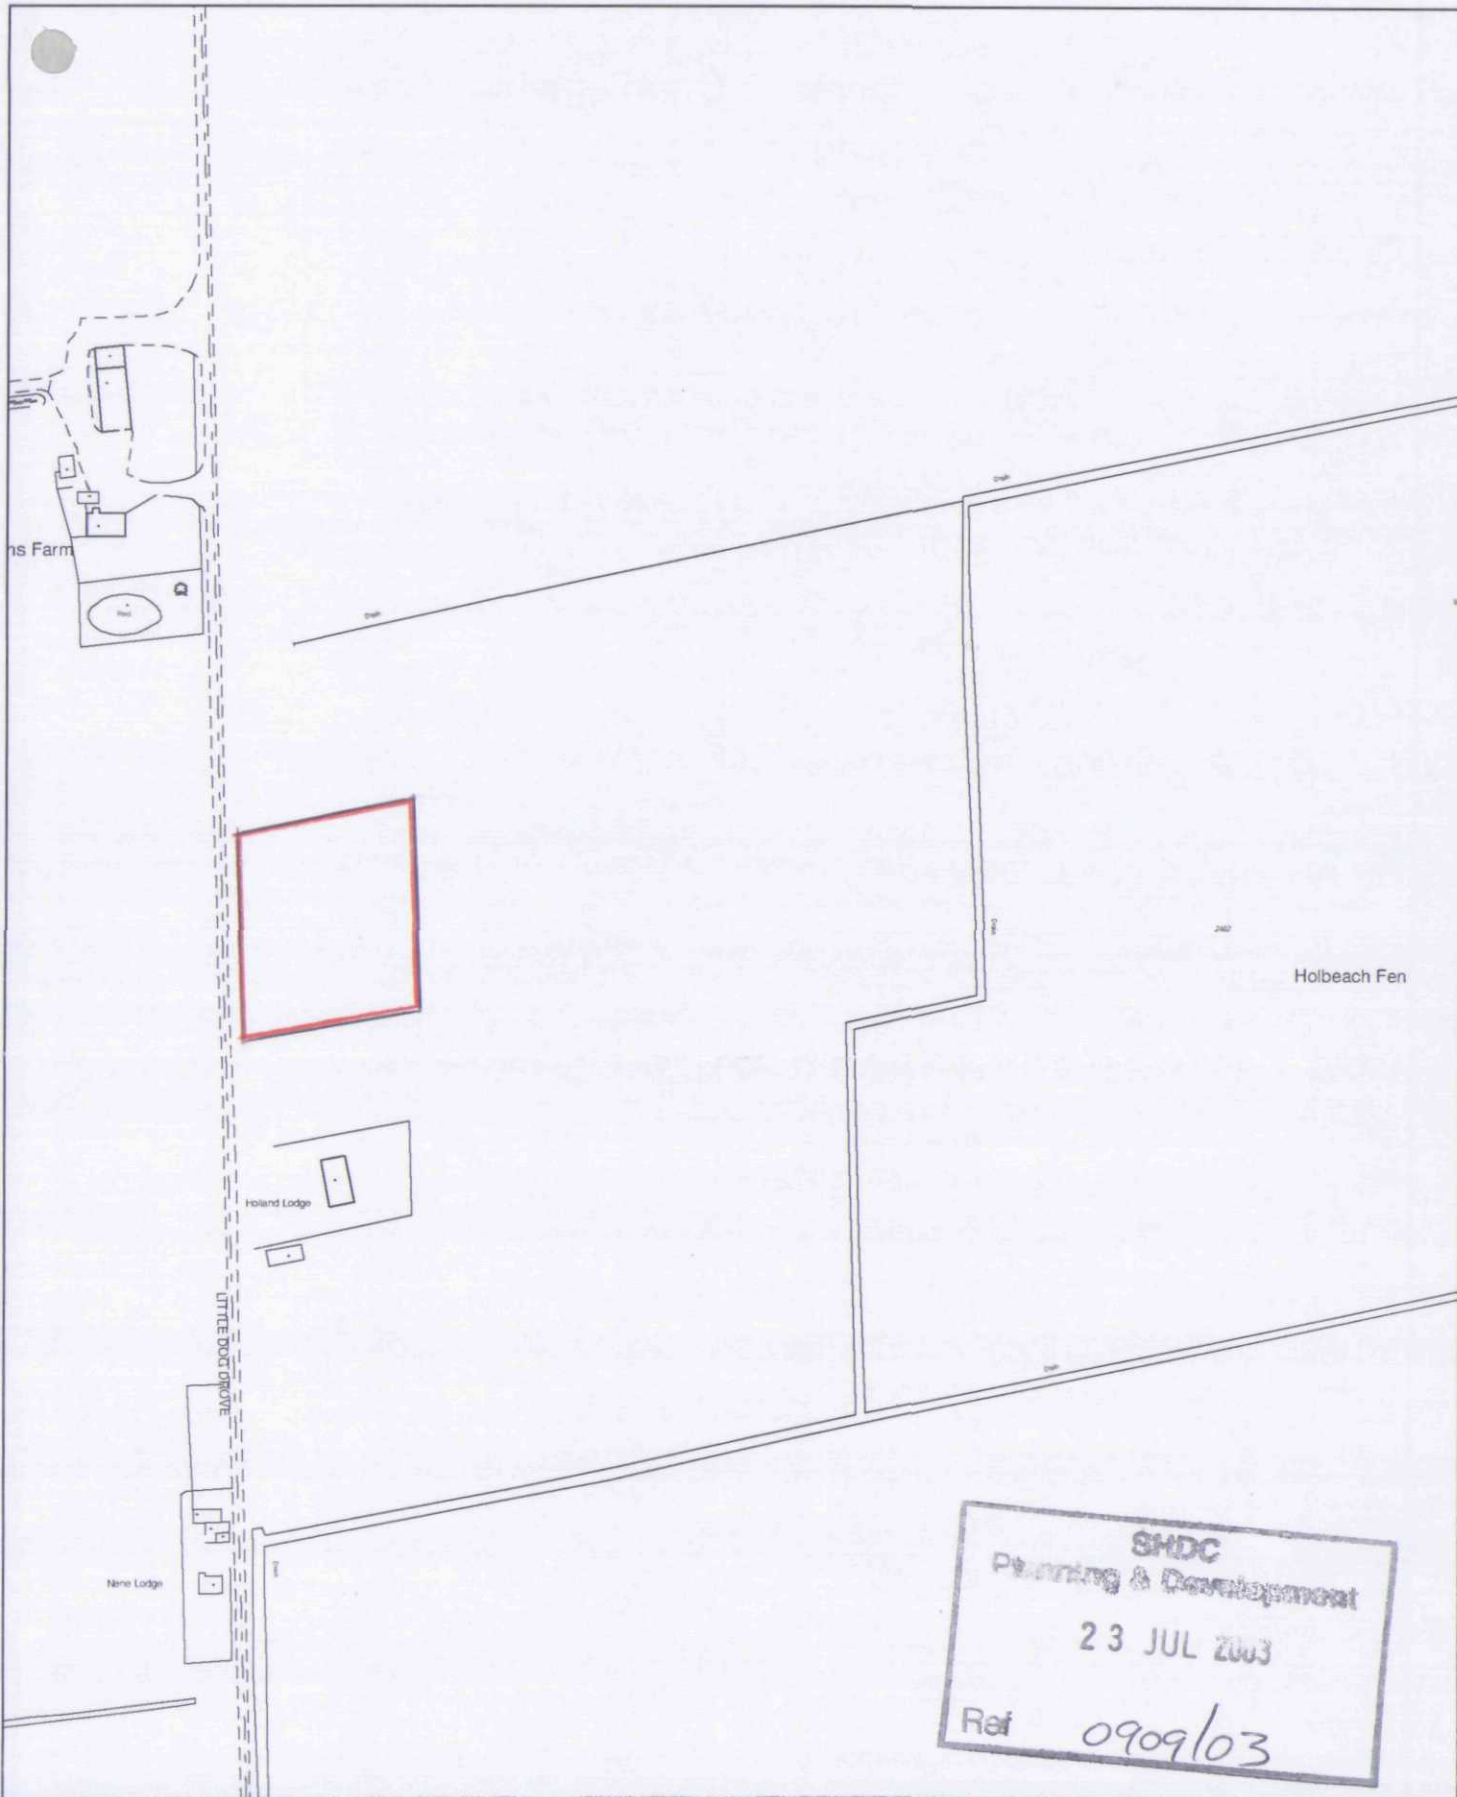

H O L L A N D  
D I S T R I C T C O U N C I L

Council Offices, Priory Road, Spalding,  
Lincolnshire PE11 2XE

This copy has been produced specifically for the map return  
scheme purposes only. No further copies may be made.

Scale:  
1:2500

This map is reproduced from Ordnance Survey material with  
permission of Ordnance Survey on behalf of Her Majesty's  
Stationary Office (c) Crown copyright. Unauthorised reproduction  
infringes Crown copyright and may lead to prosecution or civil  
proceedings. South Holland District Council LA079413 2003

