




FRONT



SIDE

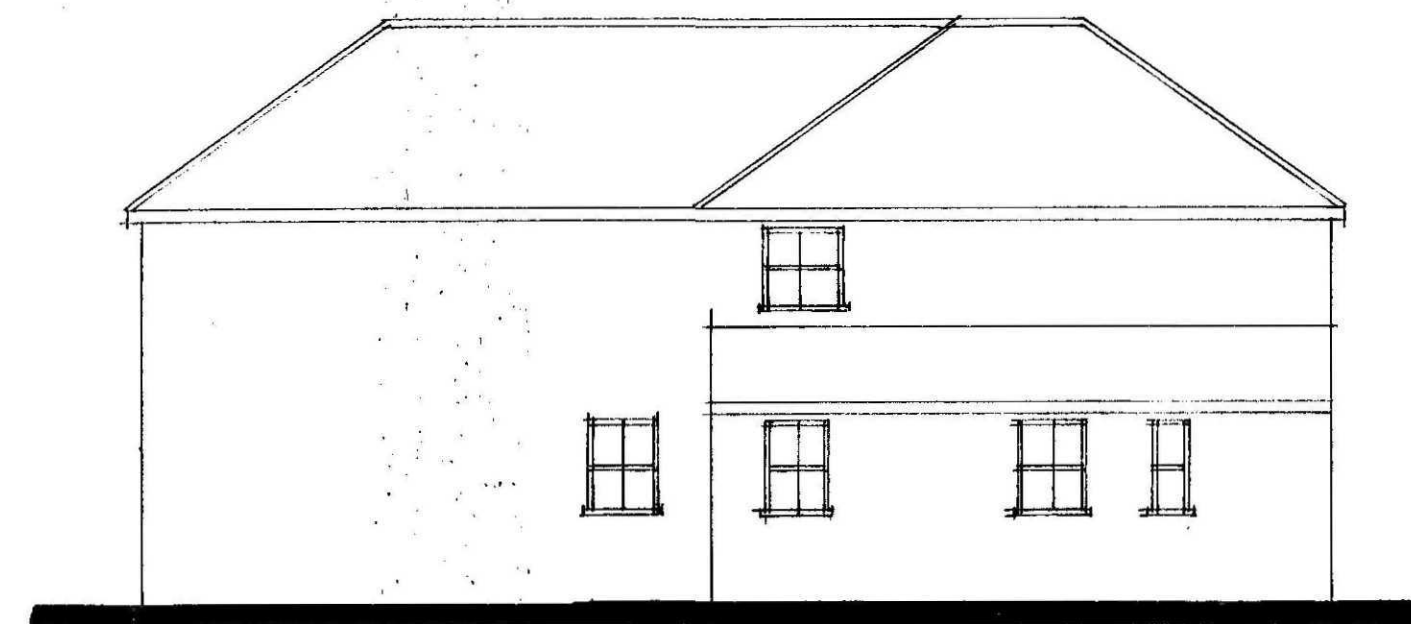

REAR



SIDE

0909-11

Status
DESIGN
CONSULTANTS IN ARCHITECTURE & PLANNING

PROPOSED EXTENSION &
ALTERATIONS AT BAY
LODGE, 36 FEN ROAD,
HOLBEACH FOR

THE REGARD PARTNERSHIP
LTD.

ELEVATIONS AS EXISTING

1:100

SD11-031/2

SEPT-11

B.GILHAM.

