



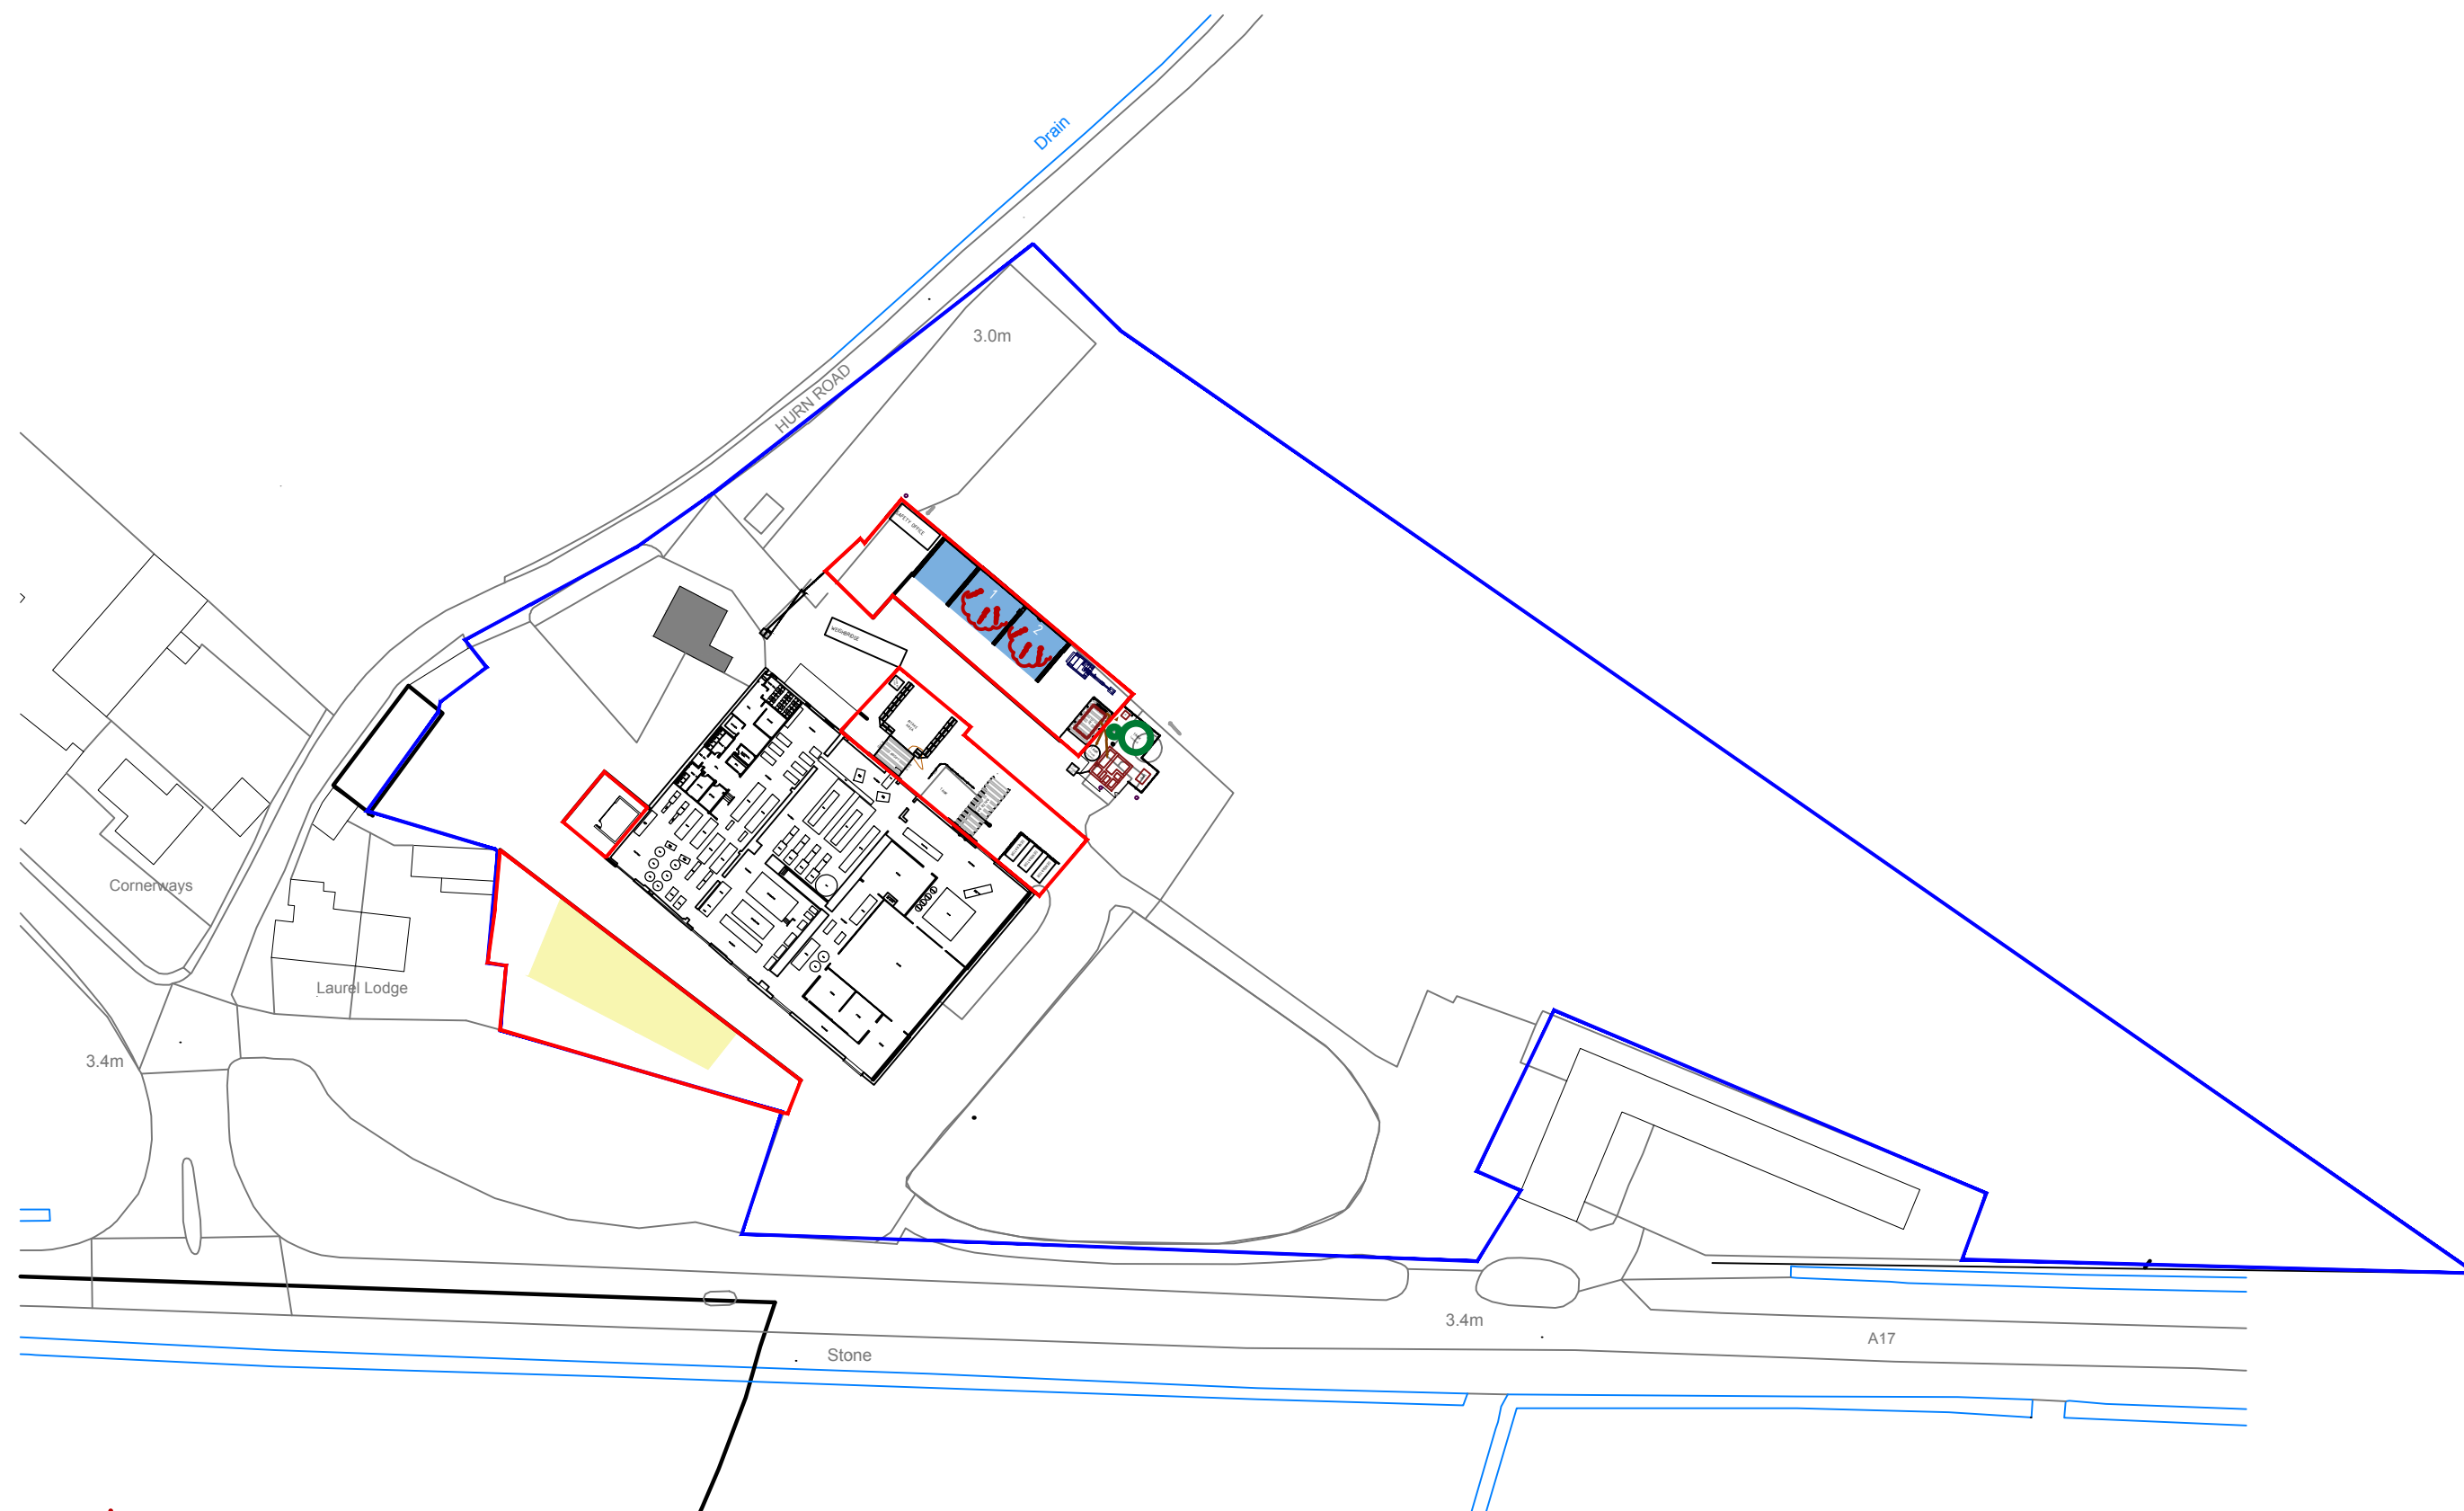

Site Location plan 1:1250

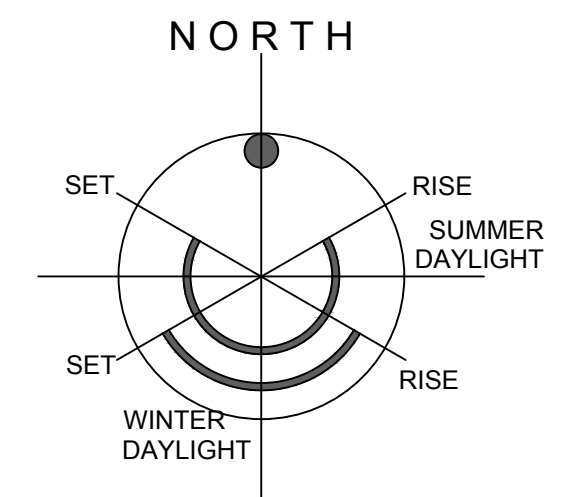

MaxDesign 

Architecture | Planning | Consultancy

Armstrong House, First Avenue, Doncaster, DN9 3GA

t: 01302 867509 m: 07734 939 044
e: design@maxdesignconsultancy.co.uk w: maxdesignconsultancy.co.uk

status:

PLANNING

client:

Midwest polychem

project:

Washway Road, Holbeach

title:

Site Location plan

scale:

1:1250 @A2

date:

July 2025

project no.:

2568

drawn:

MJ

number:

100

rev:

A