CONTROL POINTS
1 1035.395 3015.395 12.278 PIAD NAIL
2 1000.000 3000.000 T.V. AERIAL

KEY LISTING

BM BENCHMARK
STN SURVEY STATION

FENCE
BRD BOARDED
CLF CHAIN LINK
CHF CHESTNUT
BWF BARBED WIRE
PF PALISADE
RPF RAIL + POST
PWF POST + WIRE
SRF SPUR RAIL
PN PANEL
PT POST
GP GATEPOST
GATE

MANHOLES
FP FLATED PIT
SP SOAKAWAY
VP VENTILATING PIPE
WM WATER METER
CL COVER LEVEL
IL INVERT LEVEL

TREE GIRTH (CIRCUM) AT 1m
SPREAD RADIUS 6m
HEIGHT 18m
CONIFERS AOA
STUMP TREE STUMP GIRTH CIRCUM 1.5m

HEDGE
OUTLINE OF BUSH / HEDGE

TK TRACK
BANKING

ROAD EDGE (NON KERBED)
EP EDGE PATH
NKEP NON KERB EDGE PATH
SHEP SHARP KERB


CHIMNEYPOT
VENT
MC MAN COVER
TC TELE DP COVER
GC GRAVEL CHIPS
BW BRITISH WINDOW
RB RECESSED
HR HAND RAIL
CR CRUSH BARRIER
BENCH
BUS STATION

WALL BRICK
TILE
STONE
BRICK
WINDOW

CB BY CAVITY BRICK
BWA BY ARMLEY CLERESTORY BRICK
BWH BY HOWARTH
TD BY TRADITIONAL STYLE
FCD FANCY CABLE DUCT COVER
EP ELECTRICITY POLE
EMH ELECTRICITY MANHOLE
ER EARTH ROD
FWC FENCE
FH FIRE HYDRANT
FMH FIRE HYDRANT MANHOLE
WM WATER METER
WSV WATER STOP VALVE
CV STOP VALVE
WMH WATER VALVE MANHOLE
WP WATER
TPC TELEPHONE PILLAR
TSCB TRAFFIC SIGNAL CONTROL BOX

THE DESCRIPTION OF A WALL, FENCE OR HEDGE AS BEING ON A BOUNDARY DOES NOT INDICATE THAT IT IS NECESSARILY OF A SINGLE OWNERSHIP. RECOURSE SHOULD BE MADE TO THE APPROPRIATE TITLE DEEDS.

NORTH

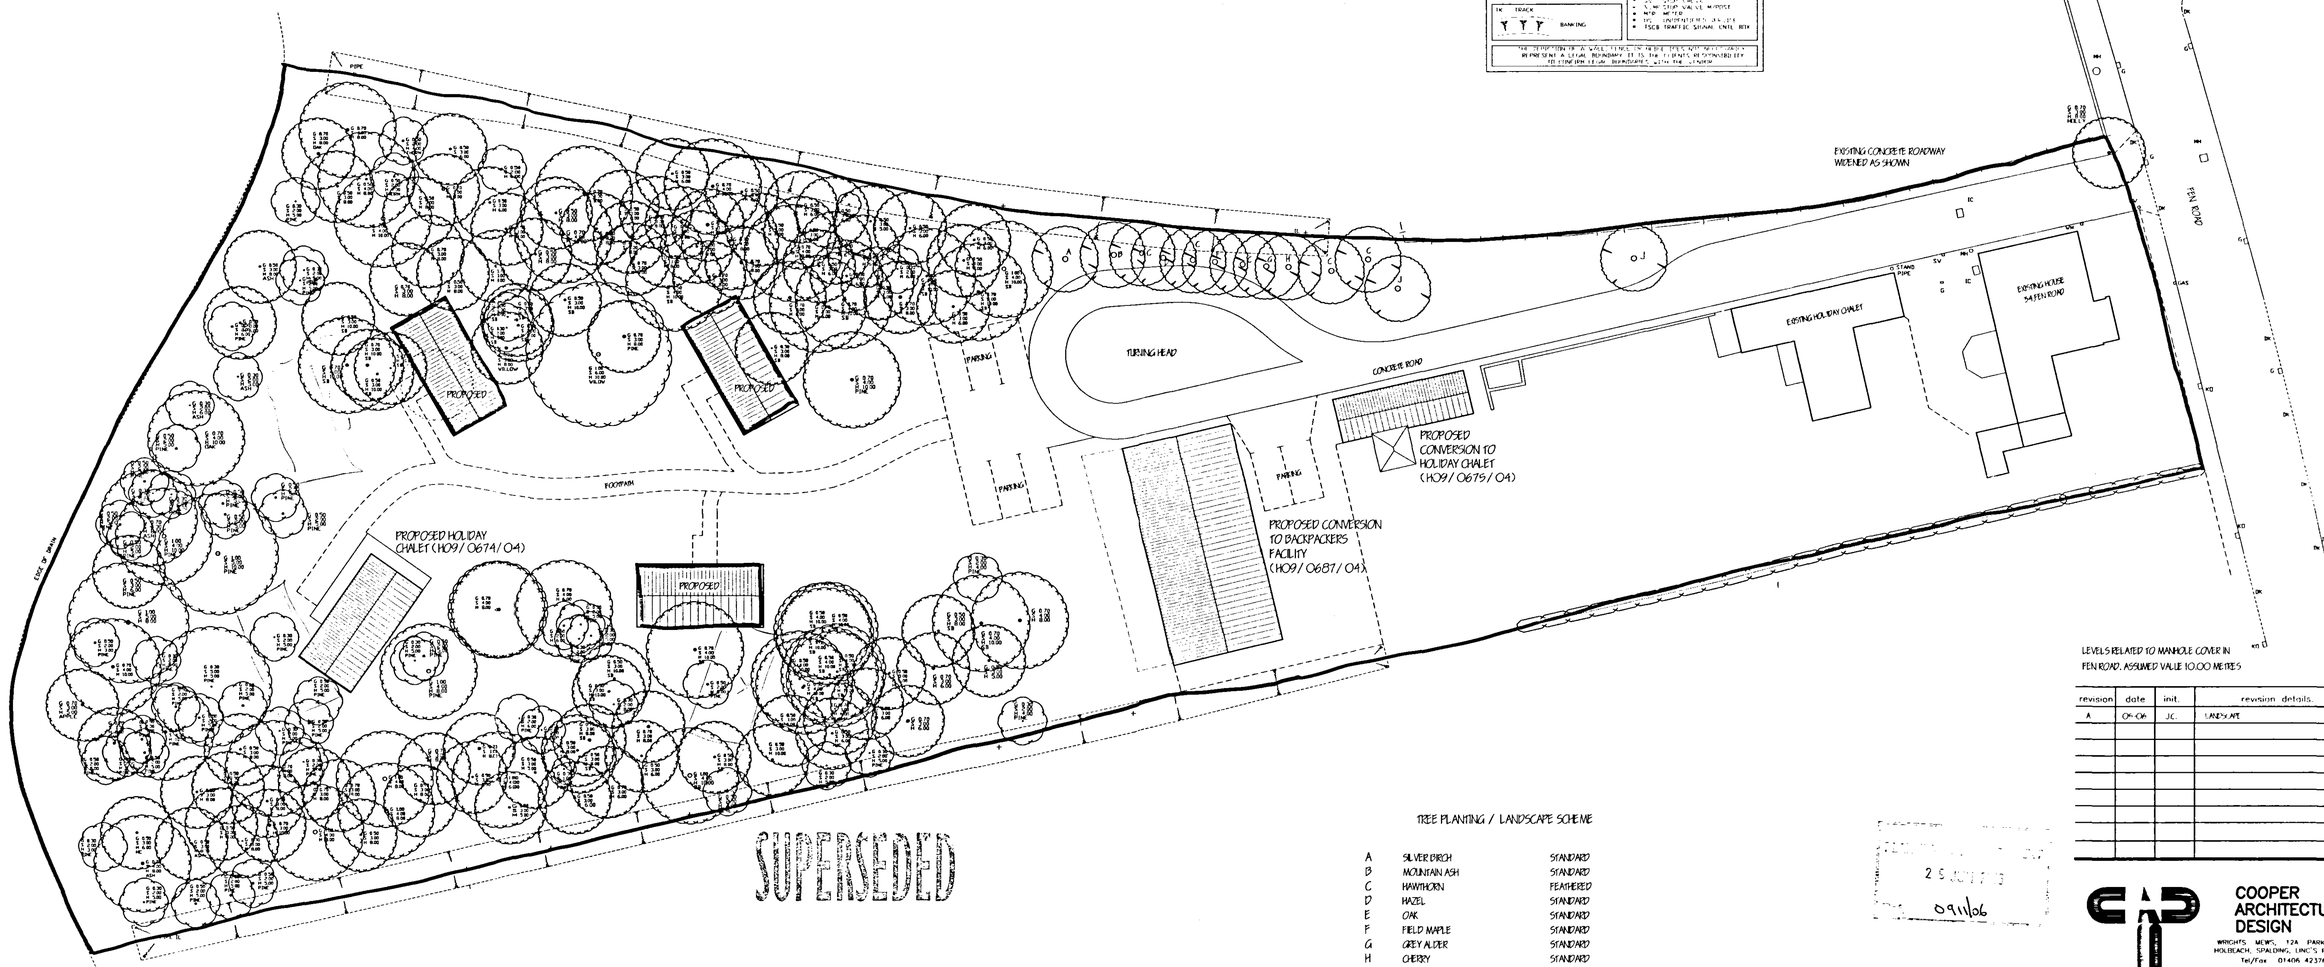

SUPERSEDED

TREE PLANTING / LANDSCAPE SCHEME

A	SILVER BIRCH	STANDARD
B	MOUNTAIN ASH	STANDARD
C	HAWTHORN	FEATHERED
D	HAZEL	STANDARD
E	OAK	STANDARD
F	FIELD MAPLE	STANDARD
G	GREY ALDER	STANDARD
H	CHERRY	STANDARD
J	SYCAMORE	STANDARD

ALL PLANTING TO BE IN ACCORDANCE WITH B.S. 4428:1989 AND AMENDMENT No. 1 (1990).
ALL TREES TO BE PLANTED WITH MINIMUM 0.6m MULCH MAT AND TO BE STAKED, TIED & TUBED.
1/3 TO 1/2 BAG OF PEAT FREE TREE AND SHRUB PLANTING COMPOST TO BE INCORPORATED INTO BACKFILL FOR EACH PLANT.

LEVELS RELATED TO MANHOLE COVER IN FEN ROAD, ASSUMED VALUE 10.00 METRES

revision	date	init.	revision details.
A	04.04	J.C.	LANDSCAPE

29 NOV 04
0911/66

SUPERSEDED

COOPER ARCHITECTURAL DESIGN
WRIGHTS MEWS, 124 PARK ROAD, HOLBEACH, SPALDING, LINC'S PE12 7EJ
Tel/Fax 01406 423762
Mobile 07808 125 778

Client.
MR & MRS R. GORDON

Project.
34 FEN ROAD
HOLBEACH
SPALDING
LINC'S.

Drawing.
BLOCK PLAN

Scale.	1:250	Drawing No.	0529-02-A
Date.	MAY '04	Drawn.	J.C.