
(1) In situ.
(2) On site, but in different position.
(3) Not in situ.
(4) In position shown, not as per Ha/0674/04.

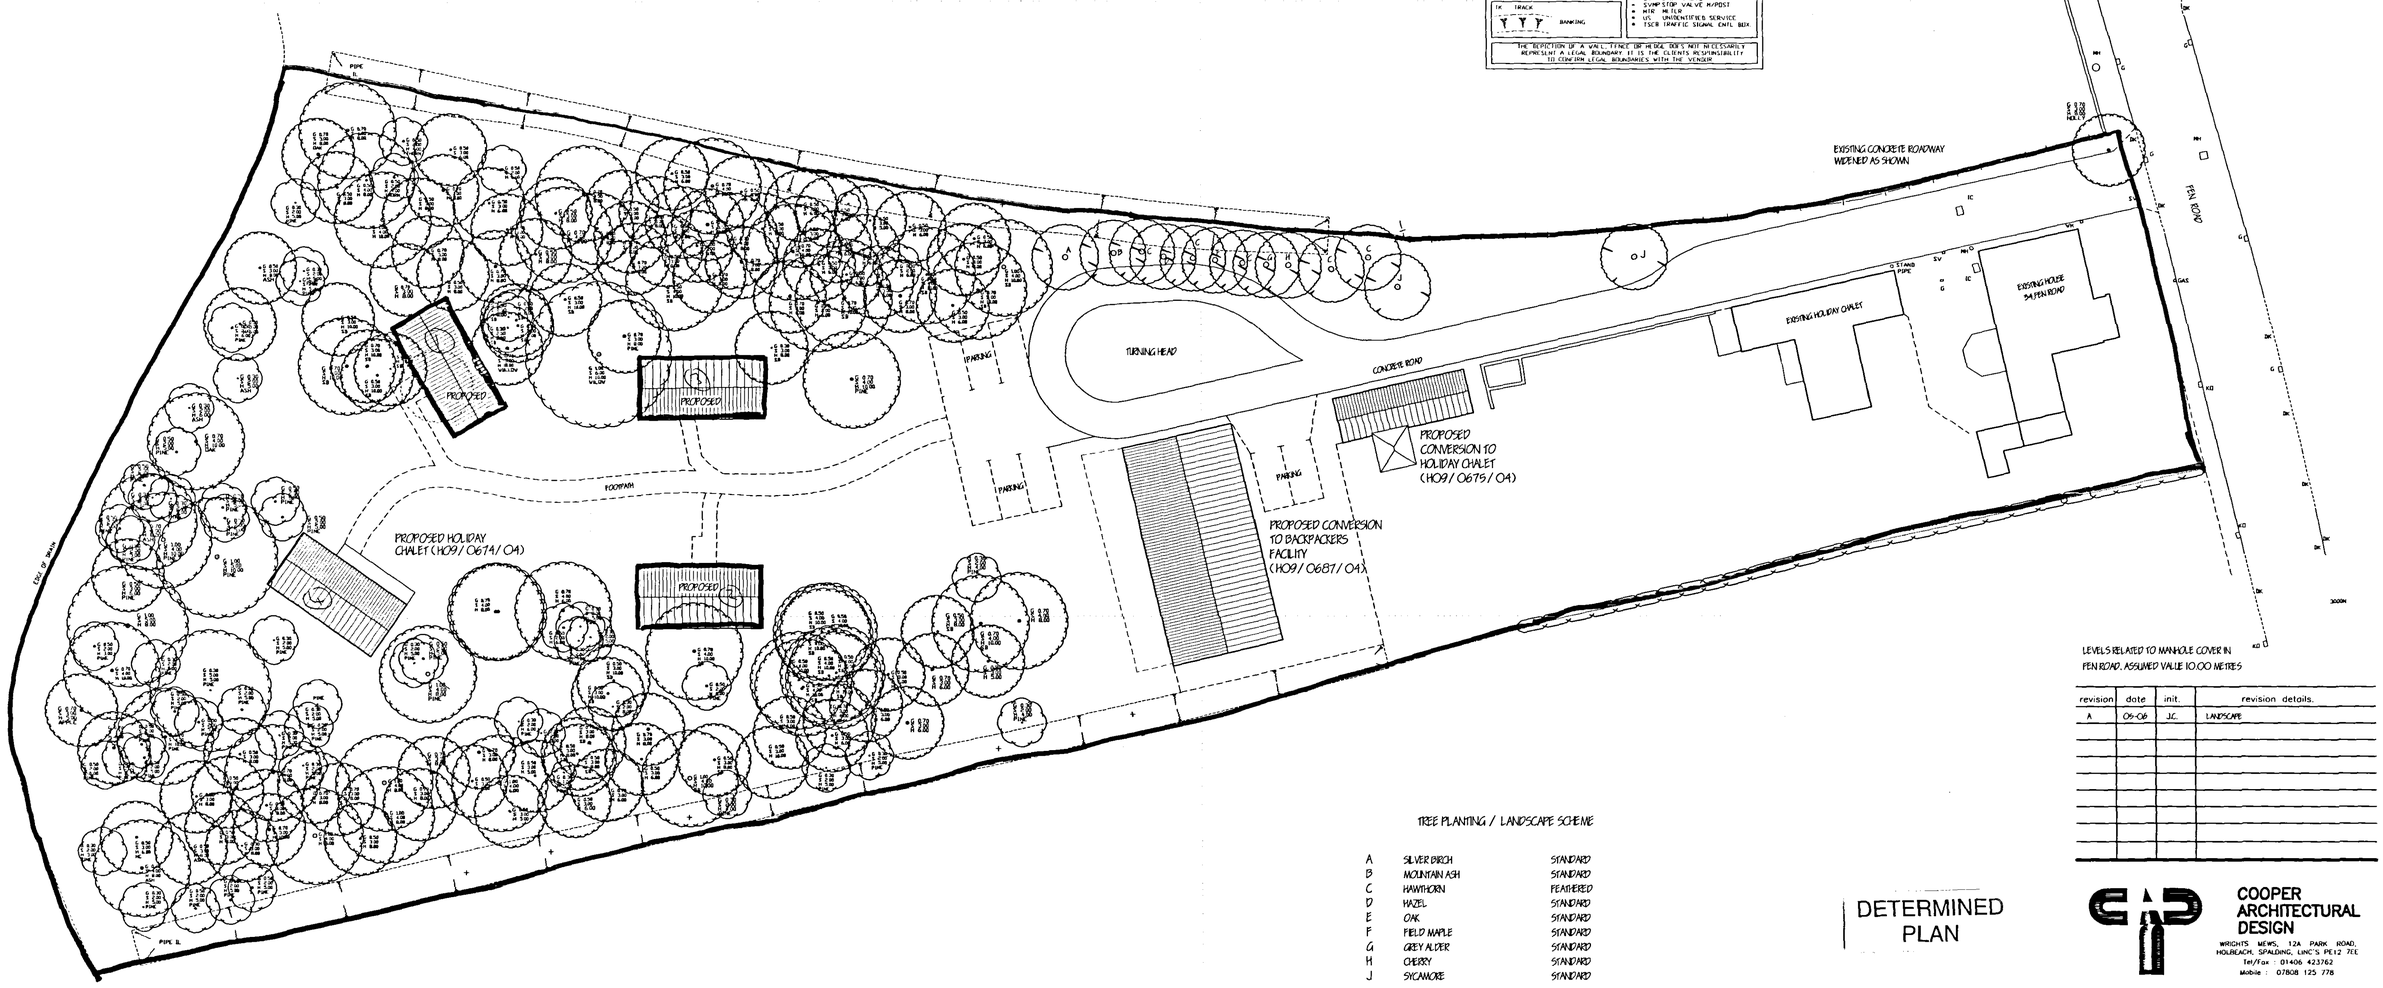

LEVELS RELATED TO MANHOLE COVER IN PEN ROAD, ASSUMED VALUE 10.00 METRES

revision	date	init.	revision details.
A	09-06	J.C.	LANDSCAPE

TREE PLANTING / LANDSCAPE SCHEME

A	SILVER BIRCH	STANDARD
B	MOUNTAIN ASH	STANDARD
C	HAWTHORN	FEATHERED
D	HAZEL	STANDARD
E	OAK	STANDARD
F	FIELD MAPLE	STANDARD
G	GREY ALDER	STANDARD
H	CHERRY	STANDARD
J	SYCAMORE	STANDARD

ALL PLANTING TO BE IN ACCORDANCE WITH B.S. 4428:1989 AND AMENDMENT No. 1 (1991)
ALL TREES TO BE PLANTED WITH MINIMUM 0.6m MULCH MAT AND TO BE STAKED, TIED & TUPED.
1/3 TO 1/2 BAG OF PEAT FREE TREE AND SHRUB PLANTING COMPOST TO BE INCORPORATED INTO BACKFILL FOR EACH PLANT.

DETERMINED PLAN

Date 9/11/06

AMENDED PLAN
Ref.

COOPER ARCHITECTURAL DESIGN
WRIGHTS MEWS, 12A PARK ROAD, HOLBEACH, SPALDING, LINC'S PE12 7EE
Tel/Fax : 01406 423762
Mobile : 07808 125 778

Client. MR & MRS R. GORDON

Project. 34 PEN ROAD, HOLBEACH, SPALDING, LINC'S.

Drawing. BLOCK PLAN

Scale. 1:250	Drawing No. 0525-02-A
Date. MAY '04	Drawn. J.C.