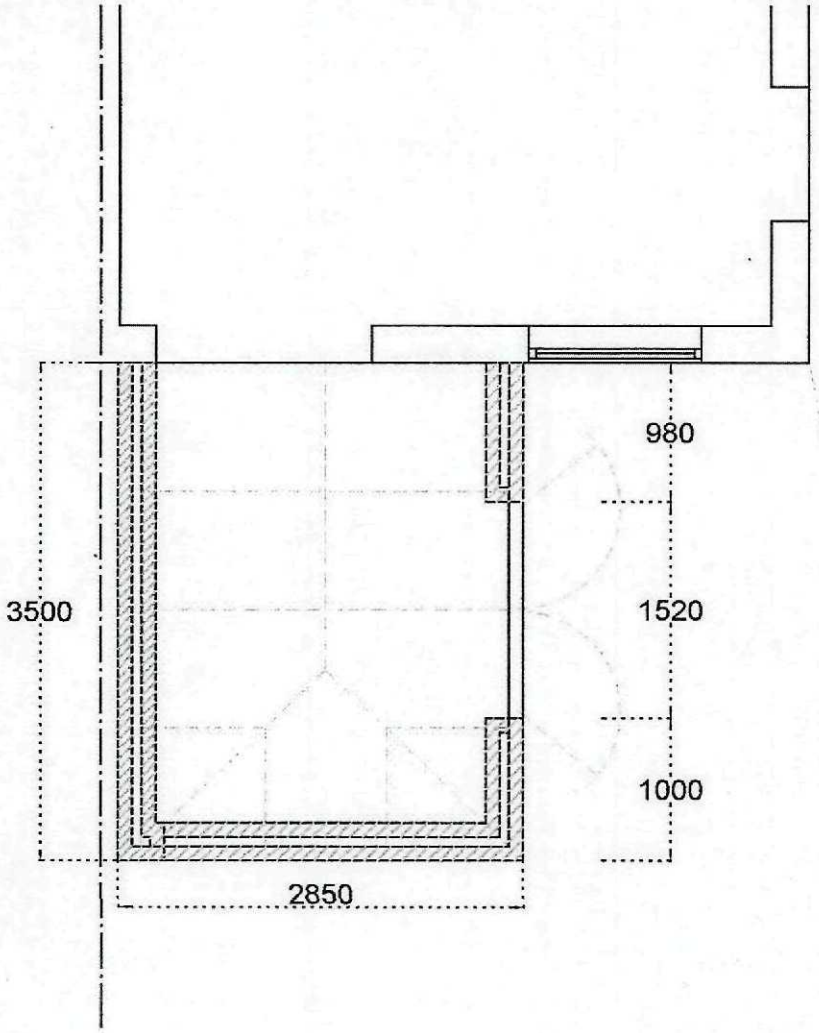


NOTES:

WALLS: BRICKWORK TO MATCH EXISTING WITH WHITE uPVC FRAMES & DOUBLE GLAZED UNITS

ROOF: 35mm POLYCARBONATE ROOF SHEETS

SHDC
Planning & Development
09 JAN 2012
Ref: 0912-11

GARAGE

PLAN

MERIDIAN
WINDOWS • DOORS • CONSERVATORIES
5C BENBRIDGE IND. EST. HEYBRIDGE,
MALDON, ESSEX CM9 4ER
TEL: 01621 851047, FAX 01621 855190

DRG TITLE: PLANNING LAYOUT

SITE ADDRESS:

50 MERIDIAN GARDENS

HOLBEACH LINCONSHIRE

PE12 7JF

REV	DATE	DESCRIPTION
-	25/05/06	STARTING

SCALE: 1:50

DRG No: BR/6020-2

DATE OF ORIGIN 25/05/06 REV: -