



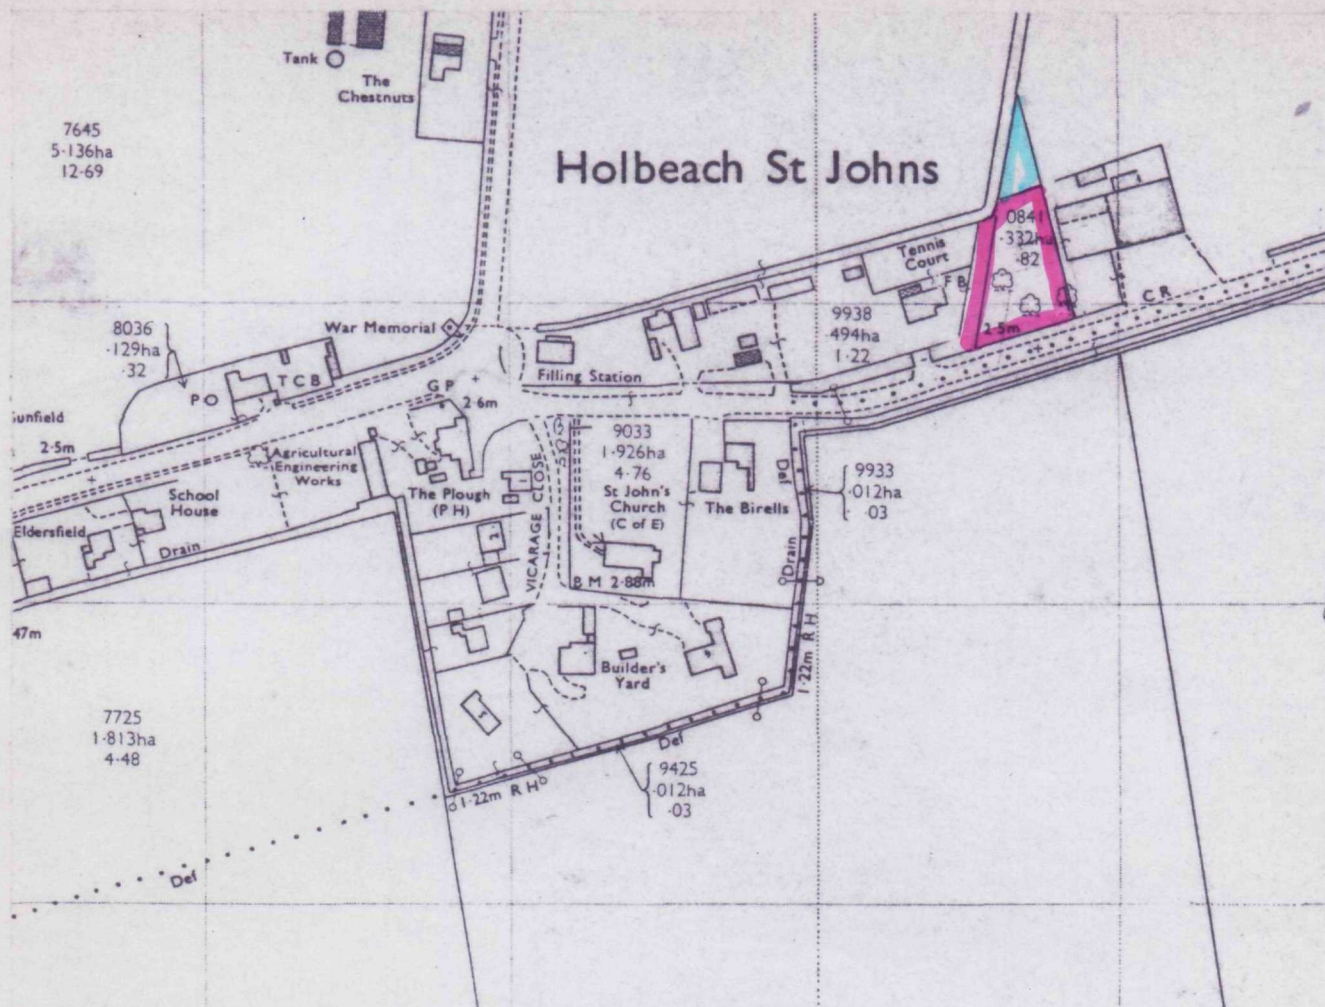

SOUTH HOLLAND DC
HOUSING & PLANNING
15 SEP 1999
Ref: 0913/99

Location Plan 1:2500

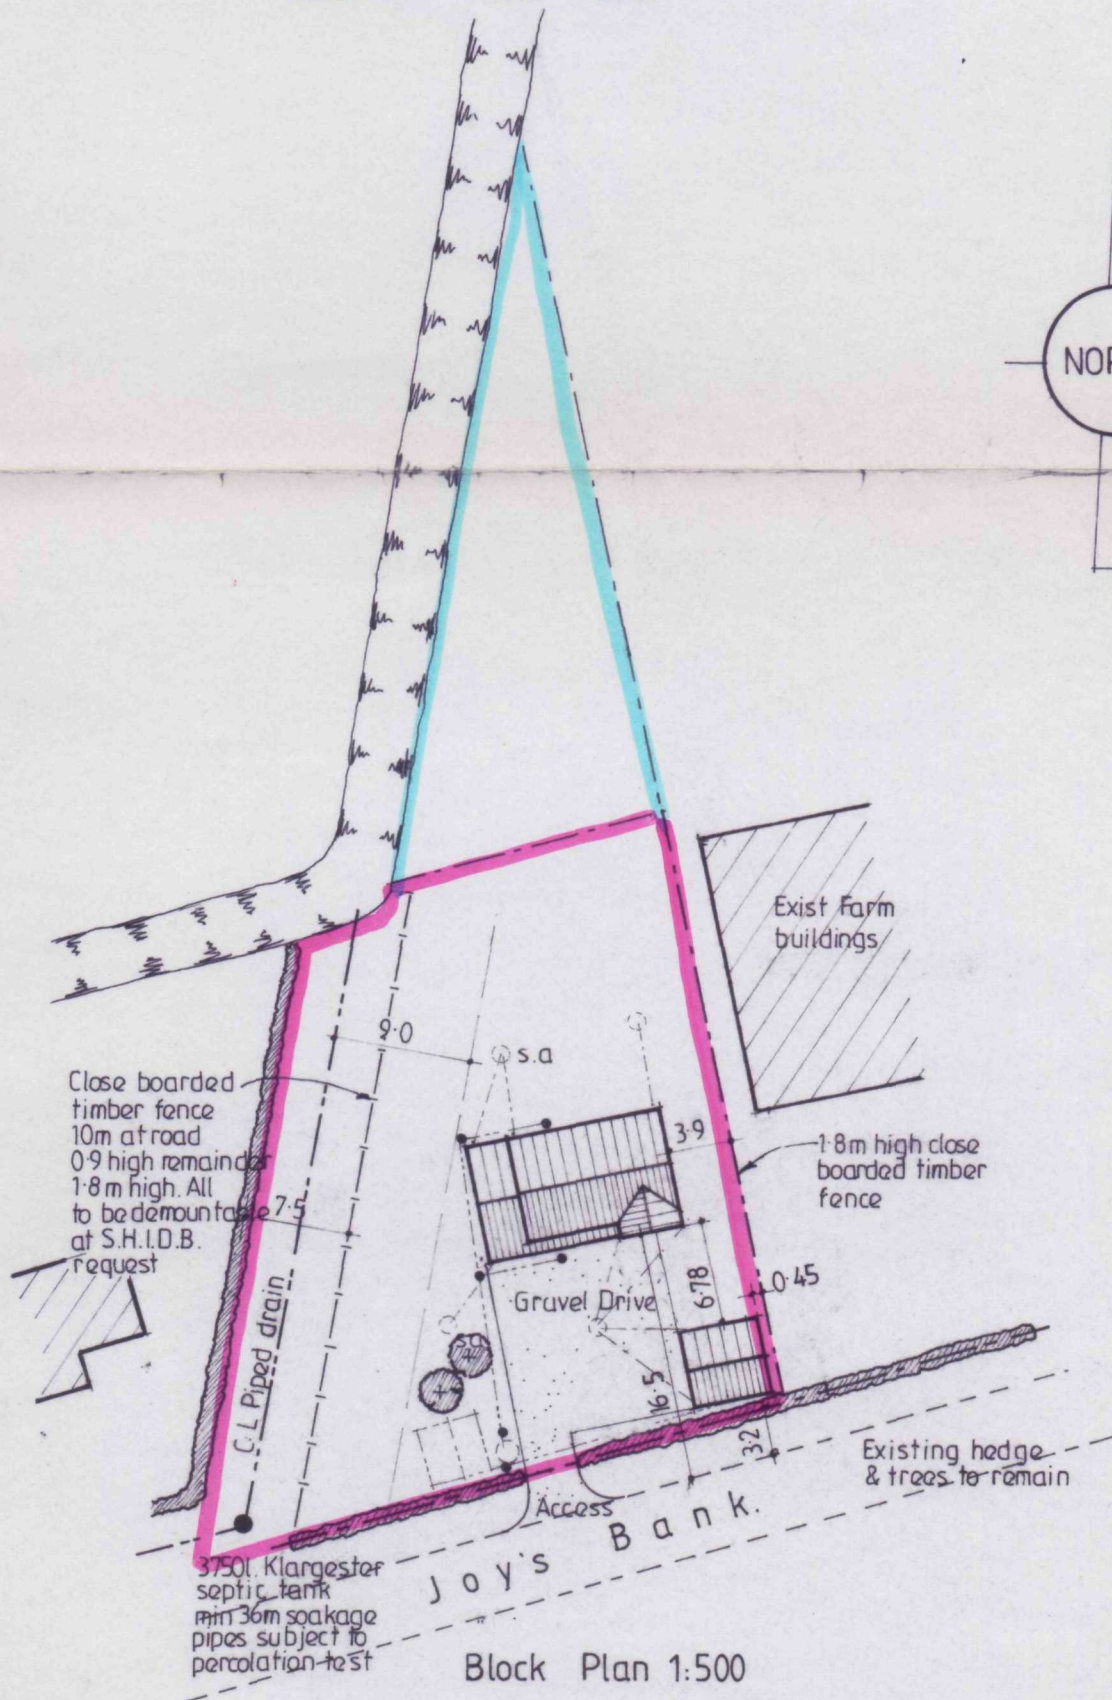

Block Plan 1:500

Mr & Mrs Gibb Joys Bank, Holbeach St Johns, Linc's.

**DETERMINED
PLAN**