
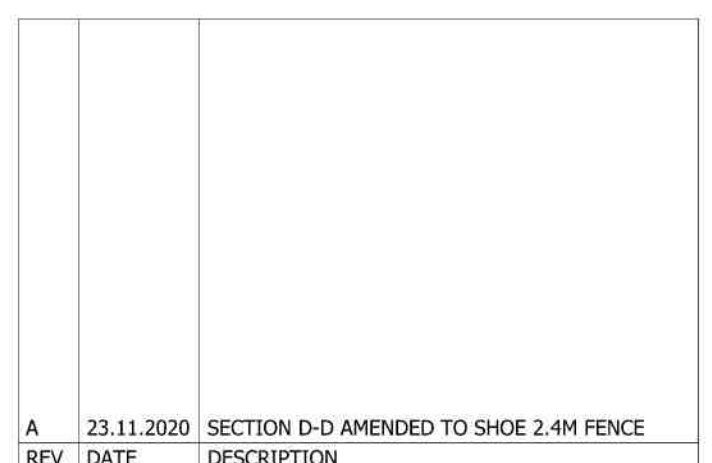


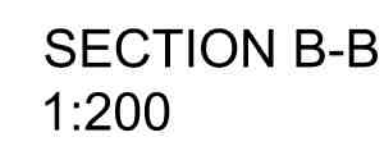

	
1 Goodison Road, Lincs Gateway Business Park, Spalding, Lincs, PE12 6FY T: 01406 490590	
PROJECT: PROPOSED RESIDENTIAL DEVELOPMENT AT FEN ROAD HOLBEACH	
DRAWING TITLE: SITE SECTIONS	
SCALE: AS NOTED	DATE: 13.11.2020
DRAWN: AR	REV: A
DRAWING NO: 103 - SS - 01	