
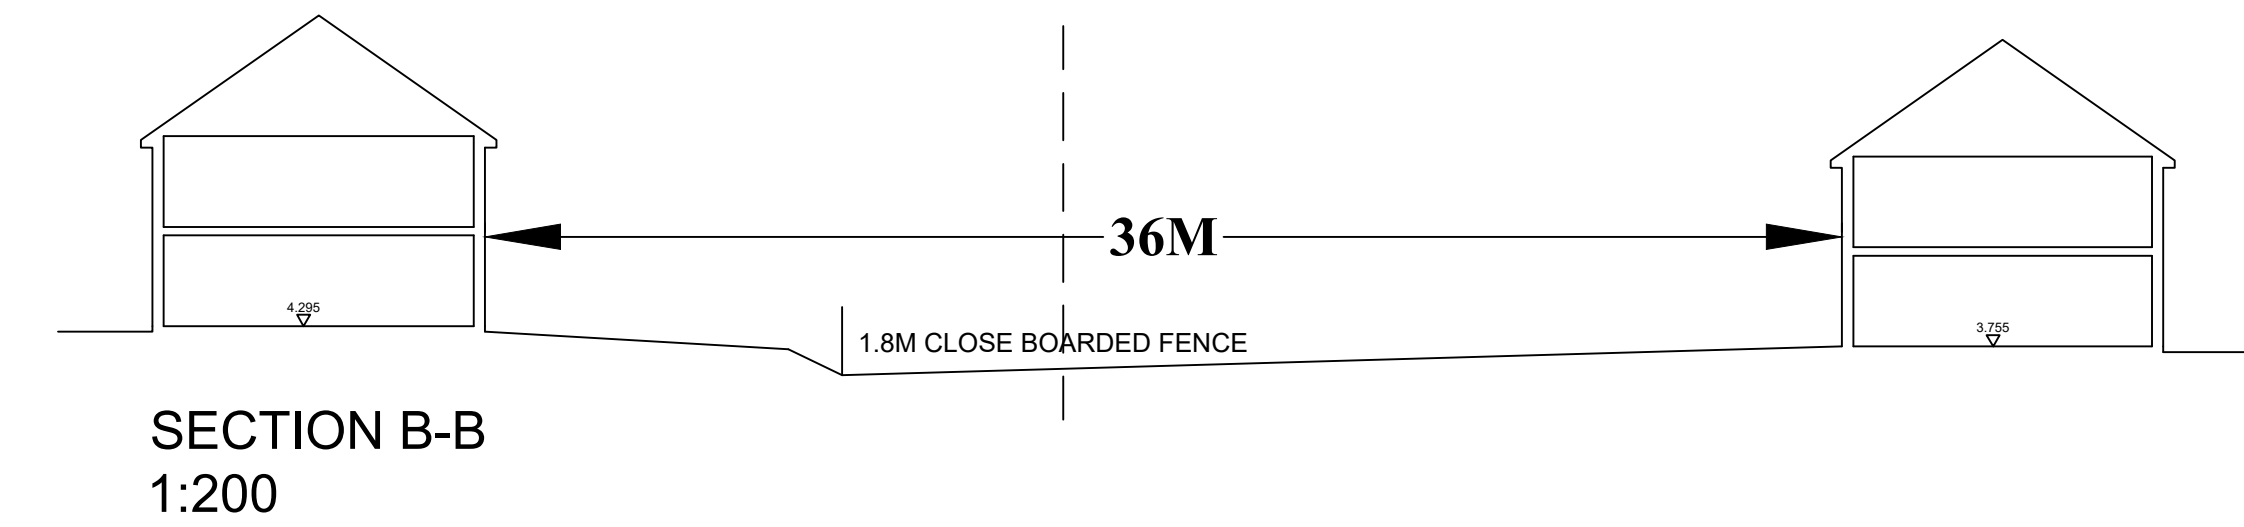


REV	DATE	DESCRIPTION

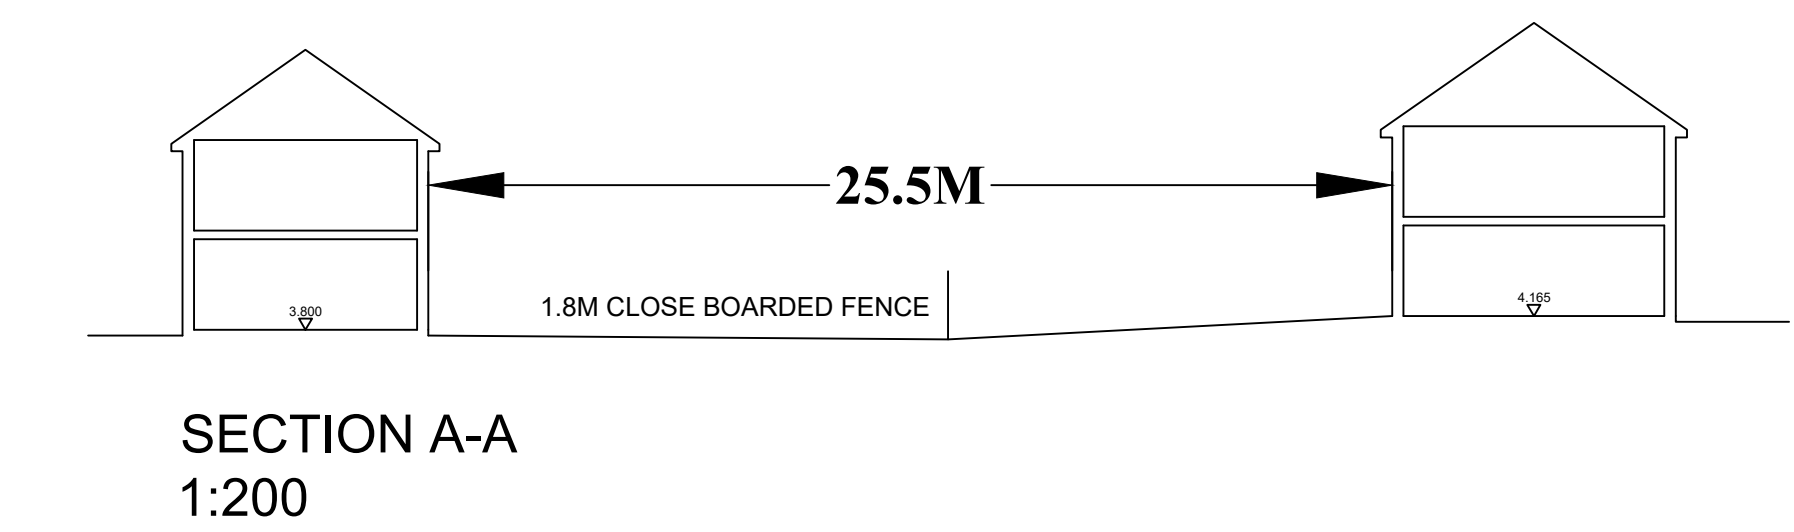

PROJECT:	
PROPOSED RESIDENTIAL DEVELOPMENT AT	
FEN ROAD	
HOLBEACH	

DRAWING TITLE:
SITE SECTIONS

SCALE: AS NOTED	DATE: 13.11.2020
DRAWN: AR	REV: -
DRAWING No: 103 - SS - 01	