




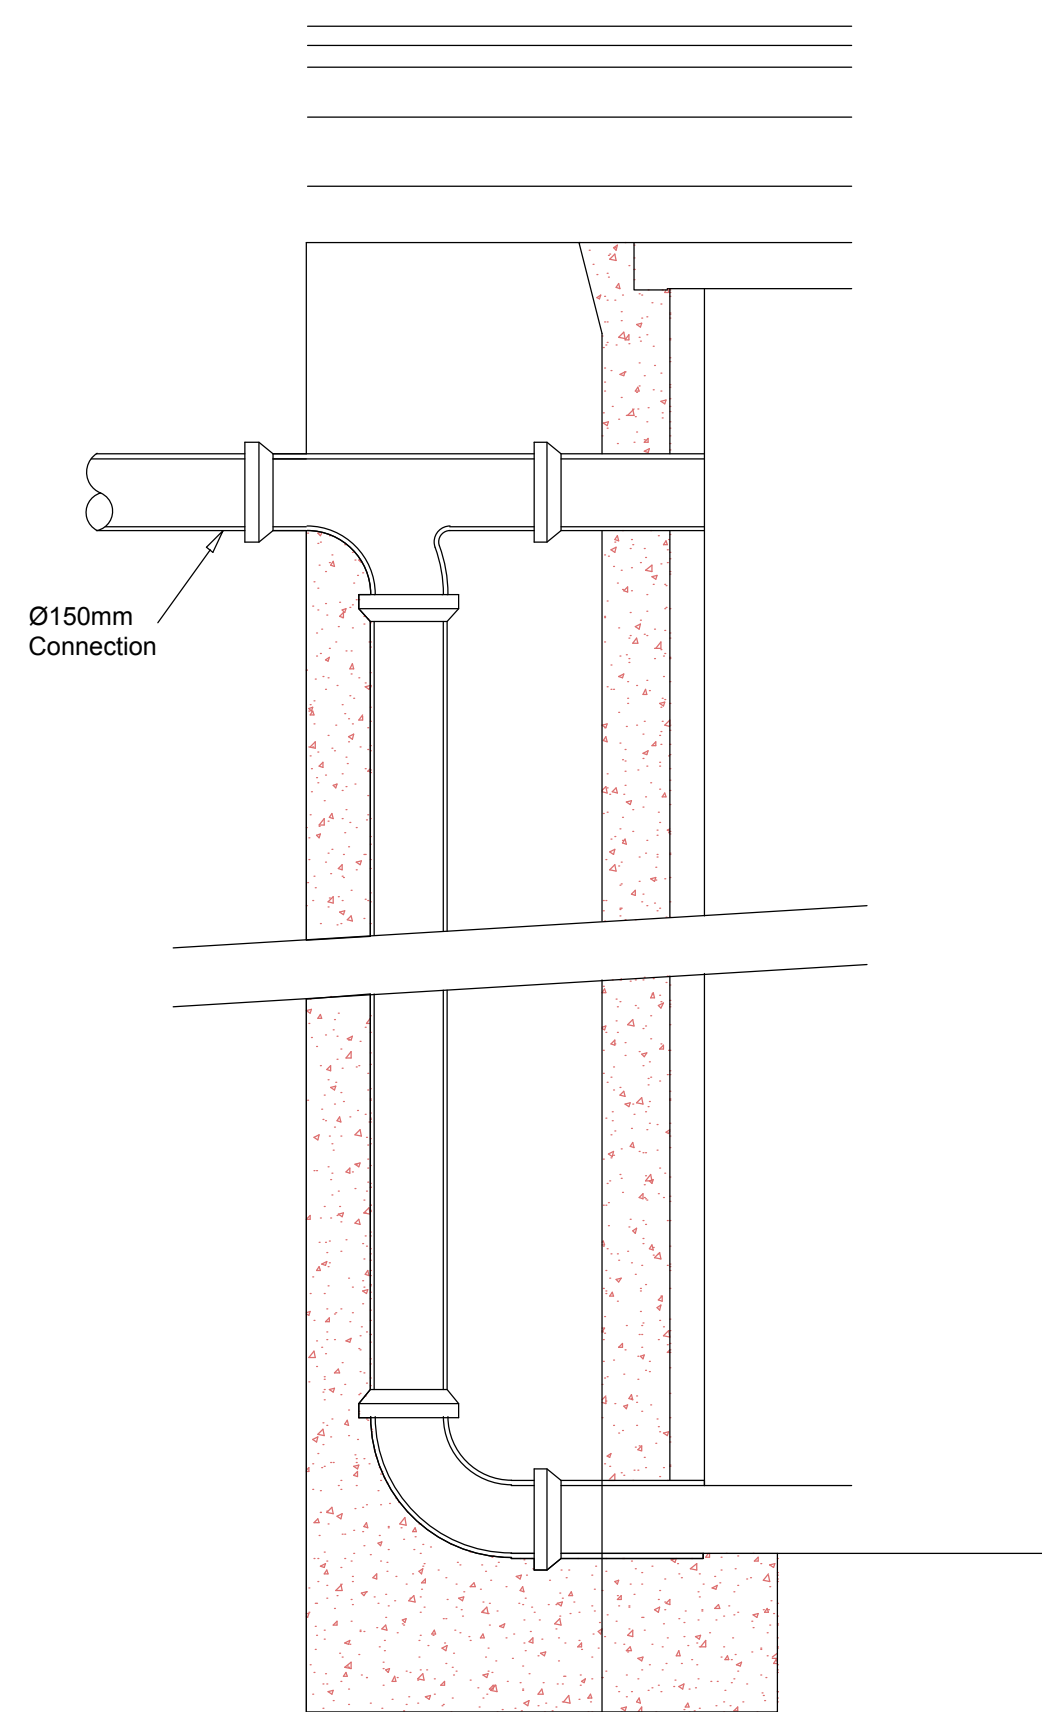


Proposed External Backdrop Detail
Scale 1:20

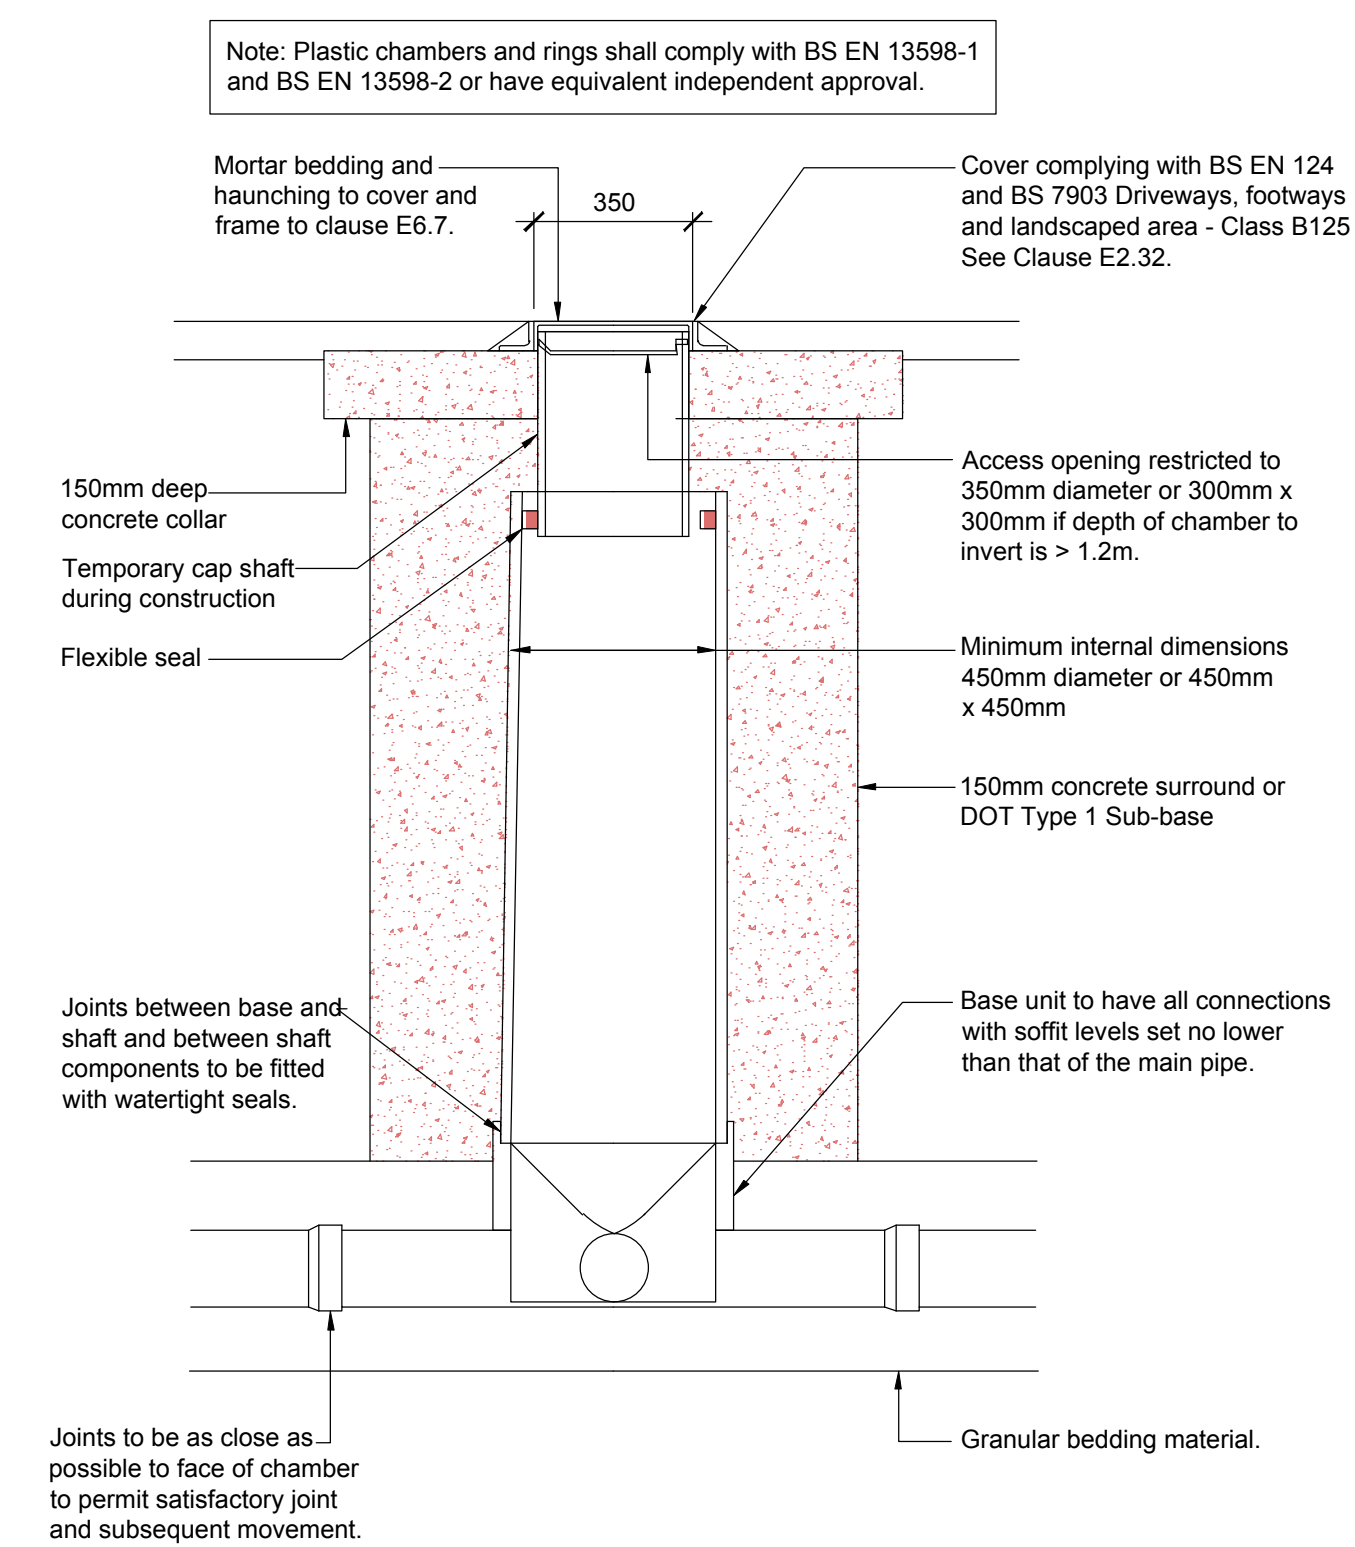


Inspection chamber for Light Vehicle loading and
Landscaped Areas / Demarcation chamber
for Cover Level to Invert Level greater than 1200mm.
Scale 1:20

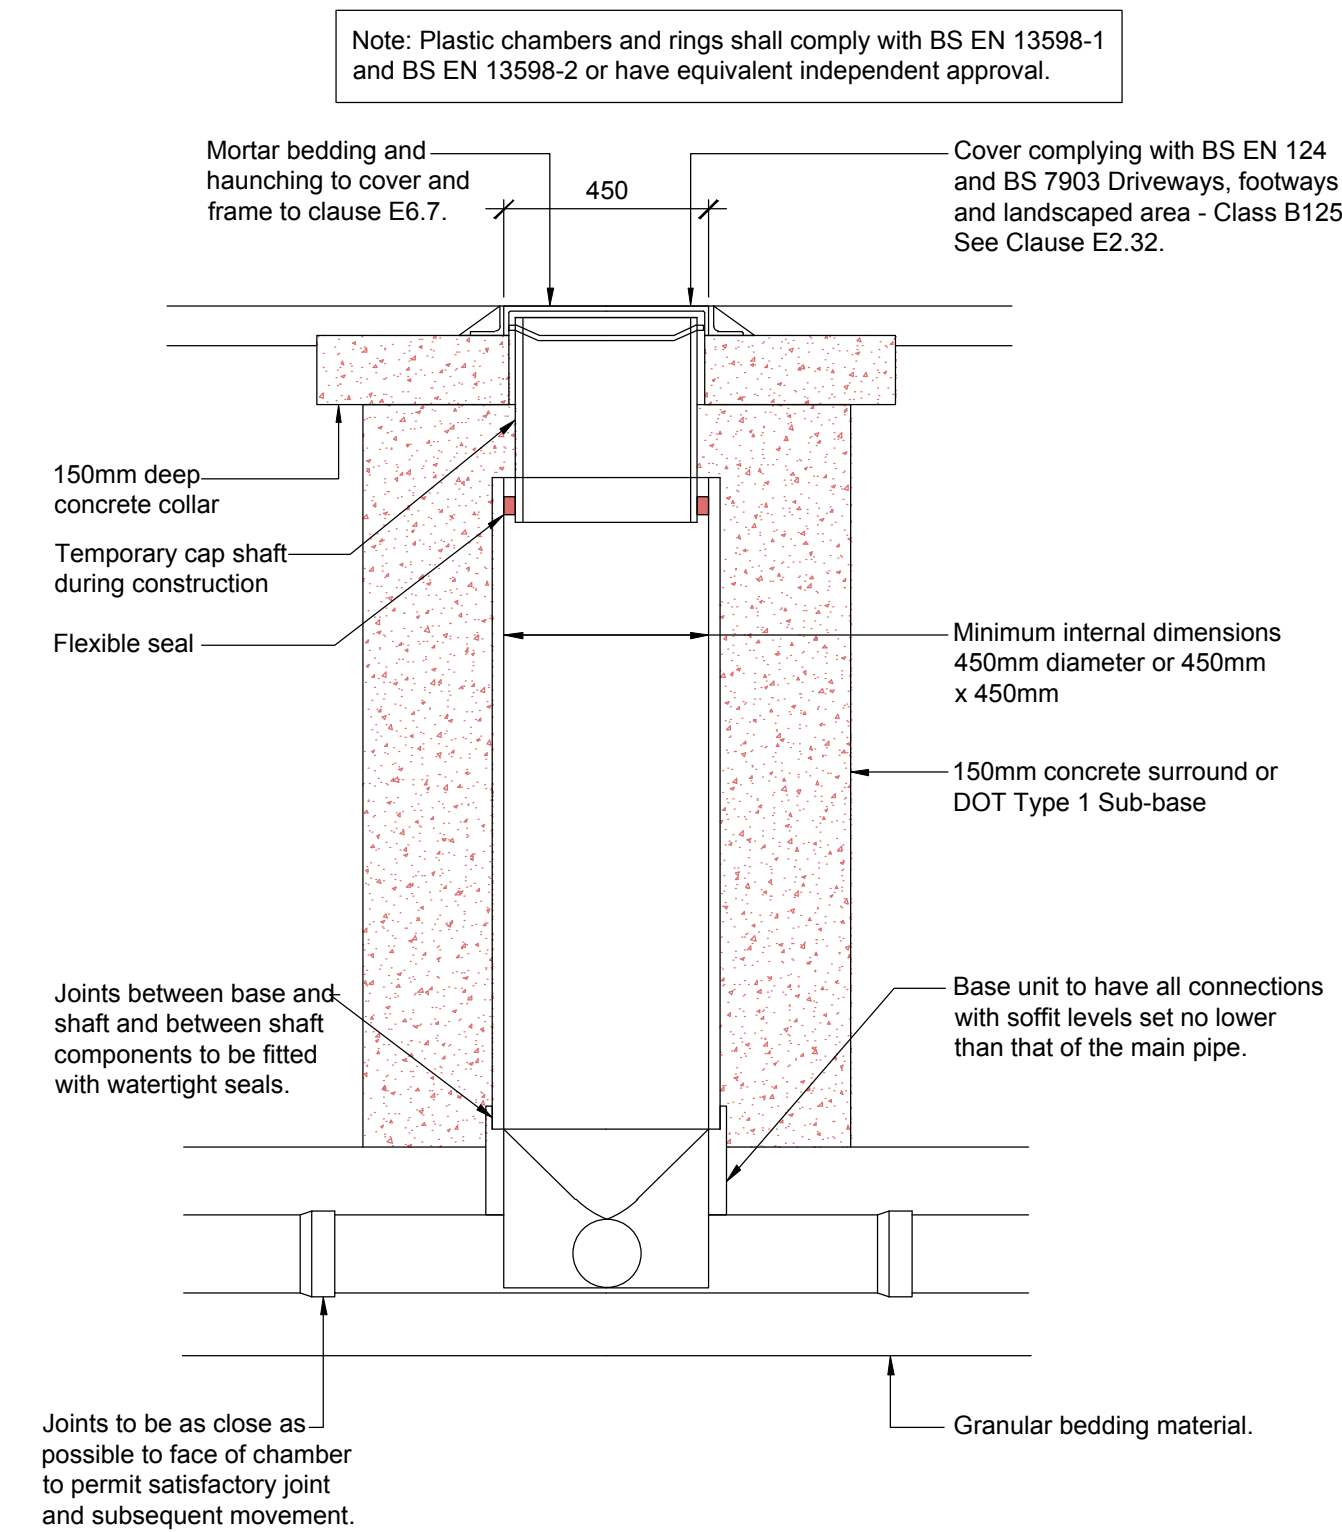


Inspection chamber for Light Vehicle loading and
Landscaped Areas / Demarcation chamber
for Cover Level to Invert Level less than 1200mm.
Scale 1:20

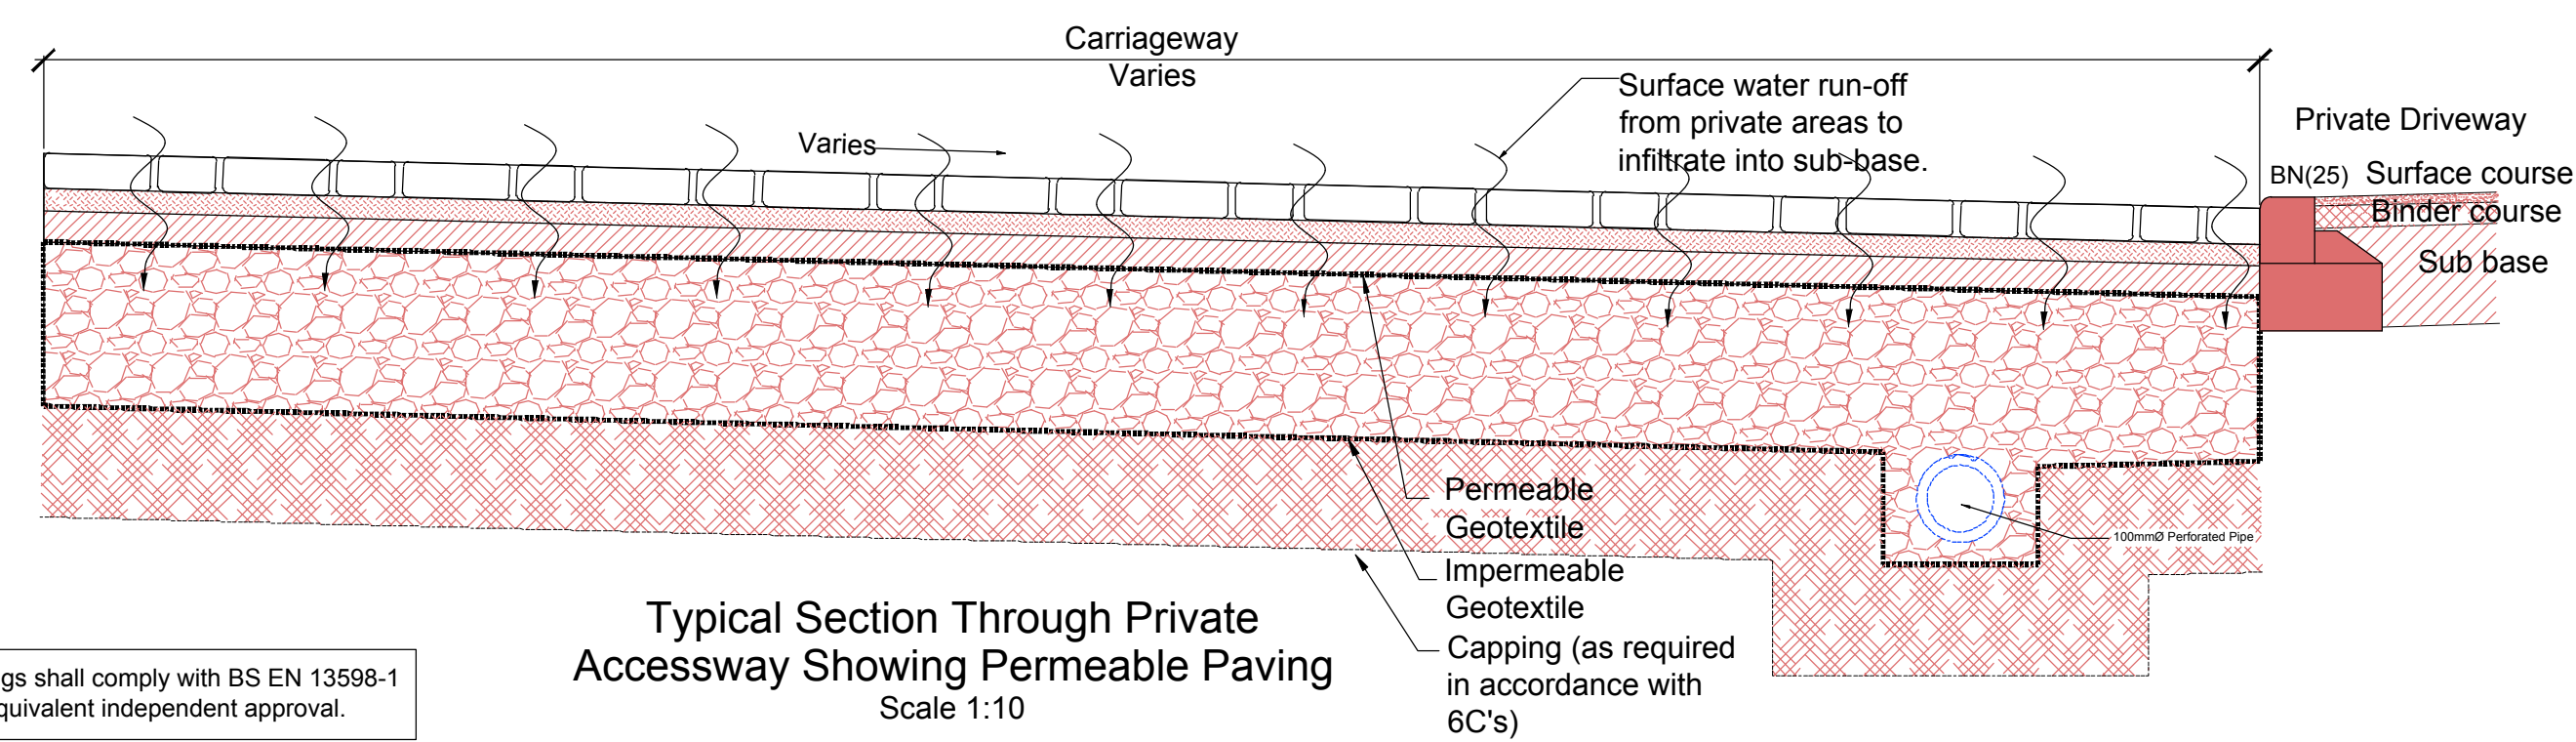

Typical Section Through Private
Accessway Showing Permeable Paving
Scale 1:10

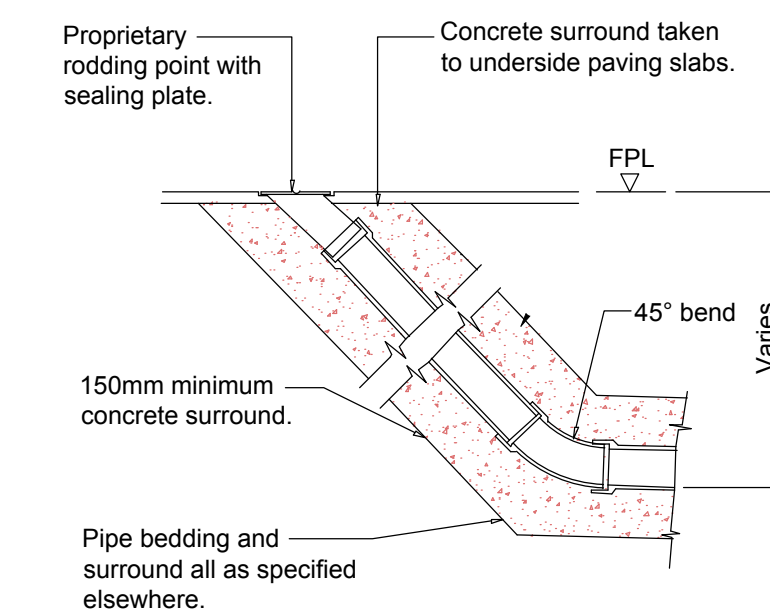


Rodding Point
Scale 1:20

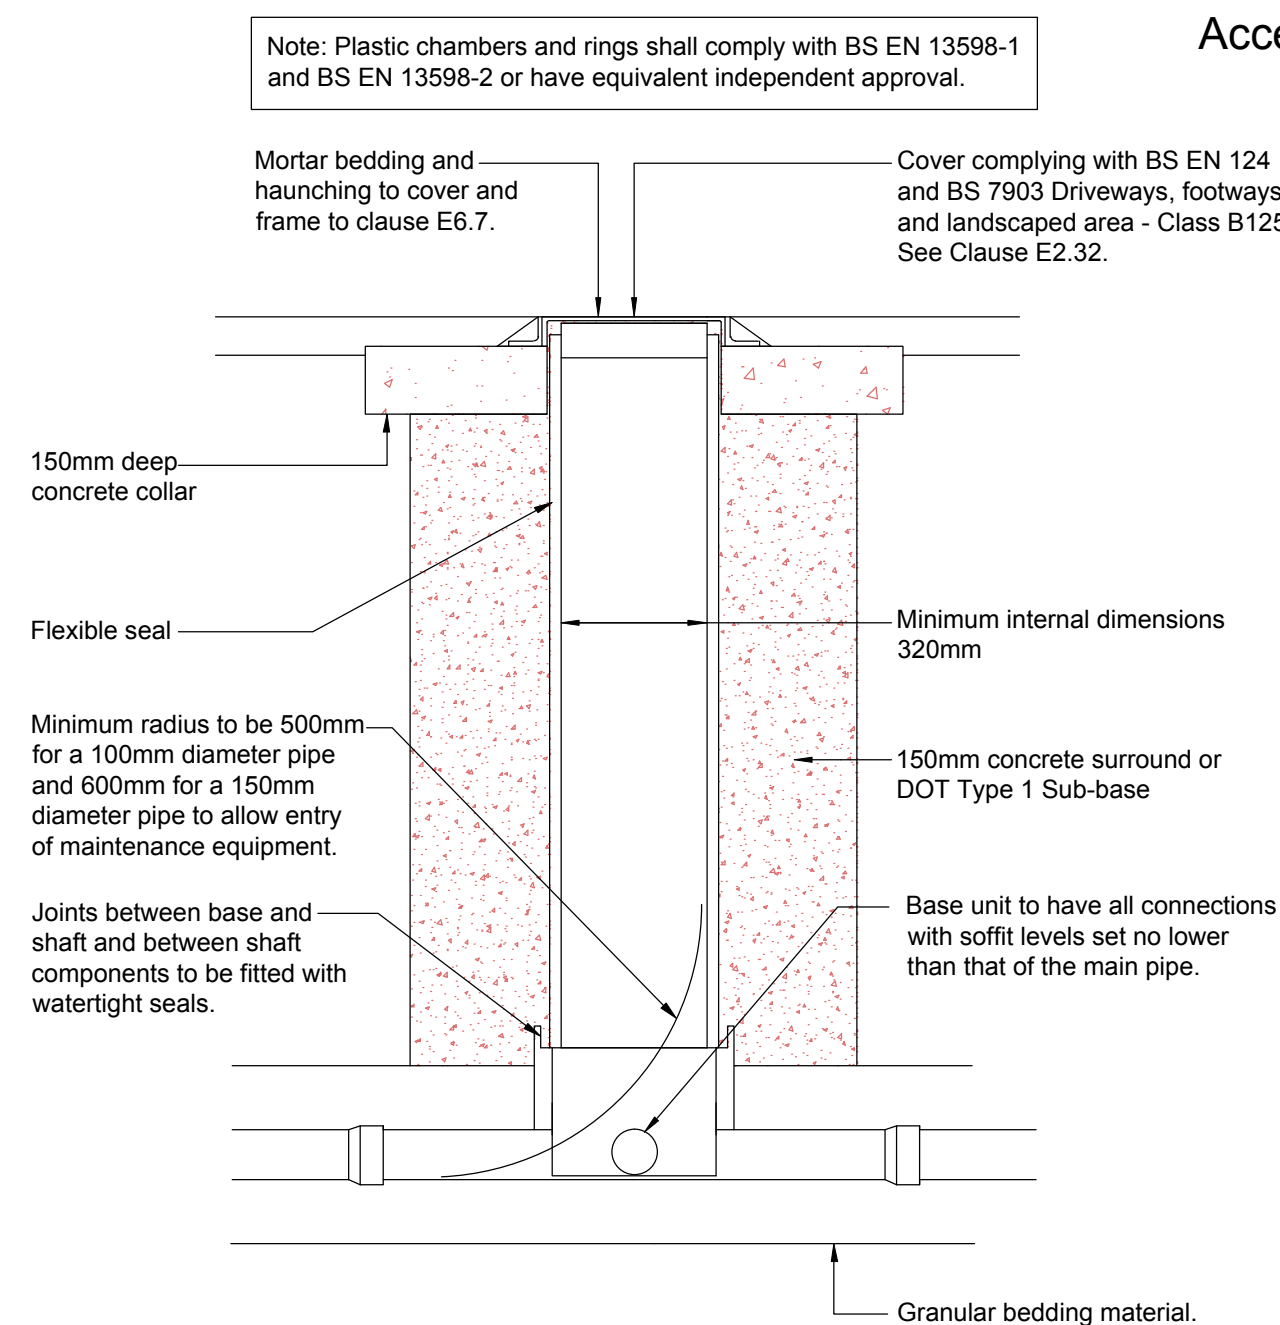


Private Mini-Inspection Chamber for Domestic Gardens and Driveways

Scale 1:20

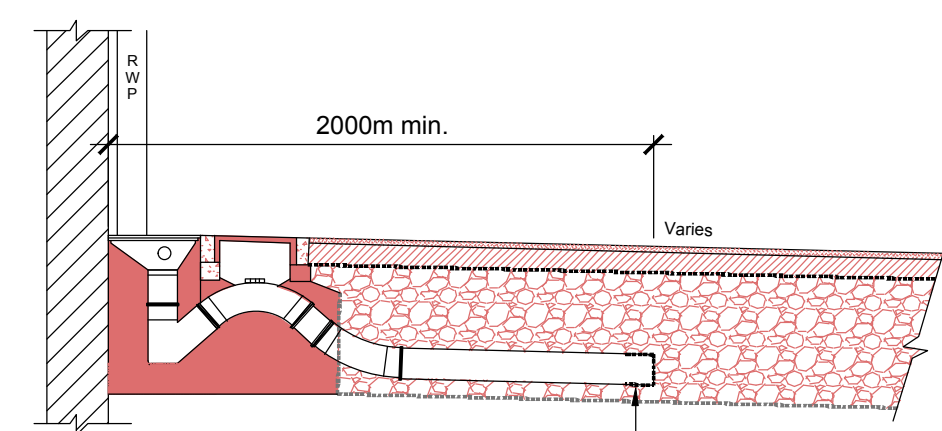

Typical section showing RWP connection
into permeable sub base material
Scale NTS

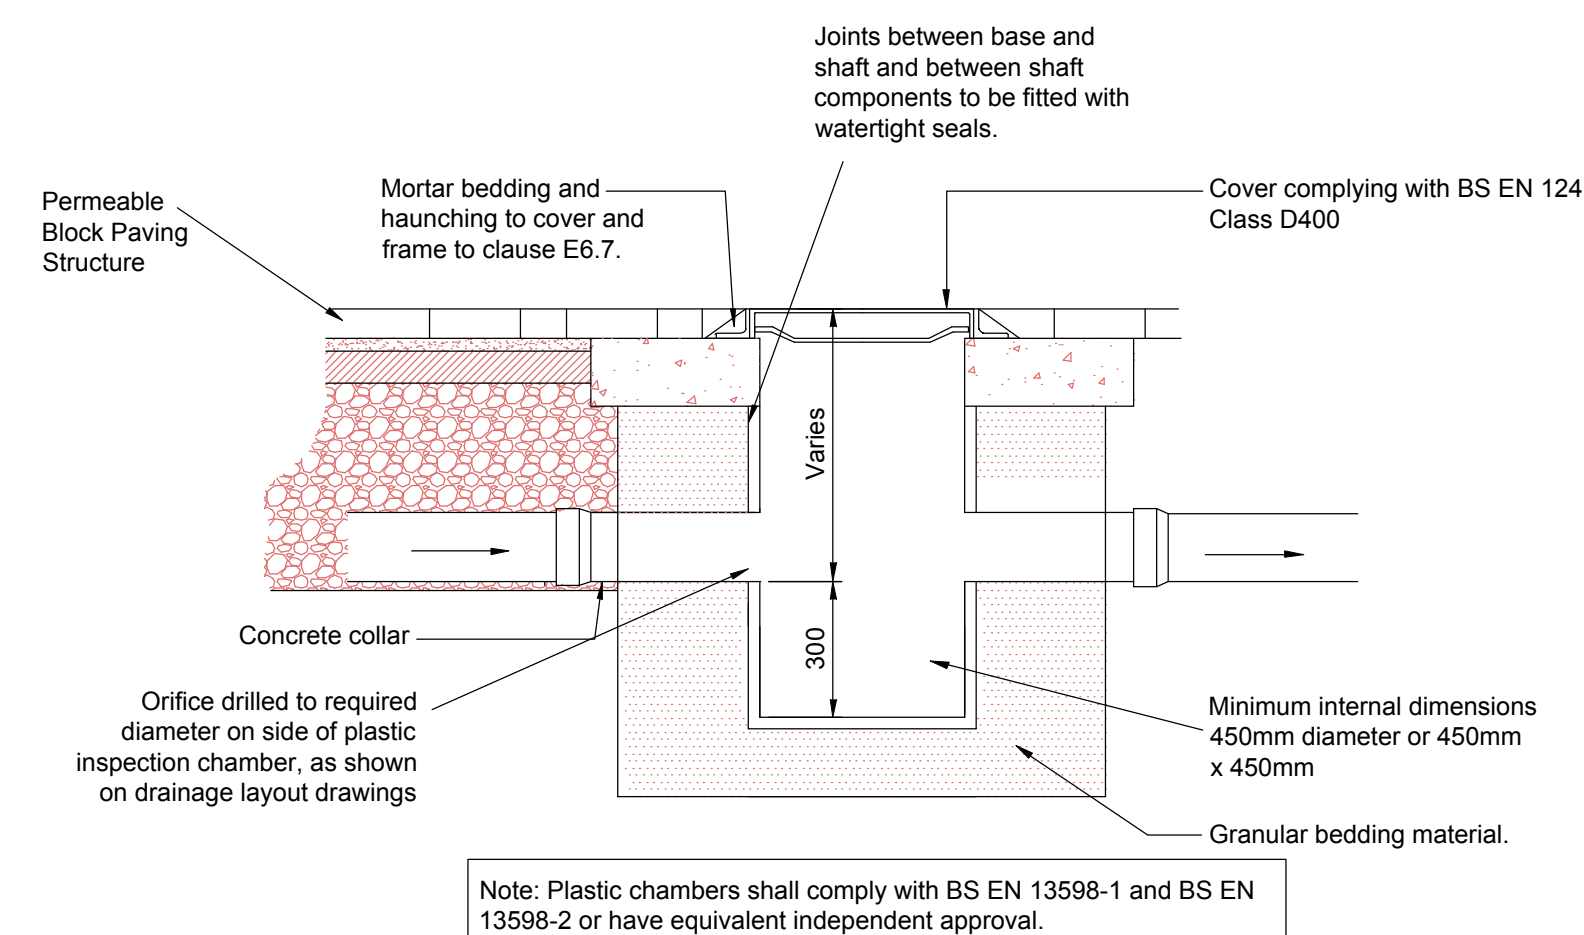

Silt Trap/Catchpit for Permeable Paving
Scale 1:20

ASSOCIATED DRAWINGS	
No.	TITLE

NOTES

A 18.10.19 CMN Stone trench added to permeable paving					JMcK
REV	DATE	BY	DETAILS		CHK'D

AMENDMENTS	
CLIENT	



ASHWOOD
HOMES

PROJECT

The Paddocks
Holbeach Meadows
Spalding, Lincolnshire

TITLE

Private Drainage Details

DRAWING No:						DRAWING STATUS					
MA11102-205						PRELIMINARY					
A											

SCALE As Shown @ A1	DRAWN CMN	ENGINEER CMN
DATE 27.09.19	CHECKED JMCK	APPROVED BY JMCK

