


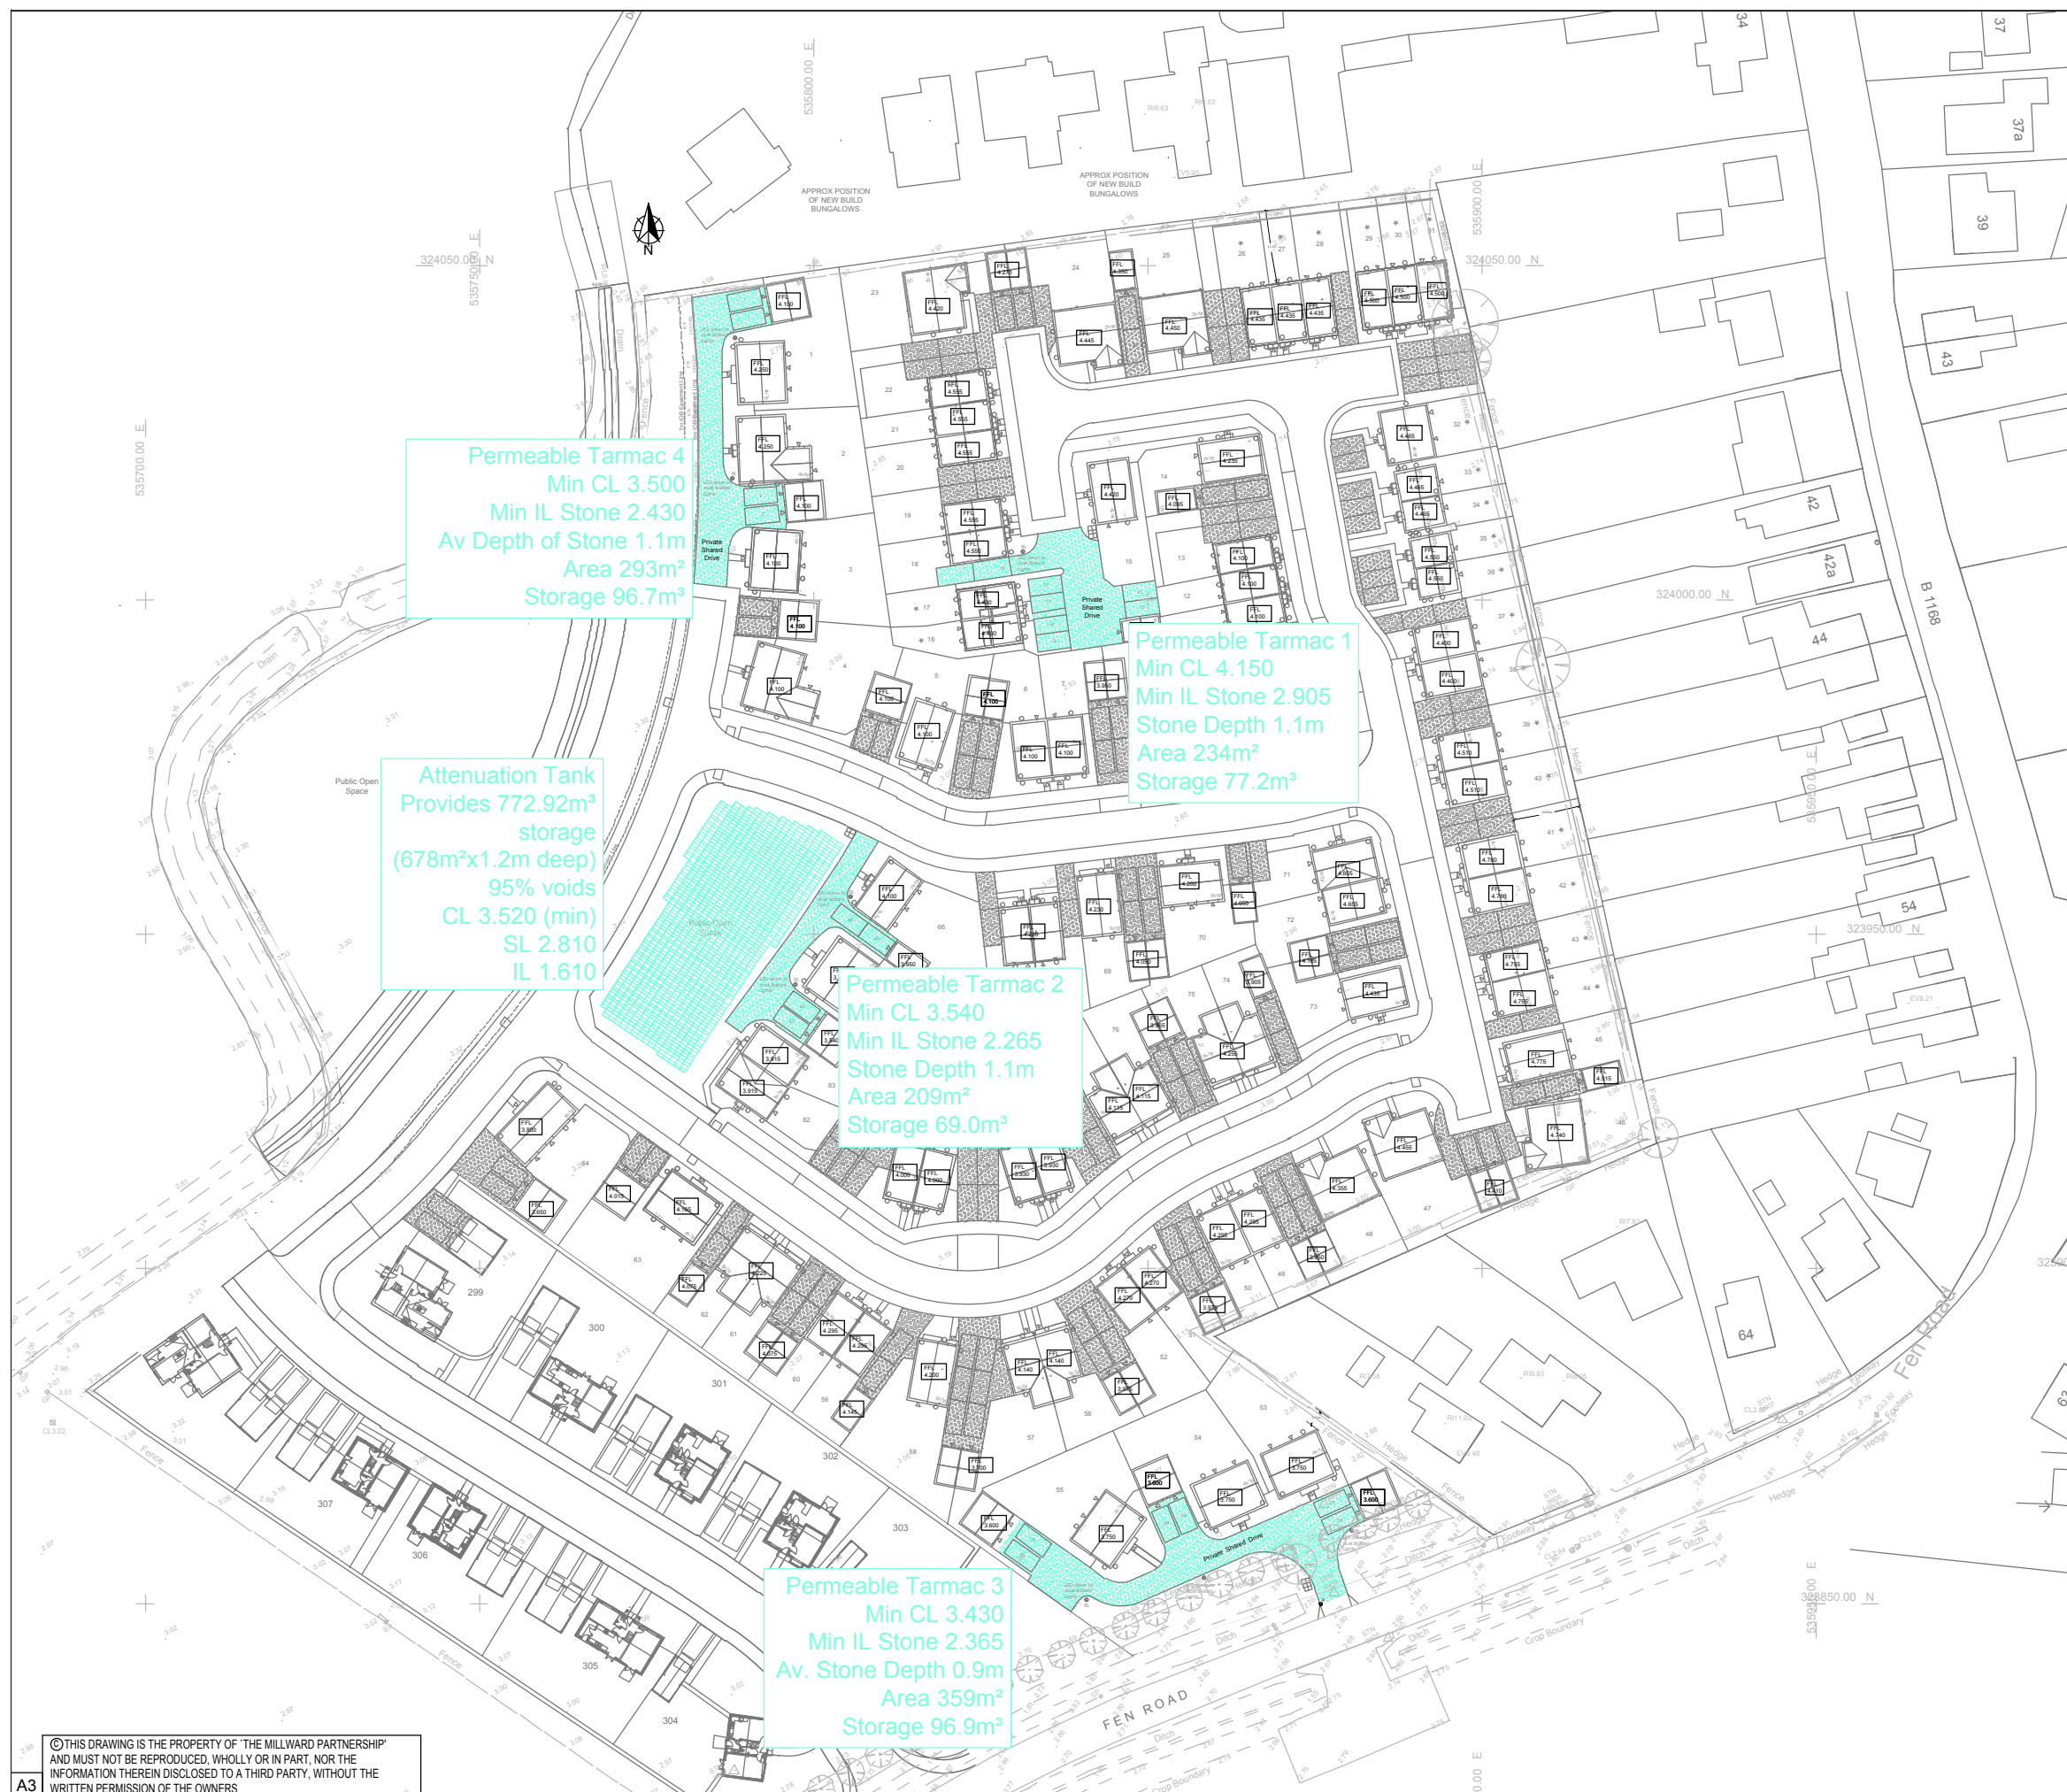

ASSOCIATED DRAWINGS				
No.		TITLE		
NOTES				
Storage Areas				
Storage		Storage Provided(m²)		Depth(m)
PP1		77.2		1.1
PP2		69.0		1.1
PP3		96.9		0.9
PP4		96.7		1.1
Tank		772.9		1.2
Total		1112.7		
REV	DATE	BY	DETAILS	CHK
AMENDMENTS				
CLIENT				
PROJECT	The Paddocks Holbeach Meadows, Spalding, Lincolnshire			
TITLE	SW Storage Areas Plan			
DRAWING No: MA11102-207			DRAWING STATUS PRELIMINARY	
SCALE 1:1000@A3		DRAWN CMN		ENGINEER CMN
DATE 04/11/19		CHECKED JMckK		APPROVED BY JMckK
 t: 0115 941 4560 no.1 malin hill, nottingham ng1 1jq e: info@millward.co.uk w: www.millward.co.uk				