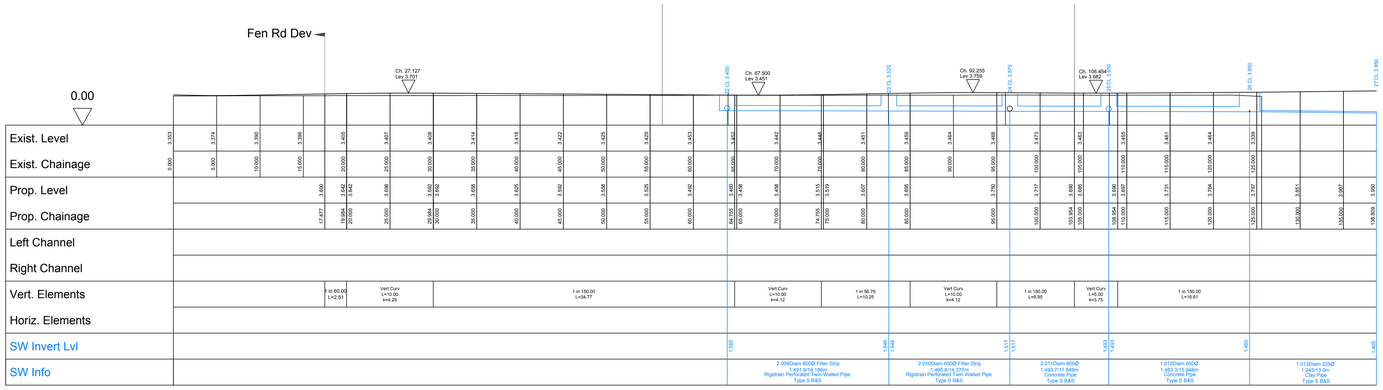

Road1

Horiz. 1:250 Vert. 1:250

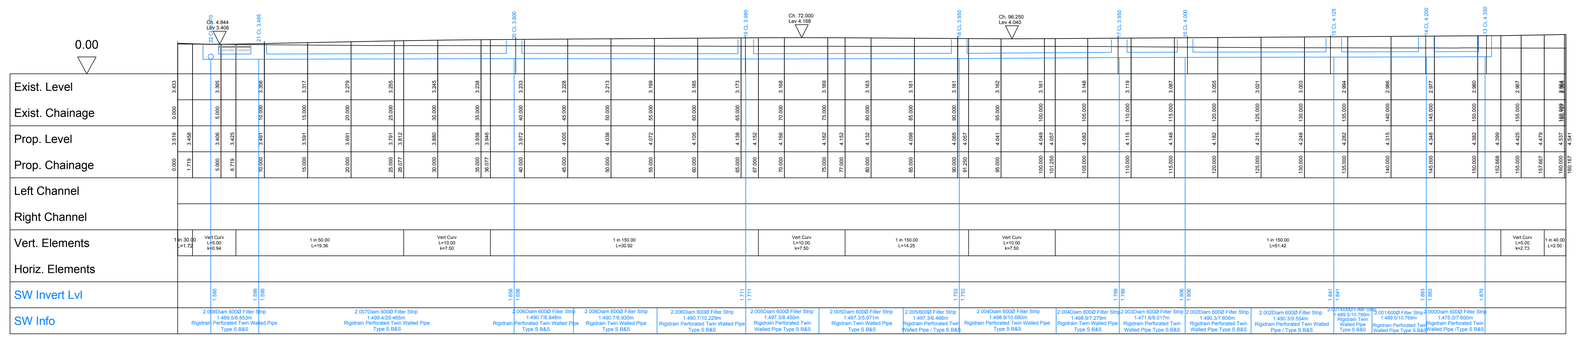

Road2

Horiz. 1:250 Vert. 1:250

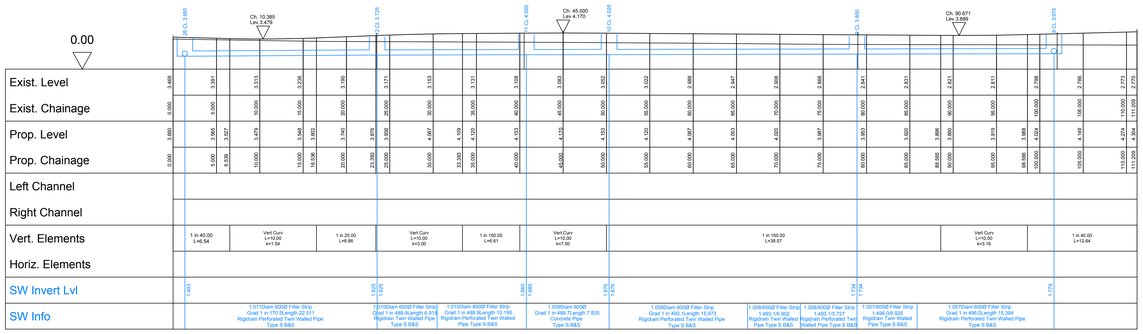

Road3

Horiz. 1:250 Vert. 1:250

©THIS DRAWING IS THE PROPERTY OF THE MILLWARD PARTNERSHIP AND MUST NOT BE REPRODUCED, WHOLLY OR IN PART, NOR THE INFORMATION THEREIN DISCLOSED TO A THIRD PARTY, WITHOUT THE WRITTEN PERMISSION OF THE OWNERS

A0

ASSOCIATED DRAWINGS

No.	TITLE

NOTES

REV	DATE	BY	DETAILS	CHK'D
C	19.05.20	JH	Rigidrain reference added to pipes	JMcK
B	19.03.20	CMN	Solid pipes added under crossings	JMcK
A	07.02.20	CMN	Foul drains removed and altered to be private	JMcK

AMENDMENTS

CLIENT

ASHWOOD HOMES

PROJECT

The Paddocks
Holbeach Meadows
Spalding, Lincolnshire

TITLE

Longitudinal Sections
Sheet 1

DRAWING No.	DRAWING STATUS
MA11102-605-1	PRELIMINARY

A B C

SCALE	DRAWN	ENGINEER
1:250 @ A0	CMN	CMN
DATE	CHECKED	APPROVED BY
27.09.19	JMcK	JMcK

millward
t: 0115 941 4560
no.1 mallin hill, nottingham ng1 1jq
e: info@millward.co.uk w: www.millward.co.uk