
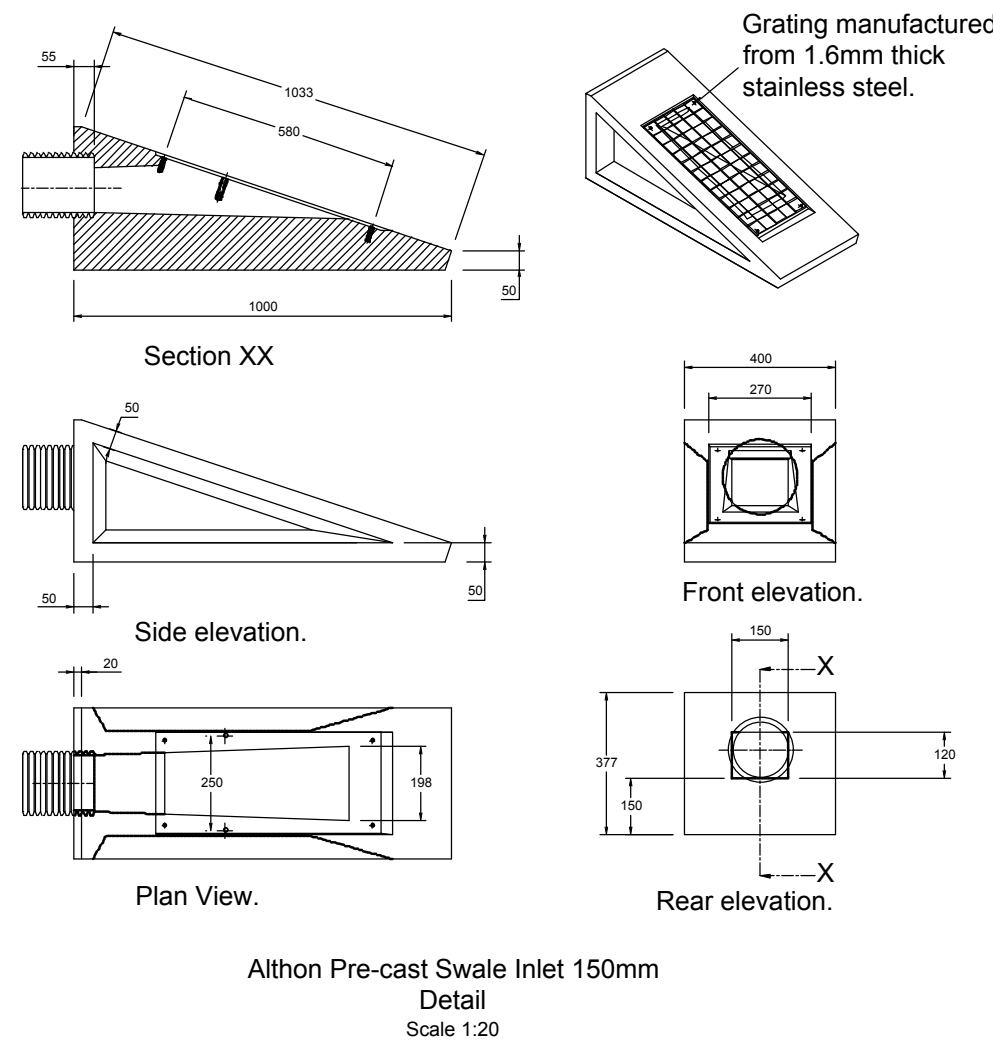
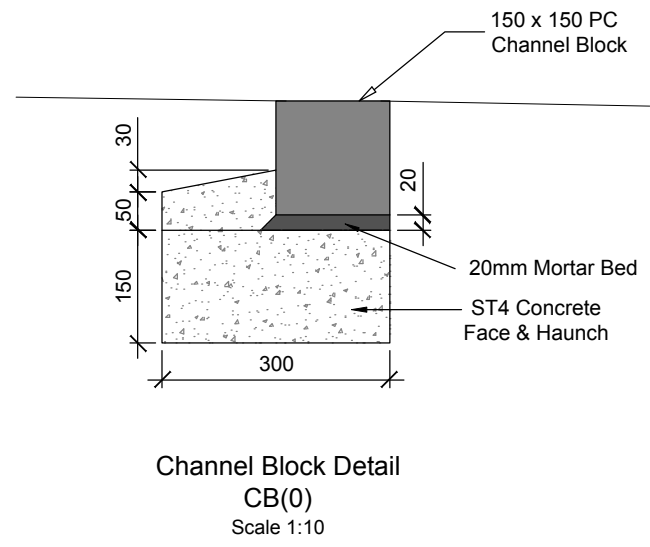
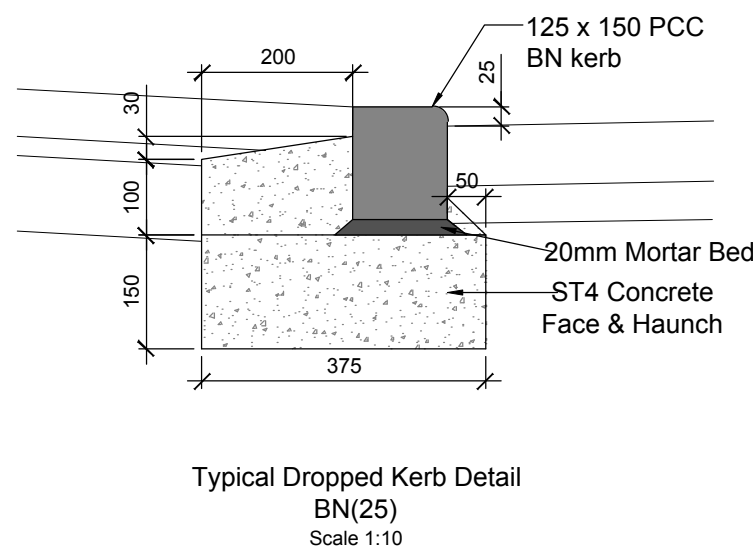
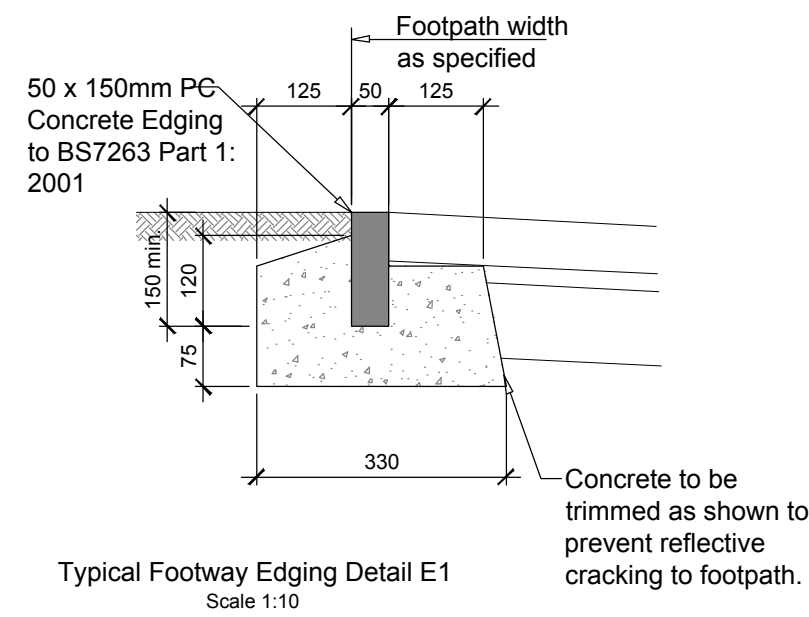
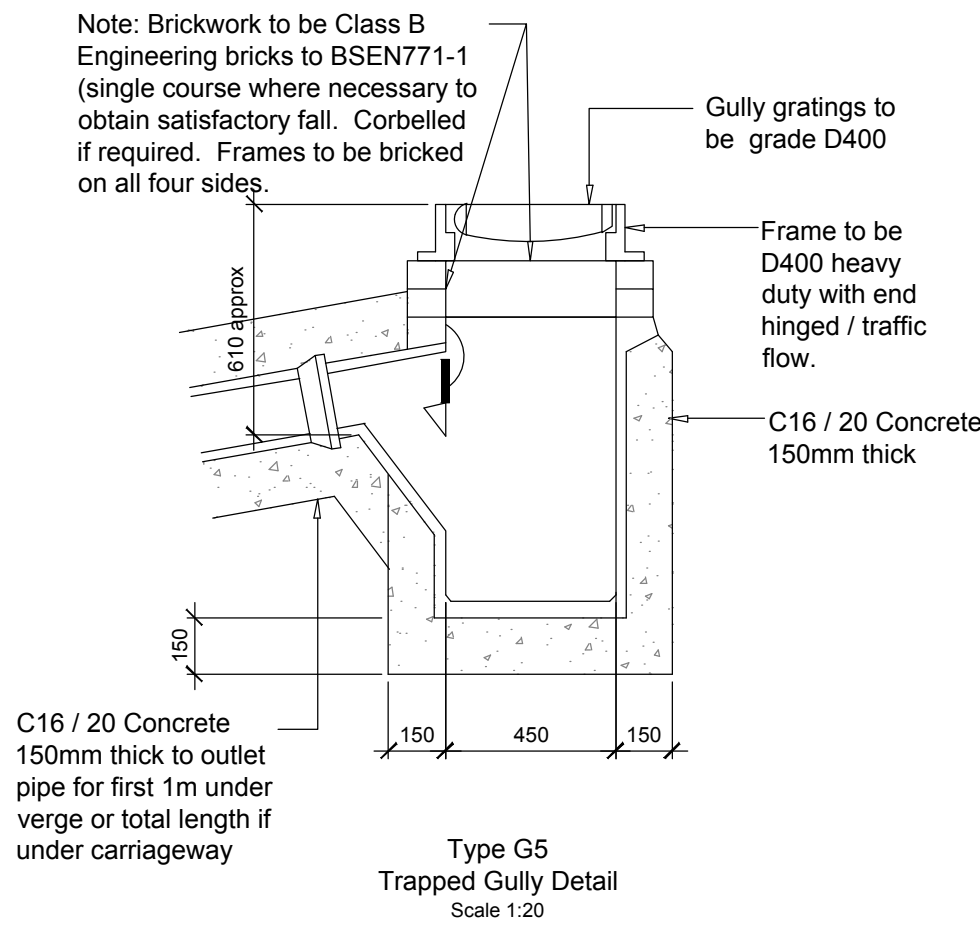


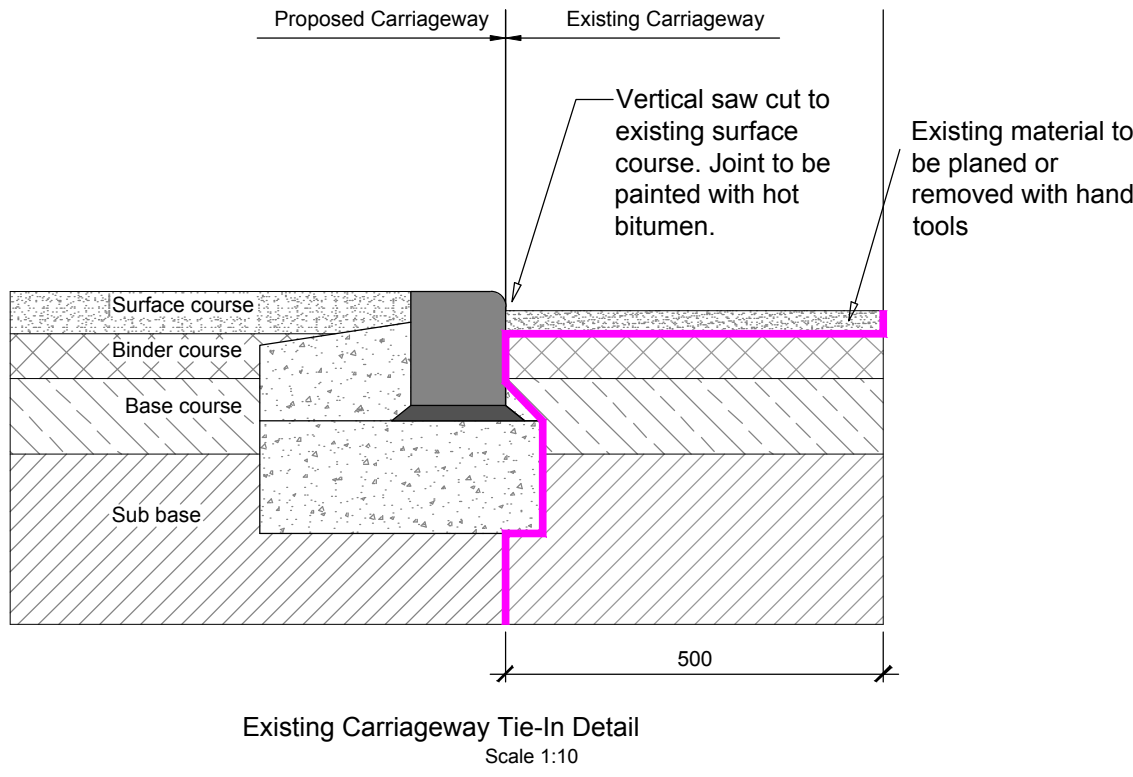

ASSOCIATED DRAWINGS				
No.	TITLE			

NOTES				

REV	DATE	BY	DETAILS	CHK'D
AMENDMENTS				
CLIENT				
PROJECT				
The Paddocks Holbeach Meadows Spalding, Lincolnshire				
TITLE				
S184 Construction Details				
DRAWING No: MA11102-609			DRAWING STATUS PRELIMINARY	
SCALE 1:100 @A1		DRAWN CMN		ENGINEER CMN
DATE 27.09.19		CHECKED JMcK		APPROVED BY JMcK

t: 0115 941 4560
no.1 malin hill, nottingham ng1 1jq
e: info@millward.co.uk w: www.millward.co.uk