



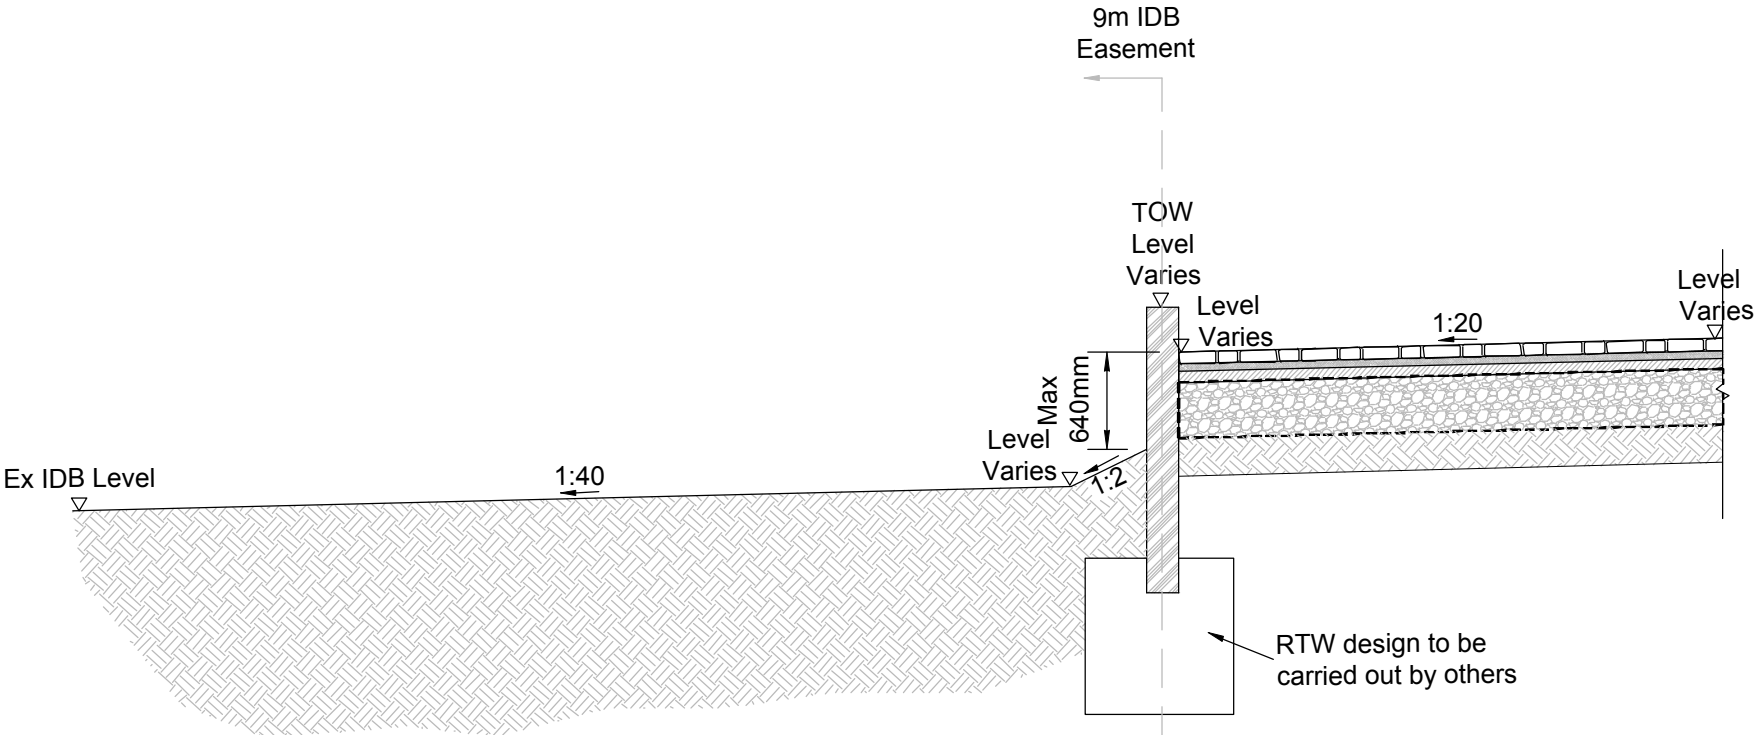

Section Through RTW
and IDB Easement
(Scale 1:50)

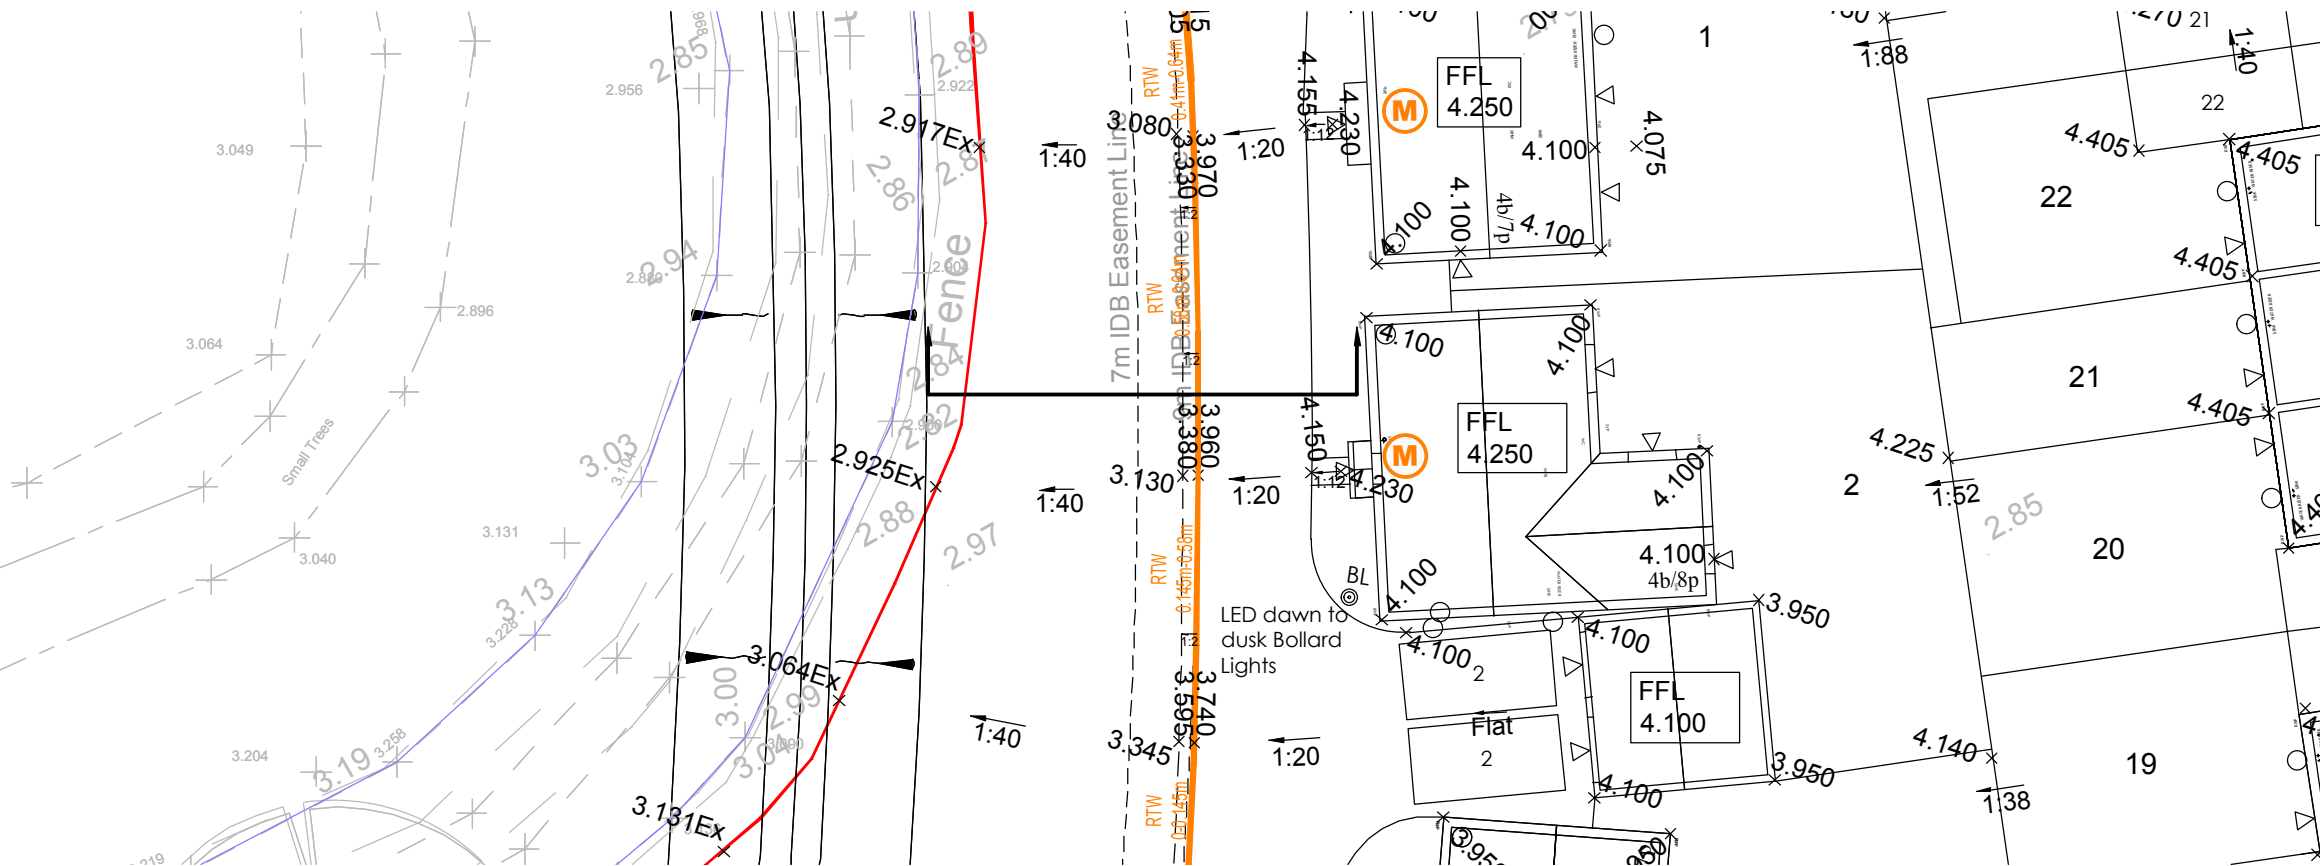

Plan
(Scale 1:50)

© THIS DRAWING IS THE PROPERTY OF 'THE MILLWARD PARTNERSHIP'
AND MUST NOT BE REPRODUCED, WHOLLY OR IN PART, NOR THE
INFORMATION THEREIN DISCLOSED TO A THIRD PARTY, WITHOUT THE
WRITTEN PERMISSION OF THE OWNERS

ASSOCIATED DRAWINGS

No.	TITLE

NOTES

--	--	--	--	--	--

REV	DATE	BY	DETAILS	CHK'D
-----	------	----	---------	-------

AMENDMENTS

CLIENT	
--------	--



PROJECT	
The Paddocks Holbeach Meadows Spalding, Lincolnshire	
TITLE	
Section Through RTW and IDB Easement	
DRAWING No:	DRAWING STATUS
MA11102-611	PRELIMINARY

SCALE	DRAWN	ENGINEER
As Shown @A3	CMN	CMN
DATE	CHECKED	APPROVED BY
05/11/2019	JMcK	JMcK

t: 0115 941 4560
no.1 malin hill, nottingham ng1 1jq
e: info@millward.co.uk w: www.millward.co.uk