SOUTH HOLLAND DISTRICT COUNCIL

Planning (Listed Buildings and Conservation Areas) Act 1990

Listed Building Consent

Reference: H09/0916/93 Received:27-SEP-93 Type:LISTED BUILDING

Name: Mr N Revill
9 Cradge Bank
Spalding
Lincs

Agent: East Midlands Design Assoc.
Willow Lodge
Horseshoe Road
Spalding
Lincs

Description: Change of use, alterations and extension to form three retail units with five one-bedroomed flats over
Location : Park Road Holbeach
Spalding Lincs

South Holland District Council hereby give notice that CONSENT HAS BEEN GRANTED for the works in accordance with the application and plans submitted, subject to the following condition(s):

1 The works must be begun not later than the expiration of five years beginning with the date of this consent.


Reason: As required by Section 18 of the Planning (Listed Buildings and Conservation Areas) Act 1990.

Director of Planning and Building Control Services
24-NOV-93 H09/0916/93

This decision refers only to that required for the purposes of the Town and Country Planning Act and not for Building Regulations or any other legislation. See enclosed notes relating to rights of appeal.

BRIAN SMITH Dip TP MRTPI Director of Planning & Building Control Services

Planning & Building Control Department, Council Offices, Priory Road, Spalding, Lincolnshire. PE11 2XE (Tel: 0775 761161)

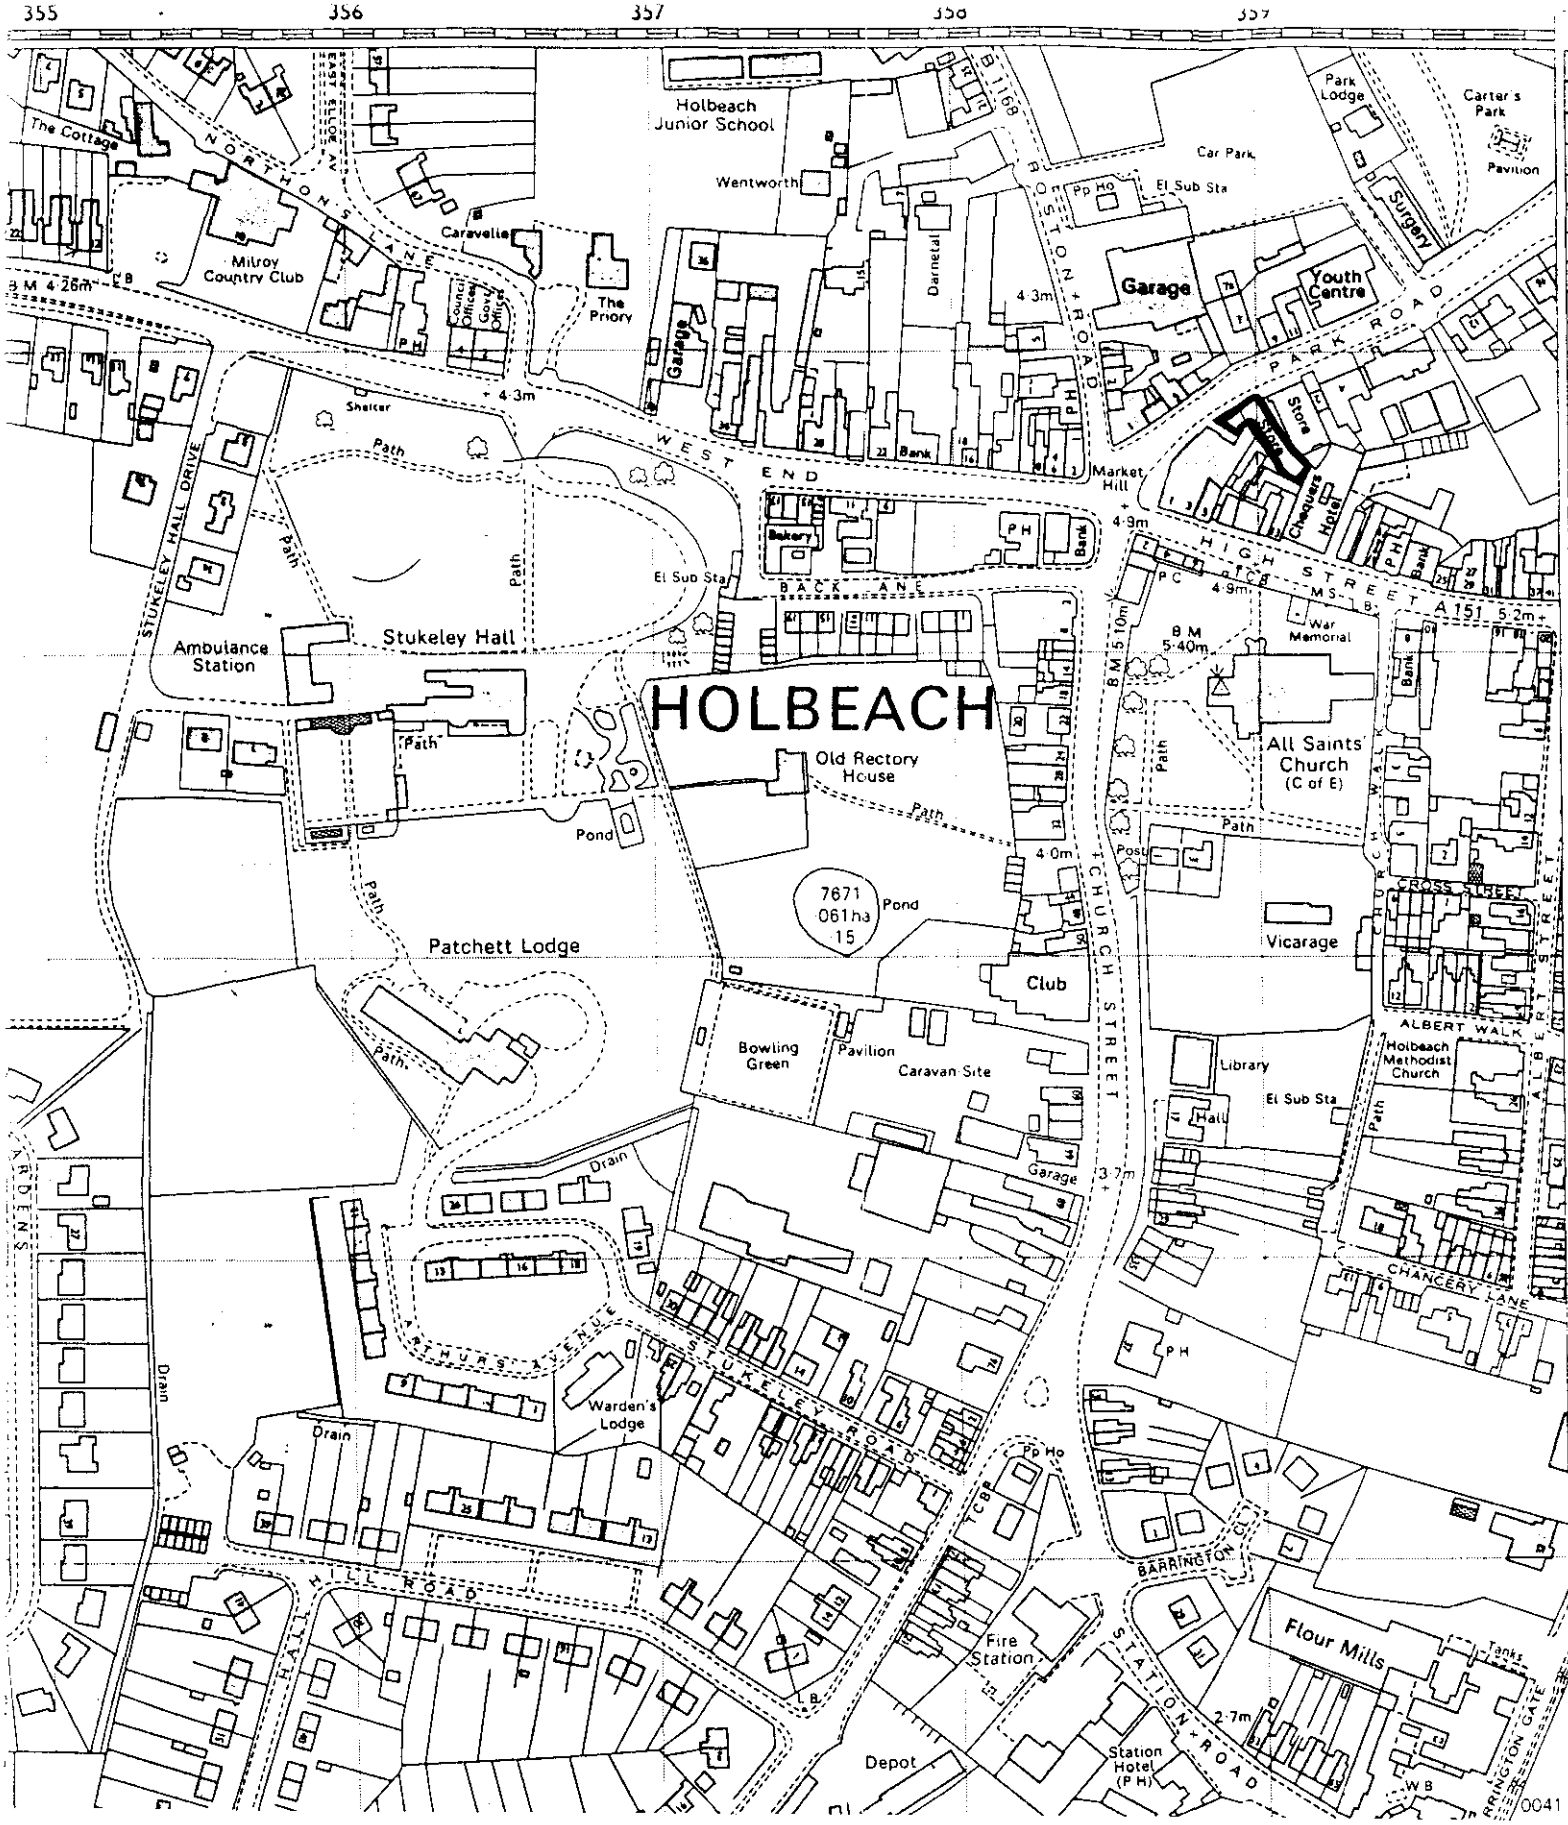

SOUTH HOLLAND D.C.
PLAN DEPT.
27 SEP 1993
REF 0916/93

H09/0916/93

27 SEP 1993

MR. H. REVILL
9 CRADGE BANK
SPALDING

EAST MIDLANDS DOOR ASSOC
"WILLOW LODGE",
HORNCASTLE ROAD, SPALDING, LINCS
0775 767968

OFFICE COPY

PARK ROAD, HOLBEACH, SPALDING.

CHANGE OF USE, ALTERATIONS. EXTENSION to FORM 3NO. RETAIL UNITS WITH 5NO. 1 BED FLATS OVER

26 September 93

✓

OWNERSHIP CERTIFICATES

(For Listed Building or Conservation Area Consent applications)

1. APPLICANT'S INTEREST
Please state interest (e.g. owner, prospective purchaser)

OWNER

2. OWNERSHIP OF THE SITE

This certificate is to make sure that the owners of land are aware of applications made on it.

If the applicant is the **sole owner of the whole site,** complete **Certificate A.**
In any other case (i.e. if the applicant is a prospective purchaser, or a tenant, or a joint owner, or the sole owner of only part of the site) then you must give notice to all other owners, and complete **Certificate B.**
You should use the notice at the bottom of the form to send to the owner. (An "owner" is a person having a freehold interest, or having a leasehold interest where seven years or more remains unexpired). If you are unable to trace the owner, please contact the Planning Office.

Certificate A

No person other than the applicant was an owner of any part of the land to which the application relates at the beginning of the period of 20 days before the date of the accompanying application.

Signed ..... Date 26-09-93.

Certificate B

The applicant has given the requisite notice to all persons other than the applicant who were owners of any part of the land to which the application relates at the beginning of the period of 20 days before the date of the accompanying application.

Name and address of owner: Date notice served:

Signed ..... Date .....

Use the notice below to notify any other owner of the building where necessary.

NOTICE UNDER REGULATION 6 OF TOWN AND COUNTRY PLANNING (LISTED BUILDINGS AND BUILDINGS IN CONSERVATION AREAS) REGULATIONS 1987

TO BE COMPLETED BY APPLICANT OR HIS AGENT

Proposal to DEMOLISH/ALTER/EXTEND/VARY or DISCHARGE CONDITIONS (delete as appropriate)

at ..... (location)

Take notice that application is being made to South Holland District Council by ..... (name)

for listed building consent/conservation area consent/variation or discharge of conditions (delete as appropriate)

to ..... (description)

If you should wish to make representations about the application, you should make them in writing not later than 20 days from the date of service of this notice, to Chief Executive, South Holland District Council, Priory Road, Spalding, Lincolnshire.

Signed ..... Date .....

APPLICATION ASSESSMENT

Notes for Case Officer

Site Inspection

Accuracy :
Neighbours :
Boundaries :
Site Features :

Inspected by
Date 5/10

Site Notice posted by
Date 5/10/93
Expiry

Individual Resident Notices required:

Addresses to be sent to –

Addresses delivered to –

Case Officer Conclusions

RECOMMENDATION/DECISION

NON-DETERMINATION

Permitted Dev (or equiv) .....
Non Development (or equiv) .....
Non Response after Direction .....

Senior Officer confirmed .....

Withdrawn .....

DELEGATED DECISION

Case Officer Recommendation

Approve (or equiv)

Refuse (or equiv)

Signed ..... Date.....

COMMITTEE

Confirmed as agenda 5/11/11

SUB-COMMITTEE

Confirmed as agenda .....

DPBCS AUTHORISED

Decision Issue confirmed .....

Notes:

☐ Disabled
☐ Prev conditions
☐ Amended plans –
Dwg no:
Received:

Conditions/Reasons: (cont overleaf)

DC APPLICATION PROGRESS

STAGE	TO ADMIN	RETURNED ADMIN TO DC	MAX DAYS	CLEAR DAYS
REGISTRATION	Valid date:		+2	
CONSULTATIONS				
Standard Consults			+2	
			+2	
			+2	
			+2	
REPORTS				
Initial Draft				
DECISIONS				
Draft			+2	
Final			+1	

ADMIN RECORD SHEET

Initial

Submitted Fee £ NIL

Receipt No —

Date first Rec'd 27 SEP 1993

Registration

Reference H09/0916/93

Cross-Ref C

Date 28/9/93

Validation

TYPE LB

Site area
No of dwellings
Floorspace

Earlier permission – Ref:
New/Redevelop/Use/Ext/Alt/Works

Description to be recorded

Invalid
Site plans ☐
Certificate ☐
Fee ☐
Fee (not free) ☐
Inaccurate ☐
Incomplete ☐
Unclear ☐

Fees
Correct fee £NIL
Nil fee ☐
Discounted ☐
Previous app – ref:
Type of app
Reason:

Additional £
Refund £
Receipt No
Voucher No
Date
Date

Information

Index sheet 169 OS Plots
Grid ref 532/10 3 04 97 0

Ward J Parish PK LIBBUR H

Inside IBD YES Inside LP area NO

Constraints:

CA Cons Area ☐ 4
LB Listed – Grade: ☐
ARC Archaeology ☐
AM Ancient Mon ☐
SSI Special Int ☐

TR Rural ☐
BP TR proposed 67m ☐
LC Level Cross ☐
FP Footpath ☐
TPO Tree Pres ☐

Hazards –
HAZ Site ☐
AIR Safeguard ☐
LIN Elect ☐
PIP Pipe ☐
CON Waste/contamin ☐

Linked to site Ref /680 ☐
Dist Bound

Linked to property Ref ☐
Other:

Planning Records:
Earlier apps 550/93
37/89

B Reg Records:
Already submitted – Ref:
Request needed
Requested

Town and Country Planning Act etc

DRAFT DECISION

Reference: H09/0916/93 Received:27-SEP-93 Type:LISTED BUILDING

Name: Mr N Revill
9 Cradge Bank
Spalding
Lincs

Agent: East Midlands Design Assoc.
Willow Lodge
Horseshoe Road
Spalding
Lincs

Description: Change of use, alterations and extension to form three retail units with five one-bedroomed flats over
Location : Park Road Holbeach
Spalding Lincs

South Holland District Council hereby give notice
that permission has been granted/refused etc
on the following conditions/reasons:

1 The works must be begun not later than the expiration of five years beginning with the date of this consent.

Reason: As required by Section 18 of the Planning (Listed Buildings and Conservation Areas) Act 1990.

22-NOV-93 AD check.....23/11.....

Authorised to issue (inc Delegation).....AV.....

APPLICATION REFERENCE: H09/0916/93 DATE RECEIVED: 27-SEP-93

TYPE: Listed Building

DESCRIPTION: Change of use, alterations and extension to form three retail units with five one-bedroomed flats over

LOCATION: Park Road, Holbeach.

APPLICANT: Mr N Revill AGENT: E. M. D. A.

REASON FOR COMMITTEE CONSIDERATION

Warrants Committee consideration as complementary application (H09/0850/93) on agenda.

RECOMMENDATION

Grant Permission.

SOUTH HOLLAND DISTRICT COUNCIL
REPORT TO PLANNING COMMITTEE
Date 17 NOV 1993

COMMENTS

1 The application is complementary to application H09/0850/93 which is separately reported on this agenda.

2 The application provides for the removal of a section of a building to facilitate access to the rear of the site. The section of the brick built building to be removed is of no consequence in aesthetic terms.

REPRESENTATIONS

Parish Council: Supported.

BRIAN SMITH Dip TP MRTPI
Director of Planning & Building Control Services
Planning & Building Control Department,
Council Offices,
Priory Road, Spalding,
Lincolnshire. PE11 2XE

Telephone: (0775) 761161
Fax: (0775) 710772

SOUTH HOLLAND DISTRICT COUNCIL

H09/0916/93

LISTED BUILDING

Applicant: Mr N Revill
Tel:

Agent: East Midlands Design Assoc
0775 767968

Description: Change of use, alterations and extension to form three retail units with five one-bedroomed flats over
Location: Park Road
Holbeach
Spalding
Lincs

Valid date:	27-SEP-93	Terminal date:	22-NOV-93
Target dates:		Target Committee:	17-NOV-93
To case officer	04-OCT-93	Report deadline:	03-NOV-93
Inspected by	11-OCT-93	Agreed TD Ext:	
Extra contacts	18-OCT-93	Case Officer:	
Report if not clear by	01-NOV-93		J BLACKLOCK

DEVELOPMENT/CONSTRAINTS

Size:
Category: Change of use only
Listed building: Other Constraints:
Conservation Area: HOLBEACH

CONSULTATIONS CARRIED OUT

		Sent	Expiry
Site/Press Advert CSA		08-OCT-93	29-OCT-93
Clerk to Holbeach PC	0406 26739	01-OCT-93	15-OCT-93
Cllr N I Capes	0406 23830	01-OCT-93	08-OCT-93
Cllr T G M Tyler	0406 22285	01-OCT-93	08-OCT-93
Cllr D S Venni		01-OCT-93	08-OCT-93

SITE RECORD

Grid ref: 535910 324870
OS Sheet: 169 Parcel:

L.C.C - No dbs JC S 7/10/93
(see comments on H09/0858/93

HOUSE
EARAN
ublished Frie...
mily ‡Business
ingle Items —
mplete Houses
YTHING CLEARED
be "DONE" Call us
first
: (0406) 350612
anytime
/VN 6657

SG

YOURSELF to a
g massage, sauna
cuzzi. Warm, friendly
phere and staff. QC
s, (0945) 474993.
ED: 3 people to
car to Peterborough
, early morning (8.30
Please contact Mr
0775 766412, after

OMATHERAPIST
Fully qualified in
OMATHERAPY AND
MEDIAL MASSAGE
REFLEXOLOGY —
ACUPRESSURE —
STRESS
MANAGEMENT
TRICIA MOERMAN
Spalding 723506
/N 5090

STEWISE
LOCAL CONTACTS OR LIBE
AREA...
of services
WOMEN
0898 88 67 70

NOTHERAPY
UNSELLING
eight control, stress,
ing, phobias, anxiety
y qualified therapist.
A. S. MOORE
Psych, LTh.M., B.T.S,
O.B.S.
me visits available
pp 0775 423449
D6P2506

SG

RSTAR Boarding
y. Insured, luxury,
ed cattery, spacious
1 cabins, covered
or runs. Persian
er. Kitten/Studs avail-
Holbeach 371 561.
EGATE Kennels and
y. Long Sutton.
ated pets welcome.
tion and delivery
ble. Tel Holbeach
7.
EVER Licensed
ing Kennels and
y. Kennels with runs.
walked. Cats have
ng balconies. Choice
d. Inspection invited.
ated pets only. Tel
ech 22327.

Foods
e Move
of Foods
ies with



TRANSPORT hereby gives notice that he has made an Order under sections 82(2) and 83(1) of the Road Traffic Regulation Act 1984 on the A17 Trunk Road known as Washway Road at Moulton Marsh in the District of South Holland in the County of Lincolnshire, which comes into force on 11 October 1993.

2. The effect of the Order is to remove a 30 mph speed limit on a section of the A17 Trunk Road described in the Schedule to this notice.

3. NOTICE of the Secretary of State's intention to make this Order was published under the reference number 824 on 4th May 1993 in the London Gazette. The effect of this Order is the same as described in that notice.

4. Copies of the Order have been deposited at the offices of the Deputy Director of Network Management and Construction, Department of Transport, East Midlands Region, Cranbrook House, Cranbrook Street, Nottingham NG1 1EY; the Chief Executive, Lincolnshire County Council, County Offices, Newland, Lincoln; and of the Holbeach Library, Church Street, Holbeach, Lincolnshire, where they may be inspected, free of charge, during normal office hours for a period of 6 weeks from the date of this Notice.

5. Copies of the Order may be obtained by application to the offices of the Deputy Director of Network Management and Construction, Department of Transport, East Midlands Region, Room 805, Cranbrook House, Cranbrook Street, Nottingham NG1 1EY quoting reference EMCM 5065/28/8/TR51/7.

R A HODSON
A Senior Executive Officer
in the Department of Transport

SCHEDULE

The A17 Trunk Road known as Washway Road in the Parish of Moulton in the District of South Holland in the County of Lincolnshire, from a point 170 metres south-east of its junction with (B1357) Common Road for a distance of 245 metres in a southerly direction.

THE DEPARTMENT OF TRANSPORT

— SOUTH HOLLAND 2000 —

THE SOUTH HOLLAND DISTRICT LOCAL PLAN

PUBLIC EXHIBITIONS

The South Holland District Local Plan has been published in draft form for consultation. It will provide policies for the development and use of land in the District, to 2001. All comments should be submitted to the address below, to arrive no later than 31 December 1993.

Public exhibitions about the Plan will be held as follows (exhibiting from 10 am until 6 pm, unless otherwise stated):

HOLBEACH - Monday 11th and Tuesday 12th October 1993 at the Methodist Church Hall, Albert Walk, Holbeach.

SPALDING - Friday 15th October 1993 (4 pm until 9 pm) and Saturday 16th and Sunday 17th October 1993 (10 am until 6 pm) on the District Council Stand, Broadgate Home and Garden Show at Springfields Exhibition Centre.

CROWLAND - Tuesday 19th and Wednesday 20th October 1993 at the Parish Rooms, Hall Street, Crowland.

SUTTON BRIDGE - Friday 22nd October 1993 at the Village Hall, Bridge Road, Sutton Bridge.

GEDNEY HILL - Monday 25th October 1993 at the Memorial Hall, Gedney Hill.

LONG SUTTON - Thursday 28th and Friday 29th October 1993 at the 1st Long Sutton Scout Headquarters, Park Lane, Long Sutton.

DONINGTON - Tuesday 2nd November 1993 at the Pop-In Centre, Red Cow Paddock, Donington.

Enquiries may be made by telephoning the LOCAL PLAN HOTLINE: (0775) 761161 (extension 4345).

B. SMITH MRTPI
Director of Planning and Building Control Services
Council Offices
Priory Road
Spalding
Lincs PE11 2XE
8 Oct, 1993

SOUTH HOLLAND DISTRICT COUNCIL

b4566

The Order has been made to allow for works by British Gas and will have a maximum duration of 18 months. The restriction is expected to commence on or about October 11, 1993 and last for 3 weeks or the completion of the works.

The effect of the Order is to prohibit vehicles from proceeding on Pudding Poke Lane and will apply at all times when traffic signs are displayed.

The alternative routes for affected traffic are:

1. Northbound via Marriots Gate and Low Gate
2. Southbound via Roman Bank, Collys Gate and Marriots Gate

J. EMMERSON
Director of Highways and Planning
Lincolnshire County Council

b4570

PLANNING APPLICATION

NOTICE IS HEREBY GIVEN that application has been made to the Council in respect of the following proposals.

H11/0914/93 Energy From Waste Holland Ltd
Straw waste boiler plant
Land: Hundreds Lane Long Sutton
Spalding Lincs
OUTLINE

H12/0919/93 Mountains Road Haulage
Proposed use of indust. site for parking of 25 goods vehicles without complying with Cond. 2 of H12/1111/85
Main Road Lutton Gowts
Spalding
SEC 73 MODICATION

H20/0908/93 Kings Quality Homes
Residential development with sewerage treatment works. All as H20/0644/89.
Needham House and rear of Chapelgate
Sutton St James Spalding Lincs
OUTLINE

The following application(s) do not accord with the provisions of the relevant Development plan.

H01/0910/93 Mr & Mrs S W Sewell
Erection of dwelling with garage including details of means of access
Barrier Bank Cowbit
Spalding Lincs
OUTLINE

H11/0869/93 Land & Buildings Consultancy
Residential development
Land fronting The Delph Station Road
Long Sutton Spalding Lincs
PERMISSION RENEWAL

The following proposal(s) involve, or affect the setting of, a building listed by the Secretary of State for the Environment as a building of special architectural or historic interest, and/or affect the character of a Conservation Area.

H09/0850/93 Mr N Revill
Extension, alterations and change of use to form three retail outlets with five one-bedroomed flats over Park Road Holbeach
Spalding Lincs
FULL

H09/0916/93 Mr N. Revill
Change of use, alterations and extension to form three retail units with five one-bedroomed flats over
Park Road Holbeach
Spalding Lincs
LISTED BUILDING

H09/0917/93 Mr S Kent
Proposed detached single garage and drive off Back Street including altered access
Land off Back Street rear of 13 Albert Street
Holbeach Spalding
FULL

H23/0895/93 Mr & Mrs M C Dye
Erect glasshouse, store and fence
Whaplode House Stockwell Gate
Whaplode Spalding Lincs
FULL

Applications and plans showing the above proposals can be inspected at the Planning Department, Priory Road, Spalding during normal office hours. Any comments should be sent to me within 21 days of this notice, quoting the relevant reference number.

B SMITH
Director of Planning and Building Control Services
08-OCT-93

SOUTH HOLLAND DISTRICT COUNCIL

b4568

by regulations made by the Secretary of St... him a copy of the published proposals.

(2) Any ten or more local government electors within the period of two months after the ... the proposals, submit an objection to the pro... education authority, any objections to the ... be submitted to the authority within th... Governors of any voluntary school affected ... and by any local education authority co... authority by whom the proposals were pub... one month after the end of that period ... Secretary of State copies of all objection... withdrawn in writing) in that period; to ... observations on the objections."

An objection shall not be regarded as a "statutory obj...

(1) It has been signed by ten or more pe... government electors of the area; or

(2) It is clear that the signatory is acting on beh... local government electors for the area; or

(3) There is clear evidence to show that the ir... making the same points are jointly submitt... to each other or submitted under a comm...

SOUTH HOLLAND 2(

THE SOUTH HOLLA... DISTRICT LOCAL PL...

ON WEDNESDAY, SEPTEMBER 29, 1993, South H... Council published the South Holland District Loca... Holland 2000") in draft form. The Plan sets out the ... Authority's draft policies and proposals for the de... use of land in the District, to 2001. It is bein... accordance with the requirements of the Town ... Planning Act 1990 and associated Regulations.

The Council is now undertaking consultations, and i... who are interested in the future development of So... submit comments on the draft Plan.

THE PLAN MAY BE INSPECTED at the Council Office... Spalding, during normal office hours. It may be pu... at a cost of £10 per copy (£14 by post).

Copies are also available for reference at p... throughout the District.

AN EXHIBITION ABOUT THE PLAN may be viewed ... Council Offices. An exhibition will also visit a num... around the District, from Monday, October 11, 19...

ENQUIRIES ABOUT THE PLAN, about the arra... publicity and the procedures involved, may be ... Reception, Department of Planning and Building ... telephoning the:

LOCAL PLAN HOTLINE: Tel: (0775) 761161, exten...

ALL COMMENTS ON THE DRAFT PLAN should b... writing, to the Director of Planning and Building C... at the address below, TO ARRIVE NO LATER THA... 31, 1993.

SOUTH HOLLAND DISTRICT COUNCIL

Director of Planning and Buil... Services
Council Offices,
Priory Road,
Spalding,
Lincolnshire
PE 11 2XE.

Oc...

SwGWVN 4402

GOODS VEHICLE OPERATOR'S LICENCE


A.V.L. TRANSPORT of 192 Bridge Road, Sutton Bridge, Spalding Lincs PE12 9SF is applying to change existing licence as follows to keep an extra one vehicle and two trailers at their operating centre at King John Bank, Walpole St Andrews, Wisbech, Cambs.

Owners and occupiers of land (including buildings) in the vicinity of the operating centre or centres, who believe that their use or enjoyment of that land will be prejudicially affected, may make written representations to the Licensing Authority at Eastern Traffic Area, Terrington House, 13-15 Hills Road, Cambridge, CB2 1NP within 21 days following the publication of this notice.

Representors must at the same time send a copy of their representations to the applicant at the address given at the top of this notice.

b4633

Ed...
&...
D&L
Train...
and m...
packs...
day t...
petit...
7682
EXPE...
avail...
adva...
pianc...
pianc...
and
for m...
Tel S...
LOO...
hom...
arty
shir...
wee...

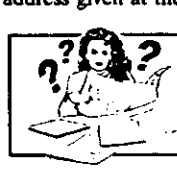

Reasons to place ads in our ...
WE GOT 'EM!
110,000 of them to be exact, because people will read your ad when you
LINCS FREE PRESS & SPALDING
Call us NOW on (0775 72...

10

SPG 8/10/93

BRIAN SMITH Dip TP MRTPI
Director of Planning & Building Control Services
Planning & Building Control Department,
Council Offices,
Priory Road, Spalding,
Lincolnshire, PE11 2XE

Telephone: (0775) 761161
Fax: (0775) 710772

SOUTH HOLLAND DISTRICT COUNCIL

Application no: H09/0916/93

Applicant: Mr N Revill
9 Cradge Bank
Spalding
Lincs

Agent: East Midlands Design Assoc.
Willow Lodge
Horseshoe Road
Spalding
Lincs

Description: Change of use, alterations and extension to form three retail units with five one-bedroomed flats over

Location: Park Road Holbeach
Spalding Lincs

Type: LISTED BUILDING

Date received: 27-SEP-93

01-OCT-93

Dear Sir/Madam

CONSULTATION WITH PARISH COUNCIL

I have received an application for the above proposal and enclose a copy for your information. Any observations which the Parish Council wish to make should be set out below and returned to me by 15-OCT-93. If no observations have been received by that date, it will be assumed that the Parish Council have no comments to make. The officer dealing with this application is J BLACKLOCK


Yours faithfully
B SMITH
Director of Planning and Building Control Services

Clerk to Holbeach PC
Parish Council Office
2 Spalding Road, Holbeach
Spalding, Lincs

FOR PARISH COUNCIL USE ONLY

Comments: Supported

Signed:

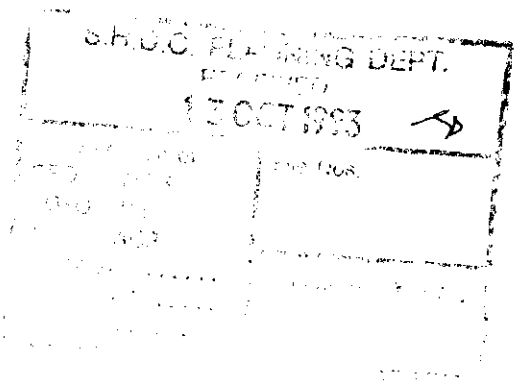

PLANNING APPLICATION

Notice is hereby given that application has been made to the Council in respect of the following:

PROPOSAL IN CONSERVATION AREAS


The proposal may affect the character or appearance of the Conservation Area of HOLBEACH

Reference No: H09/0916/93
Description: Change of use, alterations and extension to form three retail units with five one-bedroomed flats over
Location: Park Road
Holbeach
Spalding
Lincs

Applications and plans showing the proposal(s) may be seen during office hours at the Planning Department, Council Offices, Priory Road, Spalding. Any observations should be sent to me by 29-OCT-93 quoting the above reference number.

B Smith
Director of Planning and Building Control Services

08-OCT-93

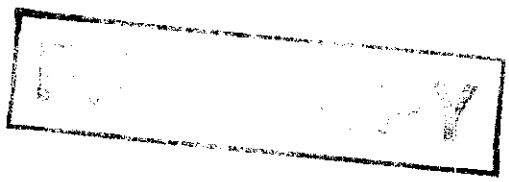

SOUTH HOLLAND DISTRICT COUNCIL

752. PLANNING APPLICATIONS (Continued)

(a) Applications Granted (Continued)

Plan No. and Applicant		Proposal
H09/0850/93 Mr N Revill		Extension, alterations and change of use to form three retail outlets with five one-bedroomed flats over at Park Road, Holbeach.
H09/0916/93 Mr N Revill		Listed building consent for change of use, alterations and extension to form three retail units with five one-bedroomed flats over at Park Road, Holbeach.
H11/0896/93 Cowpers Gate Development	O.A.	Residential development on land at Cowpers Gate, Long Sutton.

(b) Applications Refused

The undermentioned applications be refused planning permission in accordance with the recommendations of the Director of Planning and Building Control Services, as amended, where indicated:-

Plan No. and Applicant	Proposal
H11/0869/93 Land and Buildings Consultancy	Residential development (renewal of application H11/0593/93) on land fronting The Delph, Station Road, Long Sutton.
H05/0911/93 Mr W Jordan	Chalet bungalow at Main Road, Fleet Hargate.

(Councillor N.I. Capes left the meeting following consideration of the above application.)


(c) Applications Deferred

Consideration of the following applications be deferred for the reasons indicated:-

Plan No. and Applicant		Proposal
H13/0109/93 J T Biggadike	O.A.	Four dwellings including details of means of access at The Mill, High Street, Moulton.

(To enable the Director of Planning and Building Control Services to provide the applicant with a copy of the Consultant Architect's report and to arrange for the applicant to discuss the matter with the Chairman and Vice-Chairman of the Committee, the Consultant Architect and the Director with a view to attempting to resolve the outstanding points as a matter of urgency.)

(The Committee endorsed the Director's recommendation but agreed that this would be interpreted flexibly taking account of the advice from the Consultant Architect.)

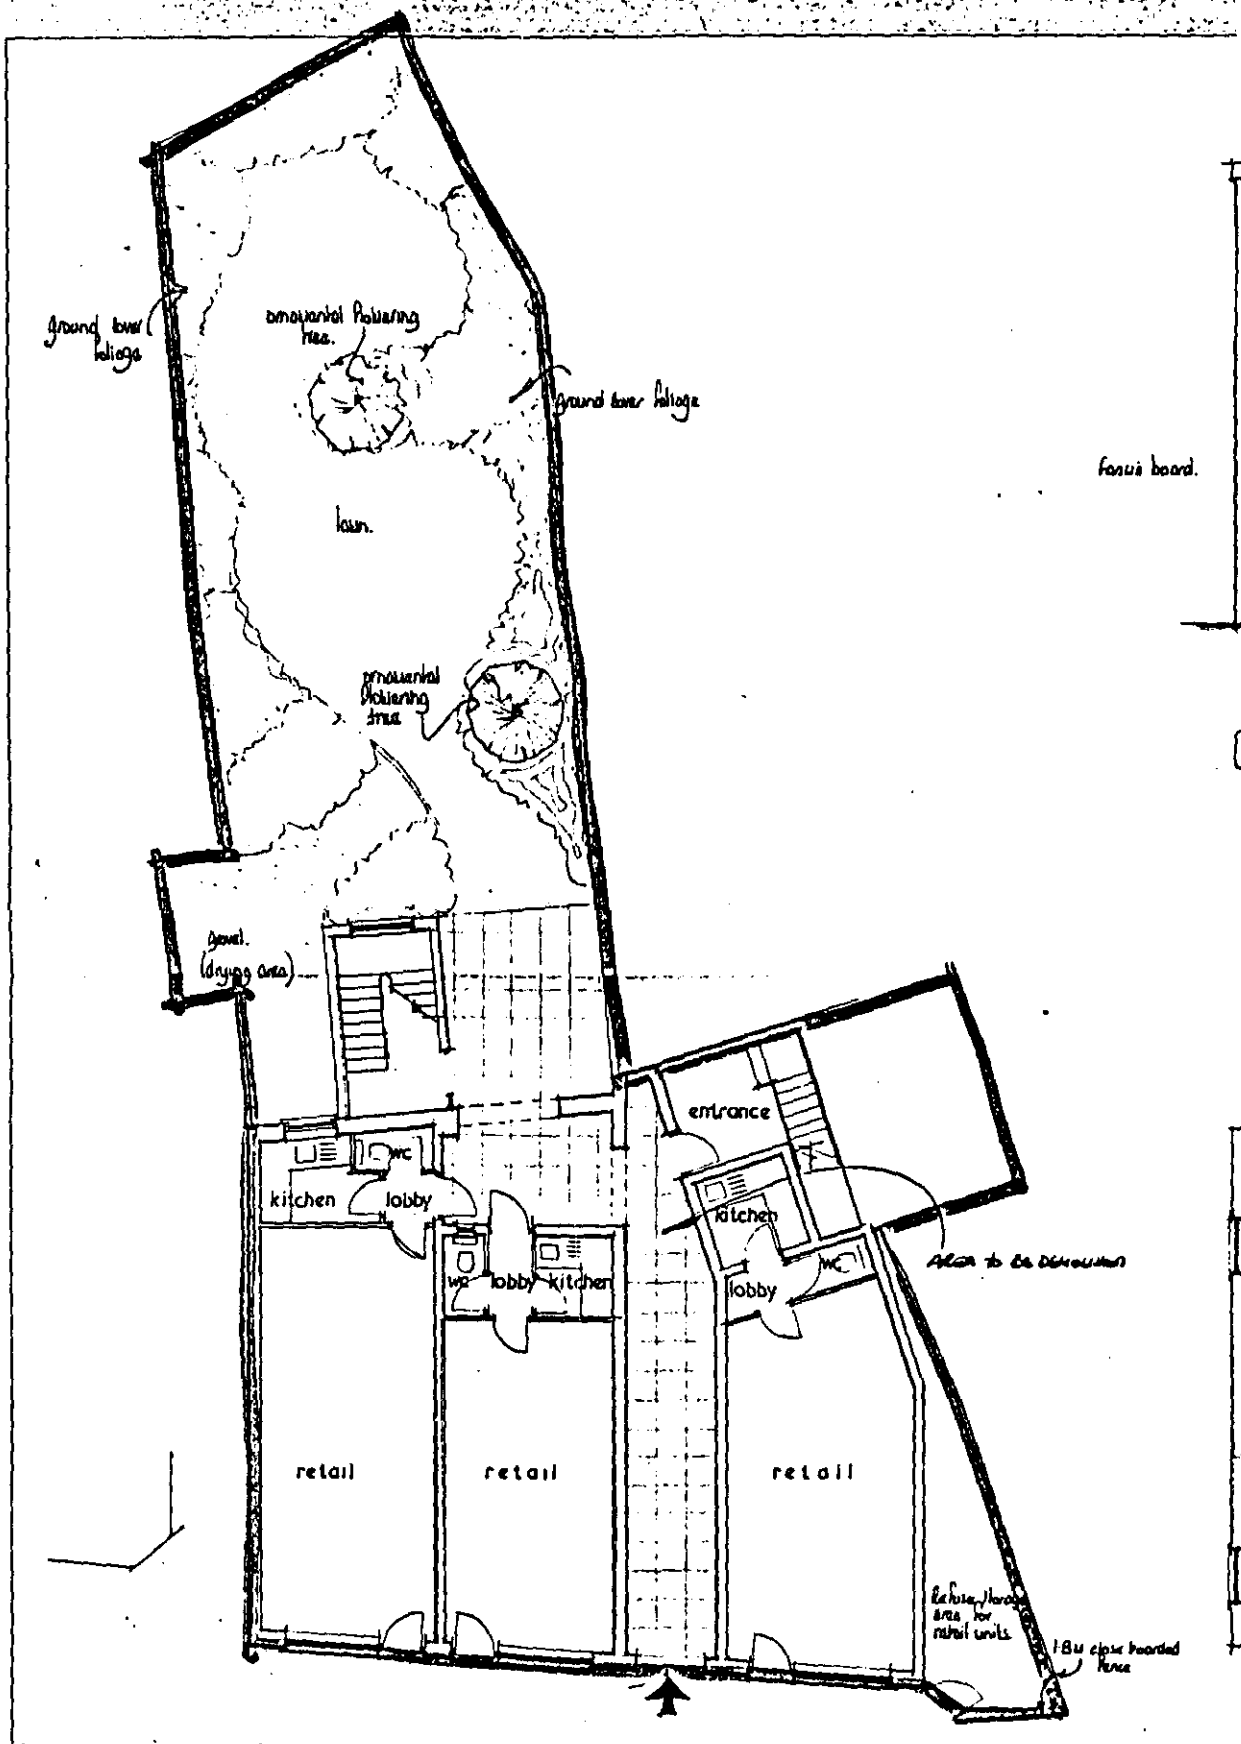


ground floor

H09/916/93

proposed elevation

elevation

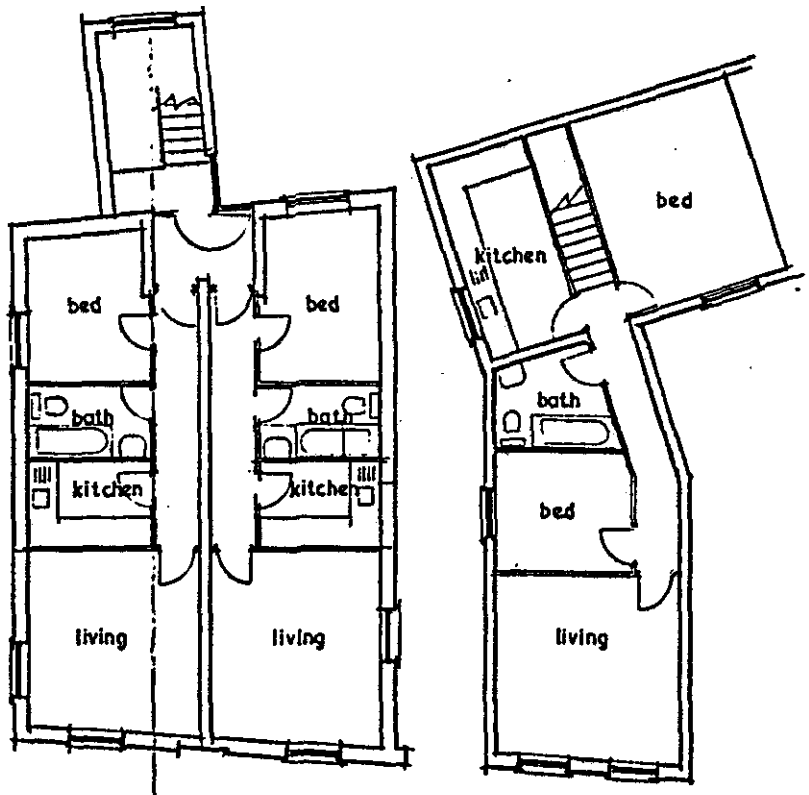

first floor

SOUTH HOLLAND D.C.
PLAN DEPT.
27 SEP 1993
REF 09/16/93

A

Date | Revis

© copyright

East
Midlands
Design
Associates

"Willow Lodge",
Horseshoe Road,
Spalding,
Lincs. PE11 3JA
Tel: Spalding (0775) 767968

Client
Mr. W. Levill.

Job Title
CHANGE OF USE & ALTERATIONS
to FORM 3No RETAIL UNITS
5 No. 1 BED FLATS OVER
PARK ROAD
HOLBEACH.

Drawing Title
GROUND & FIRST FLOOR PLANS
AS PROPOSED

Scale 1:100


Date June 93 | Drawn

Drg No. 88/151/03.

H09/916/93




elevation

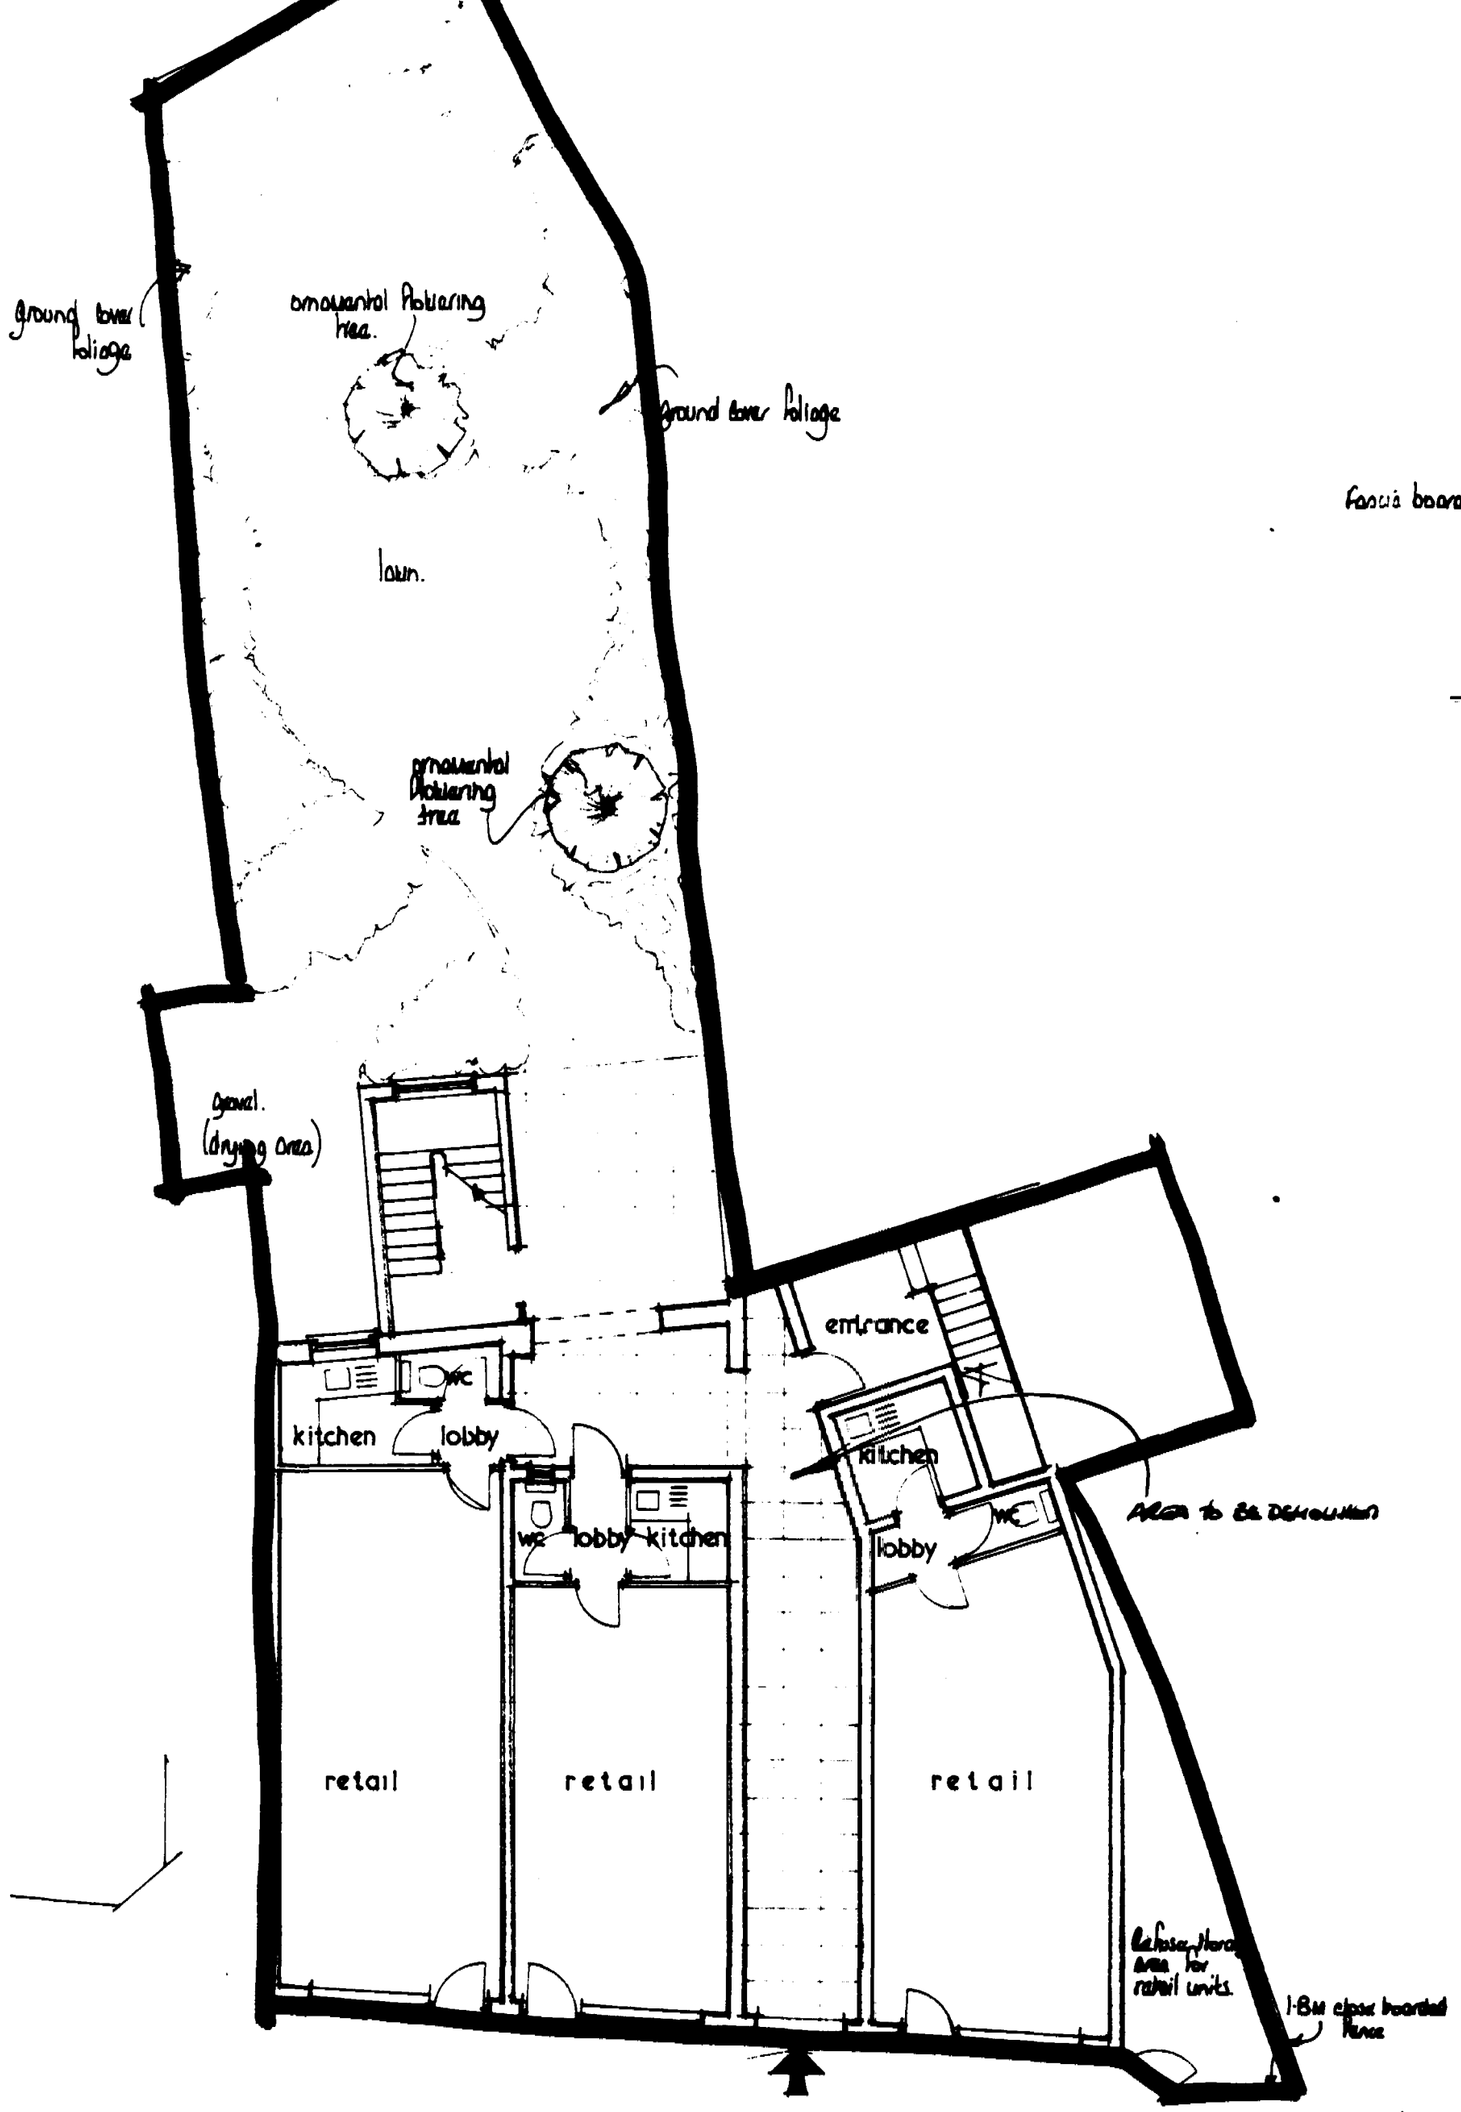

ground floor



elevation

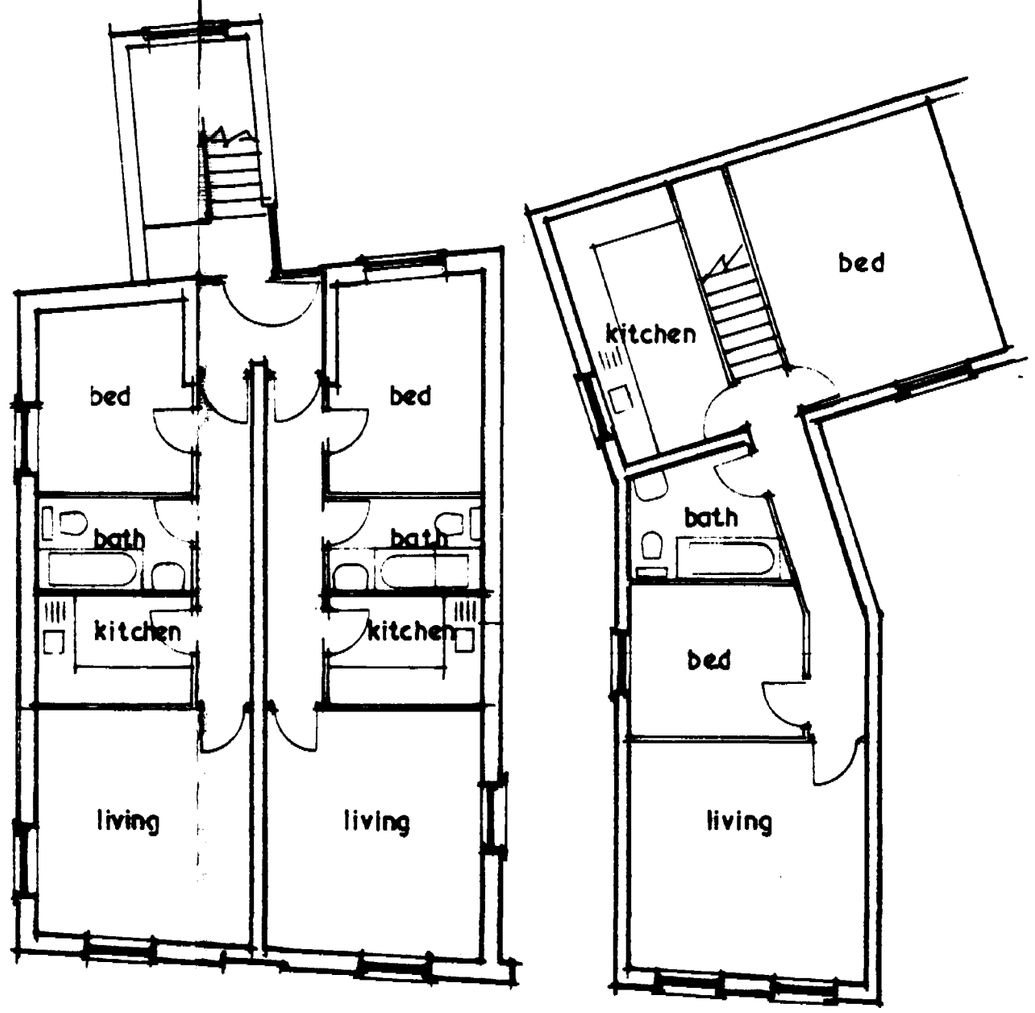

first floor

SOUTH HOLLAND D.C.
PLAN DEPT.
27 SEP 1993
REF 88/151/93.

not scaled from this drawing.

A		
	Date	Revisions

© copyright

East Midlands Design Associates

"Willow Lodge",
Horseshoe Road,
Spalding,
Lincs. PE11 3JA
Tel: Spalding (0775) 767988

Client
MR. N. REVILL.

Job Title
CHANGE OF USE, ALTERATIONS & EXTENSION TO FORM 3No RETAIL UNITS WITH 5 No. 1 BED FLATS OVER AT
PARK ROAD
HOLBEACH.

Drawing Title
GROUND & FIRST FLOOR PLANS AS PROPOSED

Scale 1:100

Date June 93 | Drawn by AT

Drg No. 88/151/03. | Rev

A PRODUCT OF THE UNO RANGE - ARCHITECT CAT. No. 7312.

420×594mm A2