Site Layout

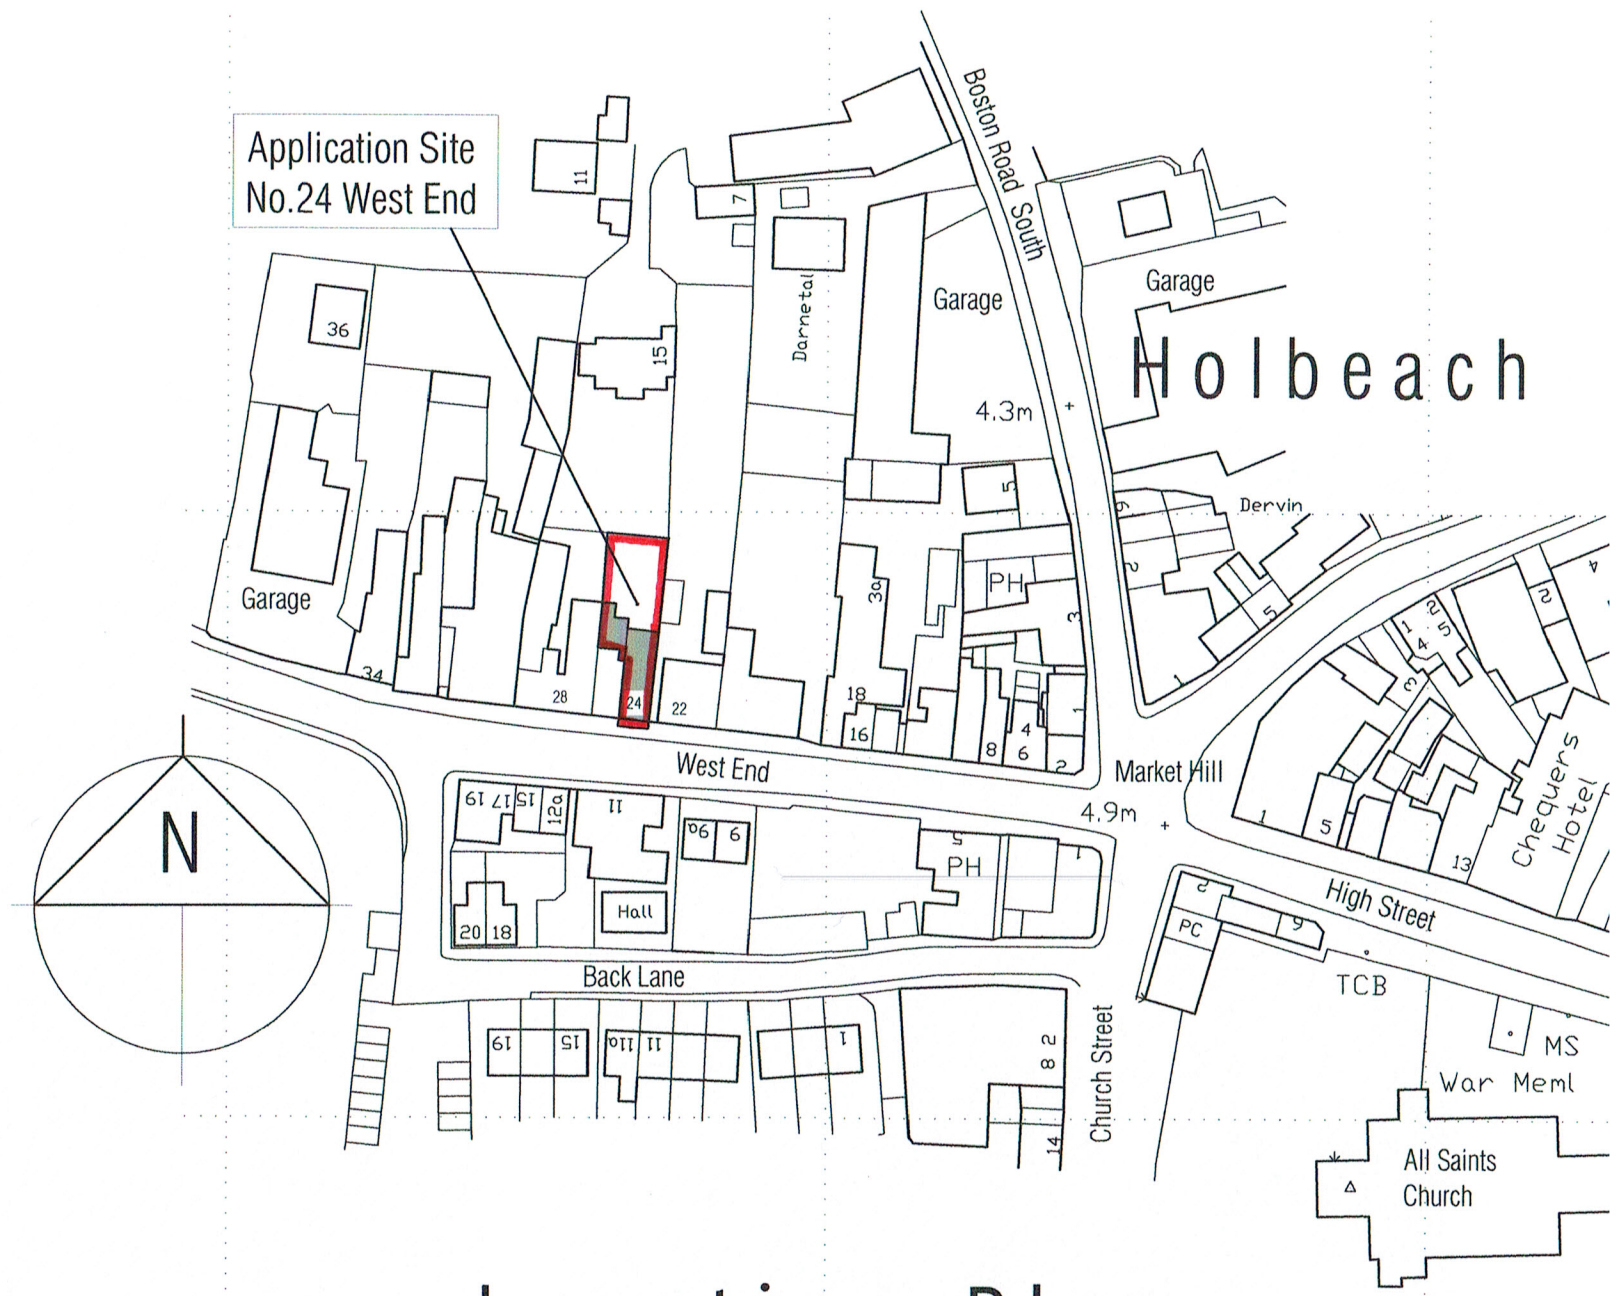

Location Plan

General Notes

No external alterations required to property
Cycle Storage and Refuse Bin Storage provision in gated rear garden
Low Energy External Sensor Lighting to be installed to side and rear access locations

mlp Moulton Land and Planning
moultonlandandplanning.co.uk 7 Broad Lane Moulton Lincs PE12 6PN
tel 01406 370081 mob 07484 101655 e-mail alan@moultonland.co.uk

Project
Proposed Change of Use to Create H.M.O.
24 West End, Holbeach
for Postland Properties Ltd.

Drawing
Location Plan & Site Layout

date SEPT 2017
scale(s) 1 : 250 & 1:1250 @A3
DRG. No. PP01/WE/pl 001