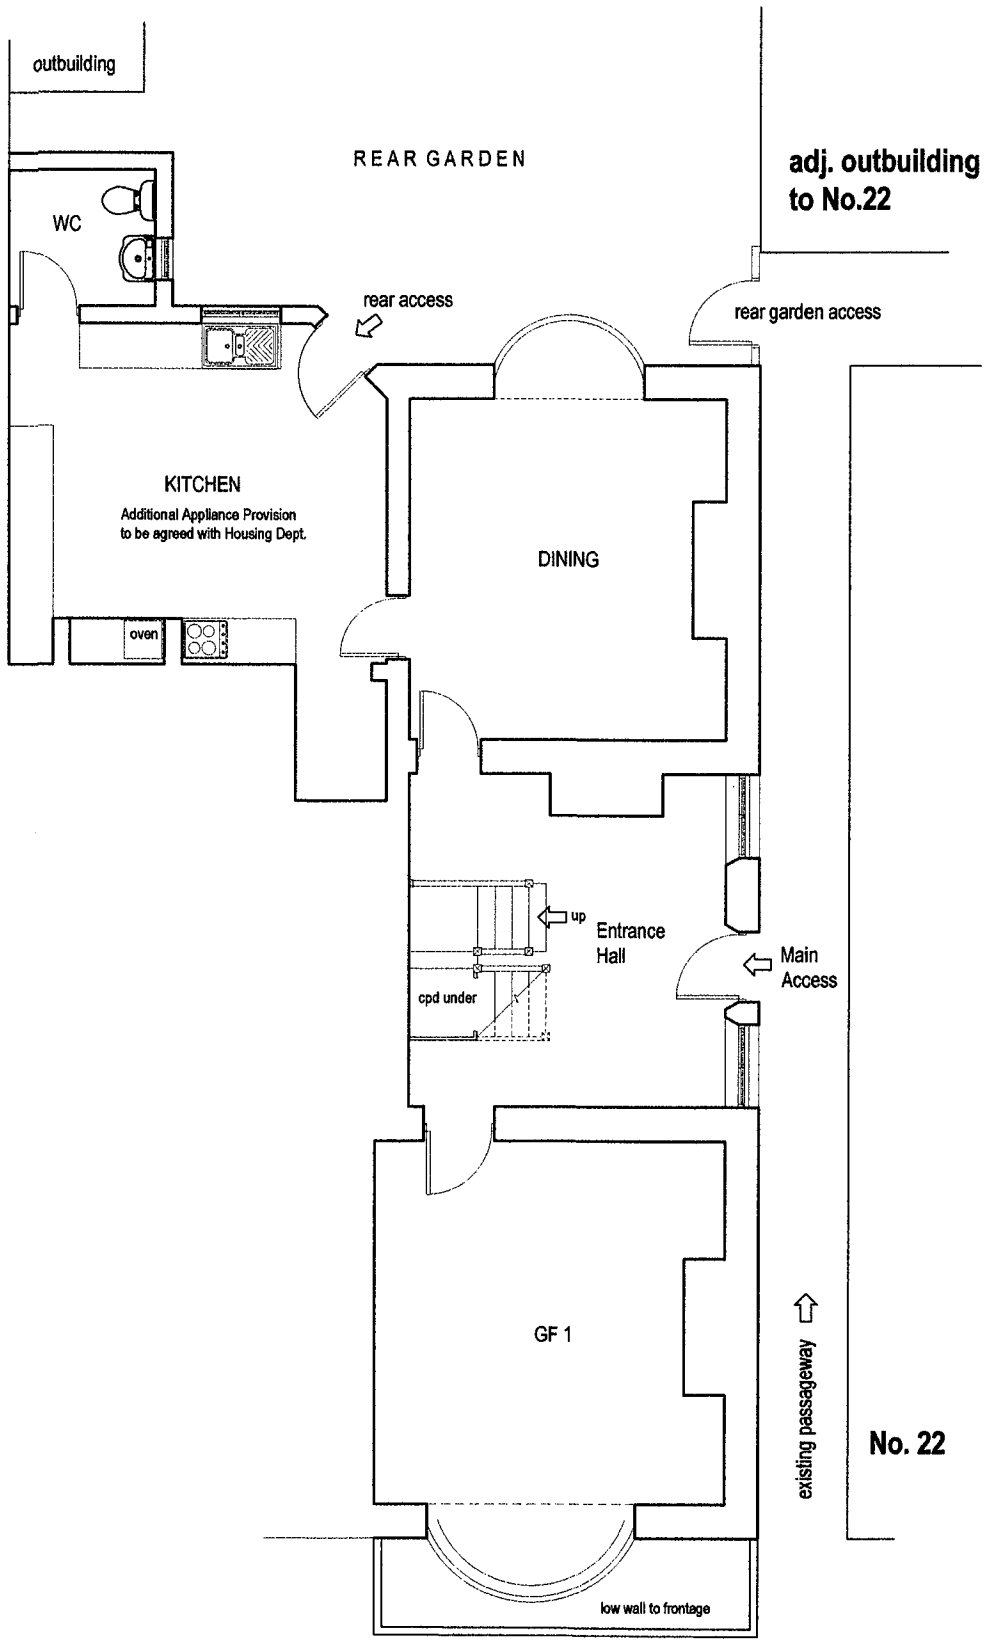

GROUND FLOOR - proposed

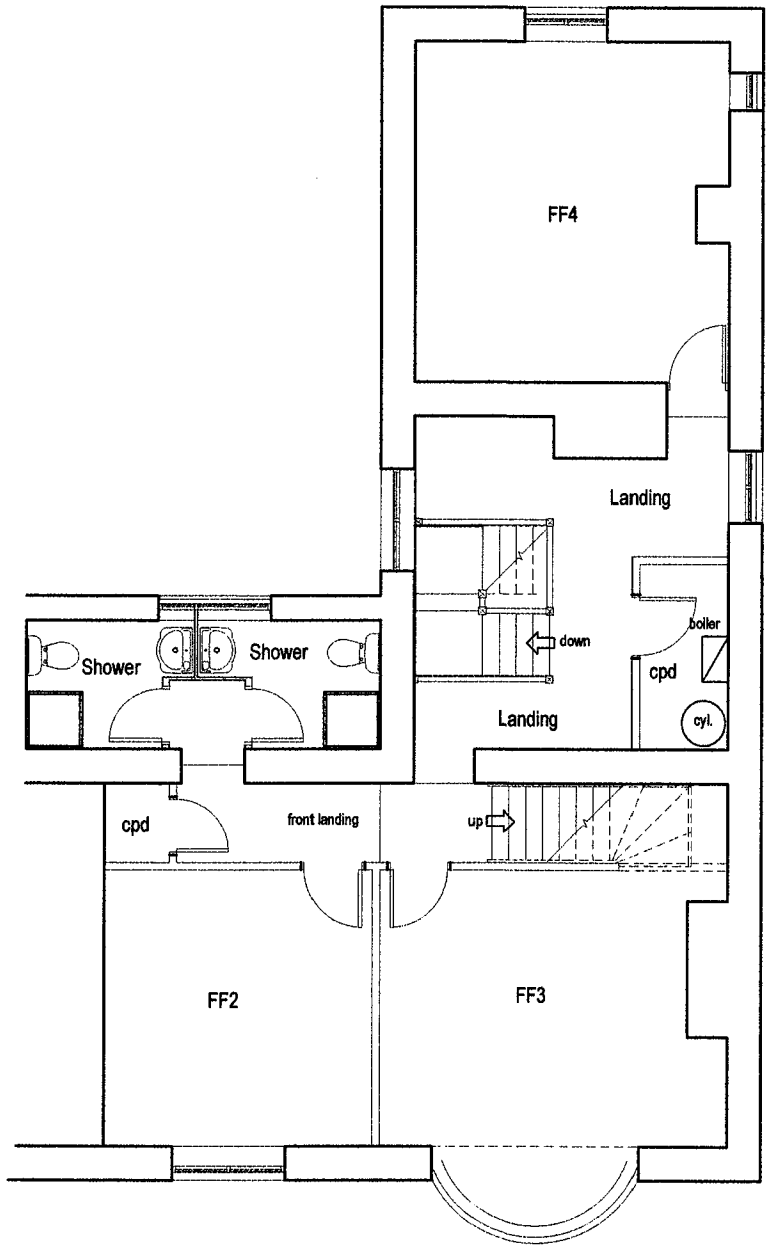

FIRST FLOOR - proposed

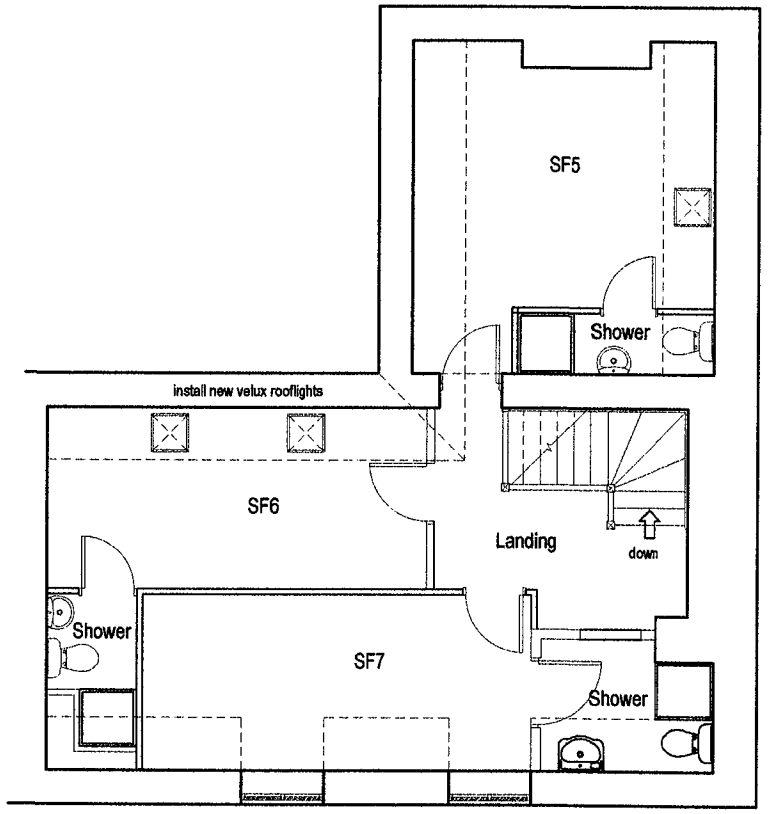

SECOND FLOOR - proposed

mlp Moulton Land and Planning
moultonlandandplanning.co.uk 7 Broad Lane Moulton Lincs PE12 6PN
tel 01406 370081 mob 07484 101655 e-mail alan@moultonland.co.uk

Project
Proposed Change of Use to Create H.M.O.
24 West End, Holbeach
for Postland Properties Ltd.

Drawing
Floor Layouts as proposed

date SEPT 2017
scale(s) 1 : 100 @A3
DRG. No. PP01/WE/pl 003